

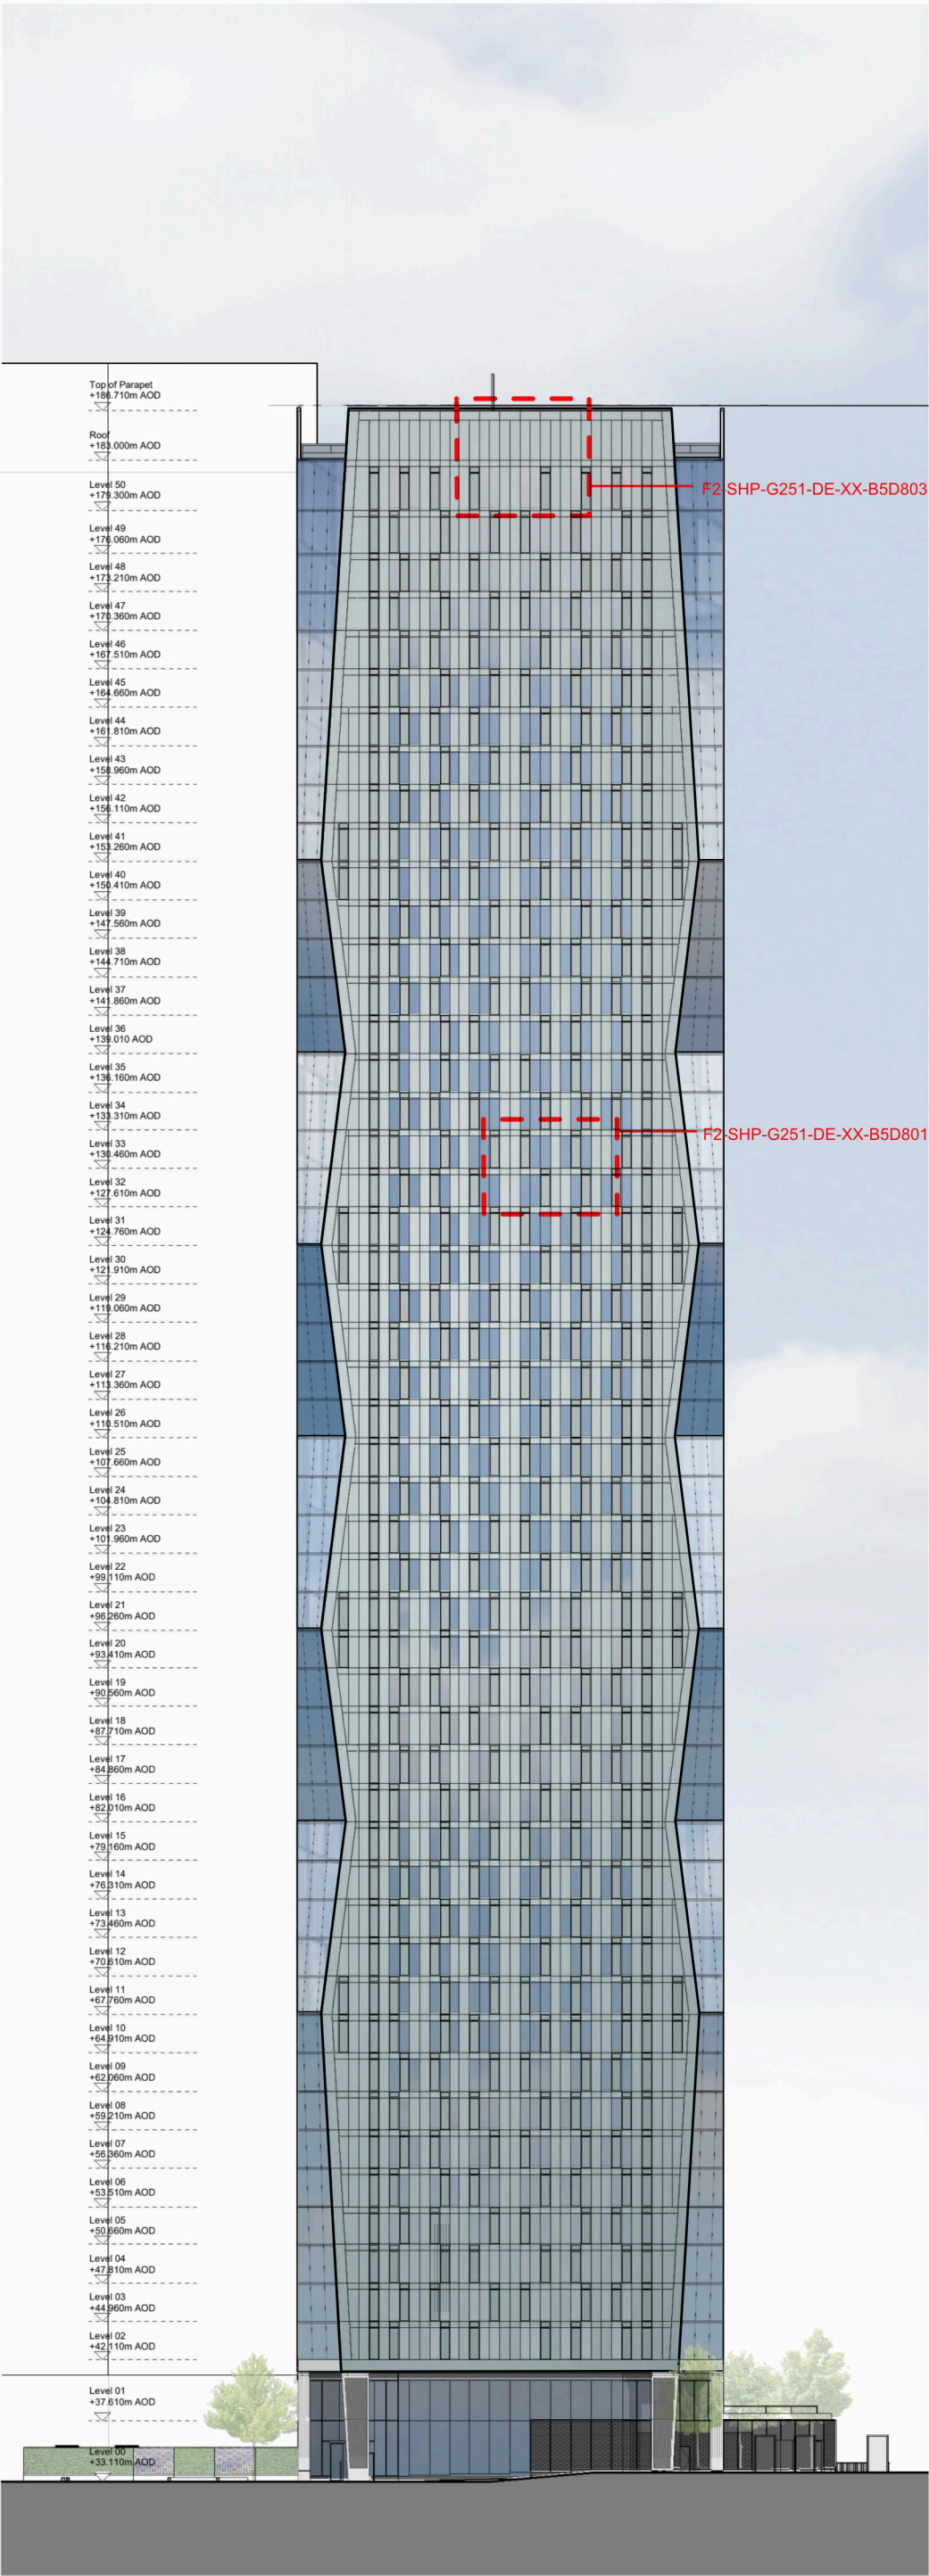


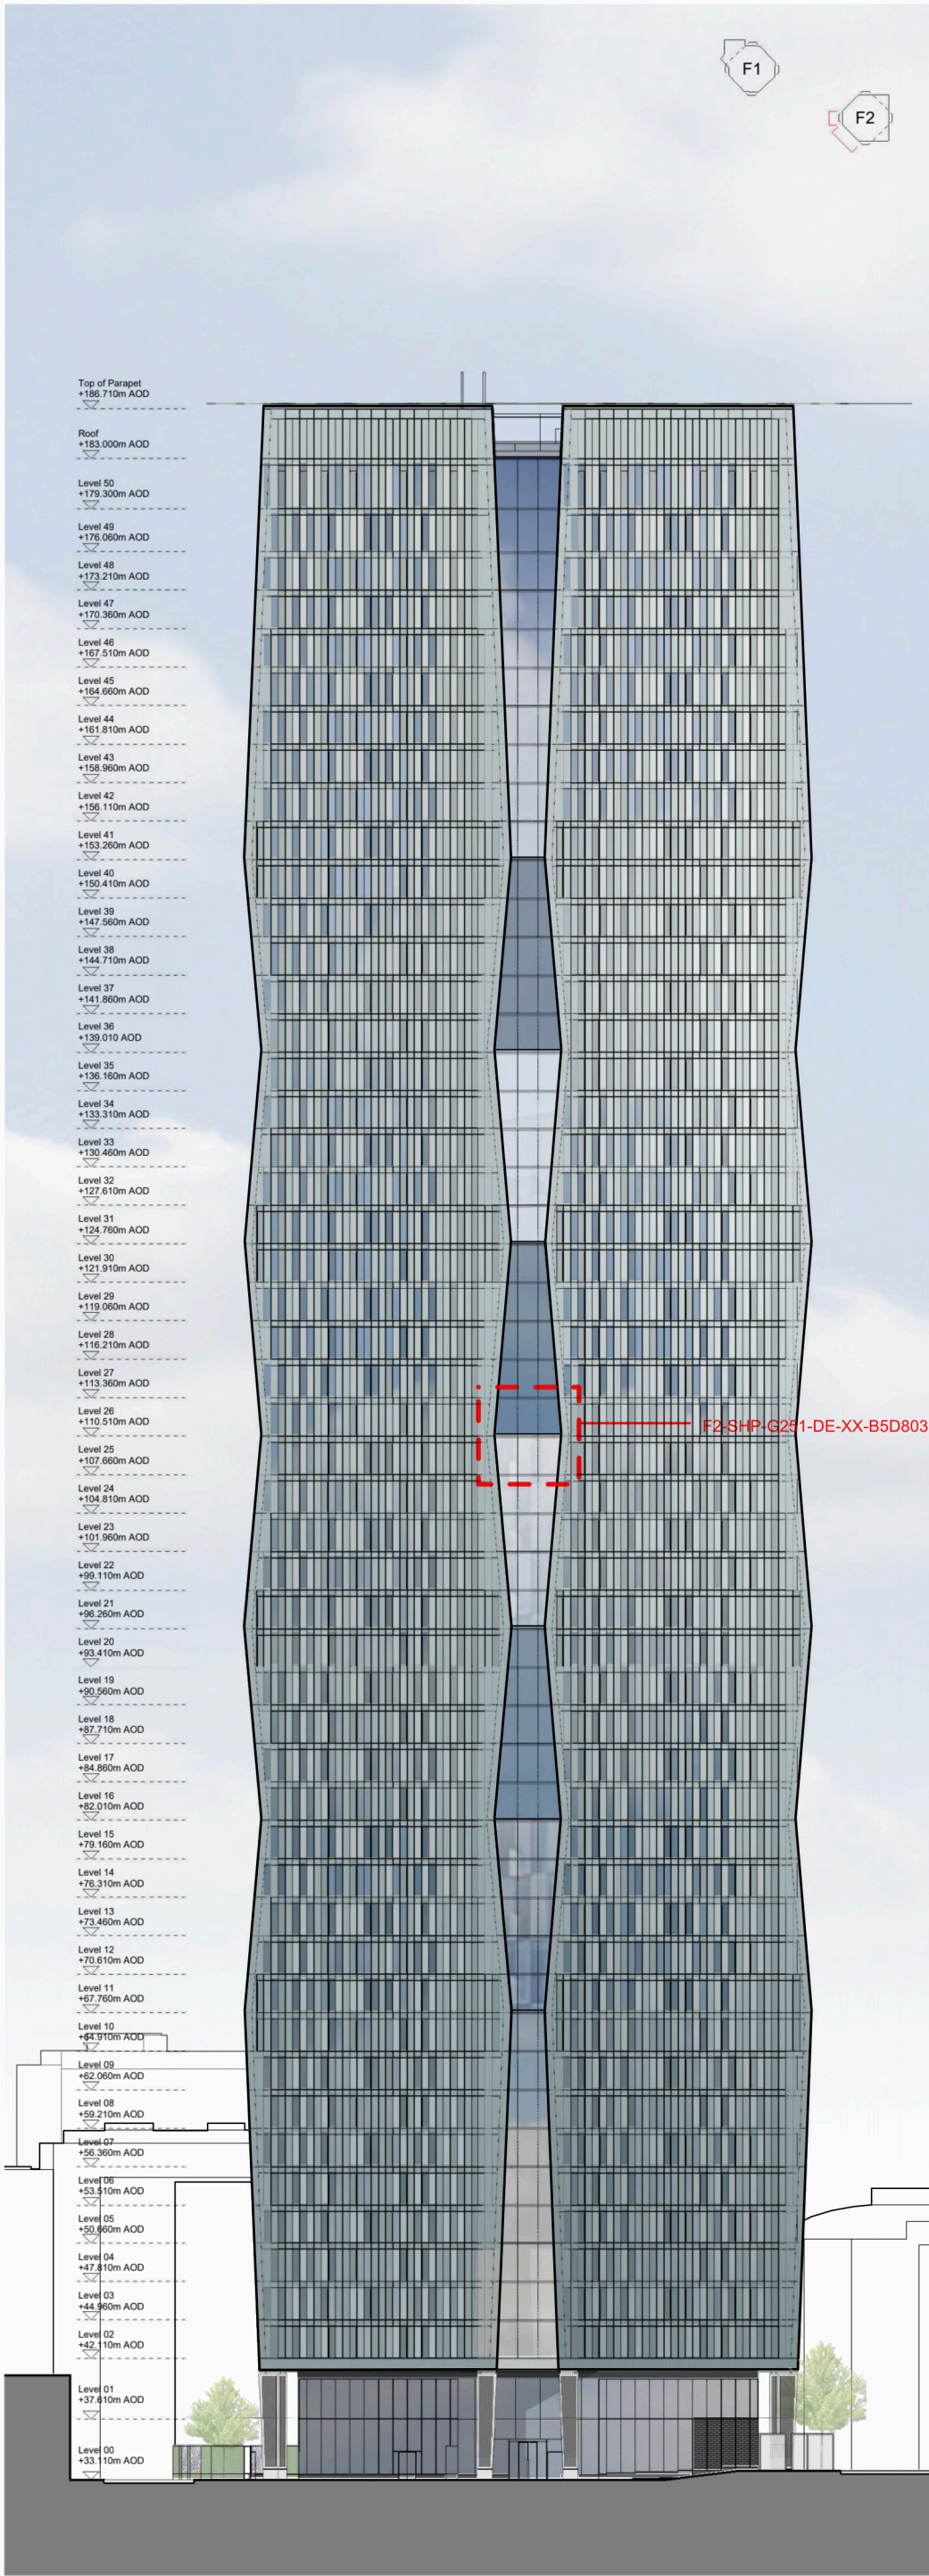

This drawing is copyright
Do not scale off dimensions.
All dimensions to be checked on
site by contractor.
Contractor to report any
dimensional discrepancies,
errors or omissions prior to
commencing on site.

Rev	Date	Description
P01	29-10-2021	Planning Submission
P02	27-07-2023	NMA Updates
P03	09-04-2024	Decorative Screen Design Update

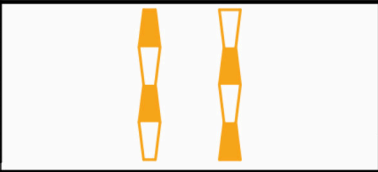

Project Title		Drawing Title	
Great Jackson Street - Plot F Manchester		F2 Site Elevation	
Status		Project No	Scale
Planning Issue		10334	1: 500 @ A3
		SHP Drawing Code	Revision
		10334-F2-SHP-G100-EL-XX-B5D801	P03



Manchester
+44 (0)161 835 2345

London
+44 (0)20 7549 4000

© SimpsonHaugh and Partners 2020