


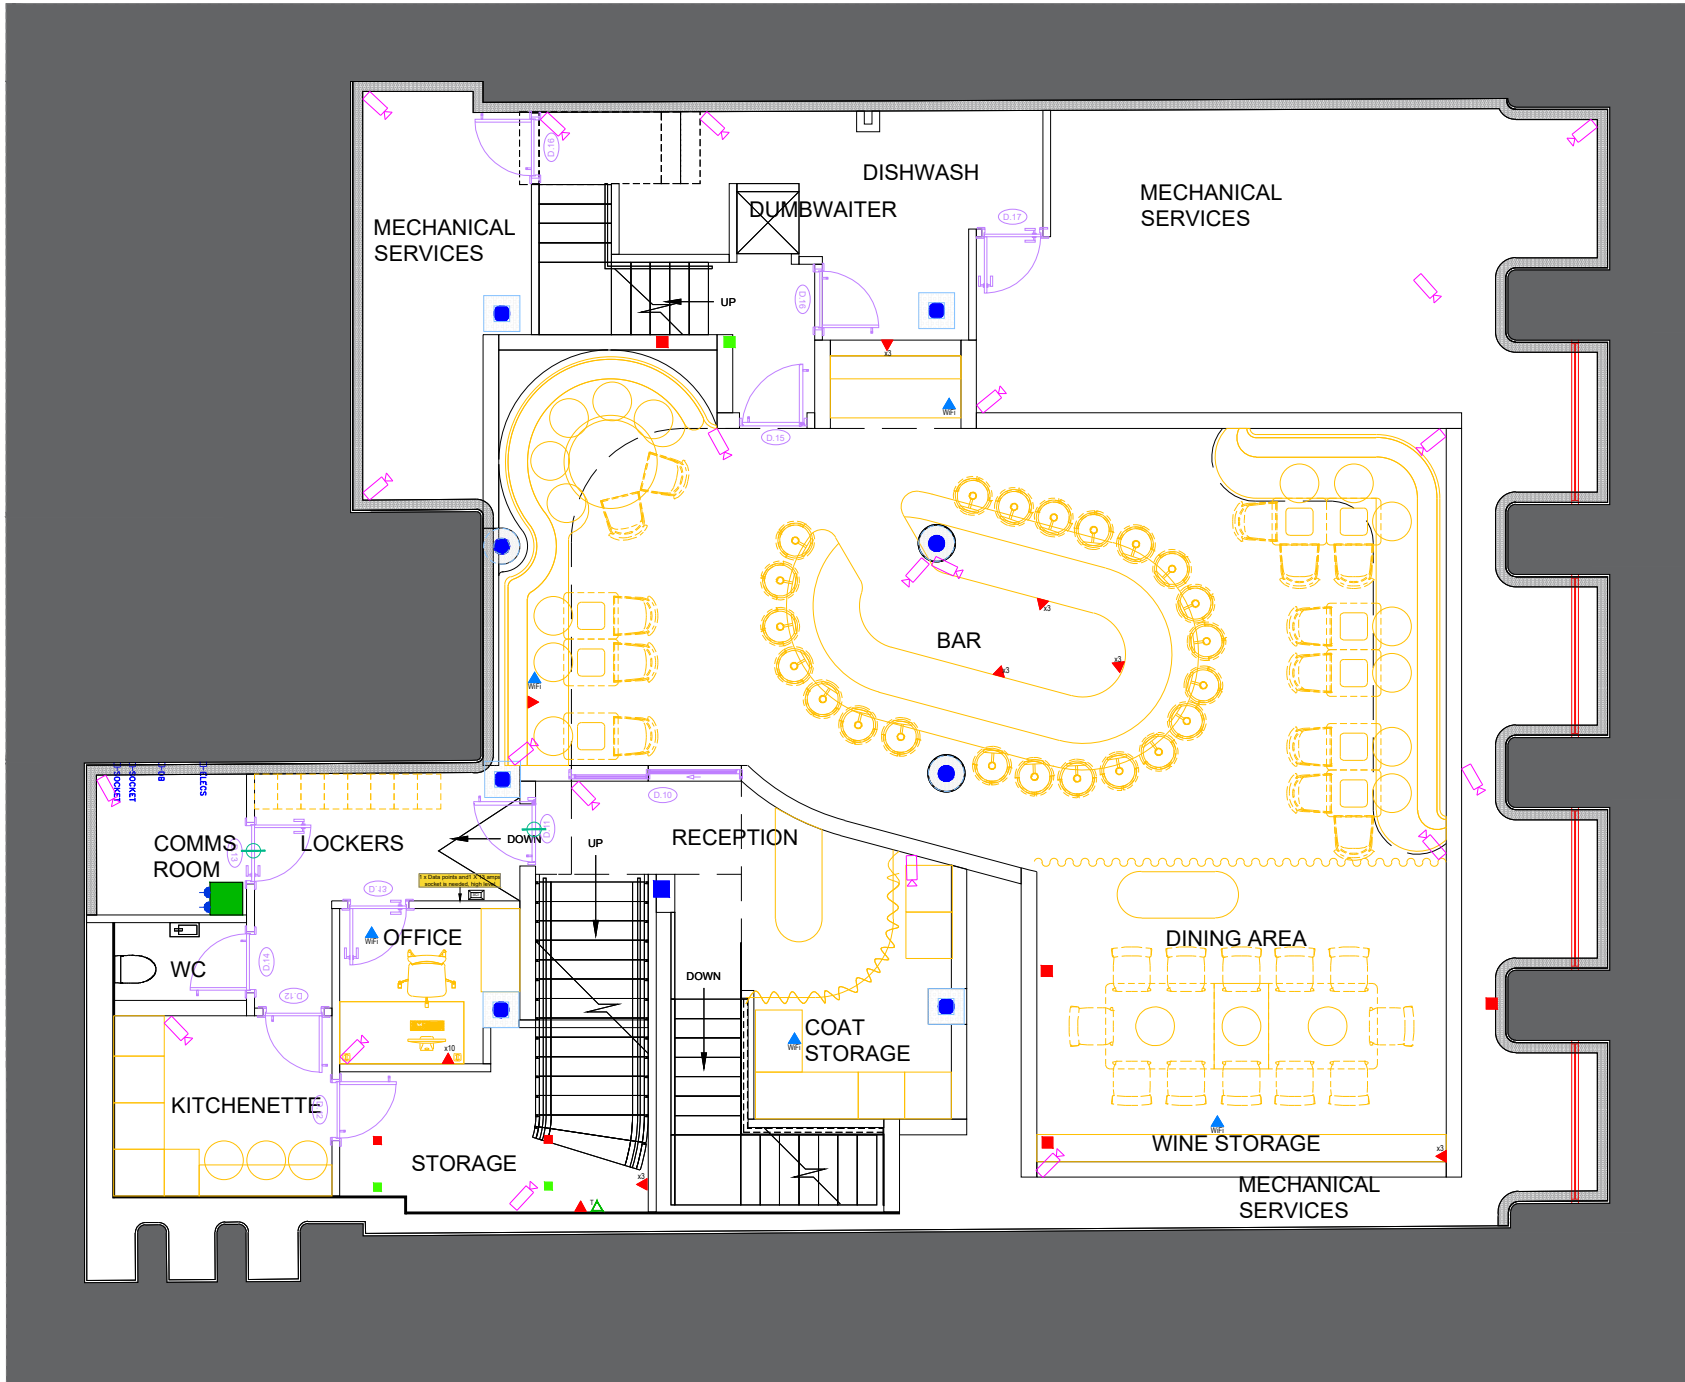

LEGEND	
DATA SOCKET	30
DATA SOCKET FOR TV	0
DATA SOCKET FOR TELEPHONE	1
WIFI POINT	5
CCTV CAMERA	21
ELECTRONIC LOCK	0
COAX POINT	0
65" TV	0
FLOOR BOX	0
13A POWER SOCKET	0
CEILING MTD SPEAKER	0
CEILING MTD SPEAKER (BACKGROUND)	0
PENDANT SPEAKER (BACKGROUND)	0
WALL MOUNTED SPEAKER	0
SUBWOOFER	0
VIDEO INTERCOM	0
42u COMMS CABINET 1000mm x 800mm (W)	1
16A COMMANDO SOCKET	2
DOOR HOLD OPEN, (Ex = EXISTING)	0
MANUAL LOCK	0
STAFF CHECK INN	0

NOTES

1.

3	AMENDED TO COMMENTS	21.11.22	SG	SG
2	NOTES ADDED	28.03.22	SG	SG
1	FOR APPROVAL ISSUE	05.01.22	SG	SG

Author: [Signature] Date: [Signature] Scale: [Signature]



FOR APPROVAL

MAYA
40 CHORLTON STREET
MANCHESTER, M1 3 HW
LOWER GROUND FLOOR
I.T. & SECURITY
LAYOUT

K.D.	S.G.	JAN 2024	1:100@A1
F2-MAYA-LG-002	3		