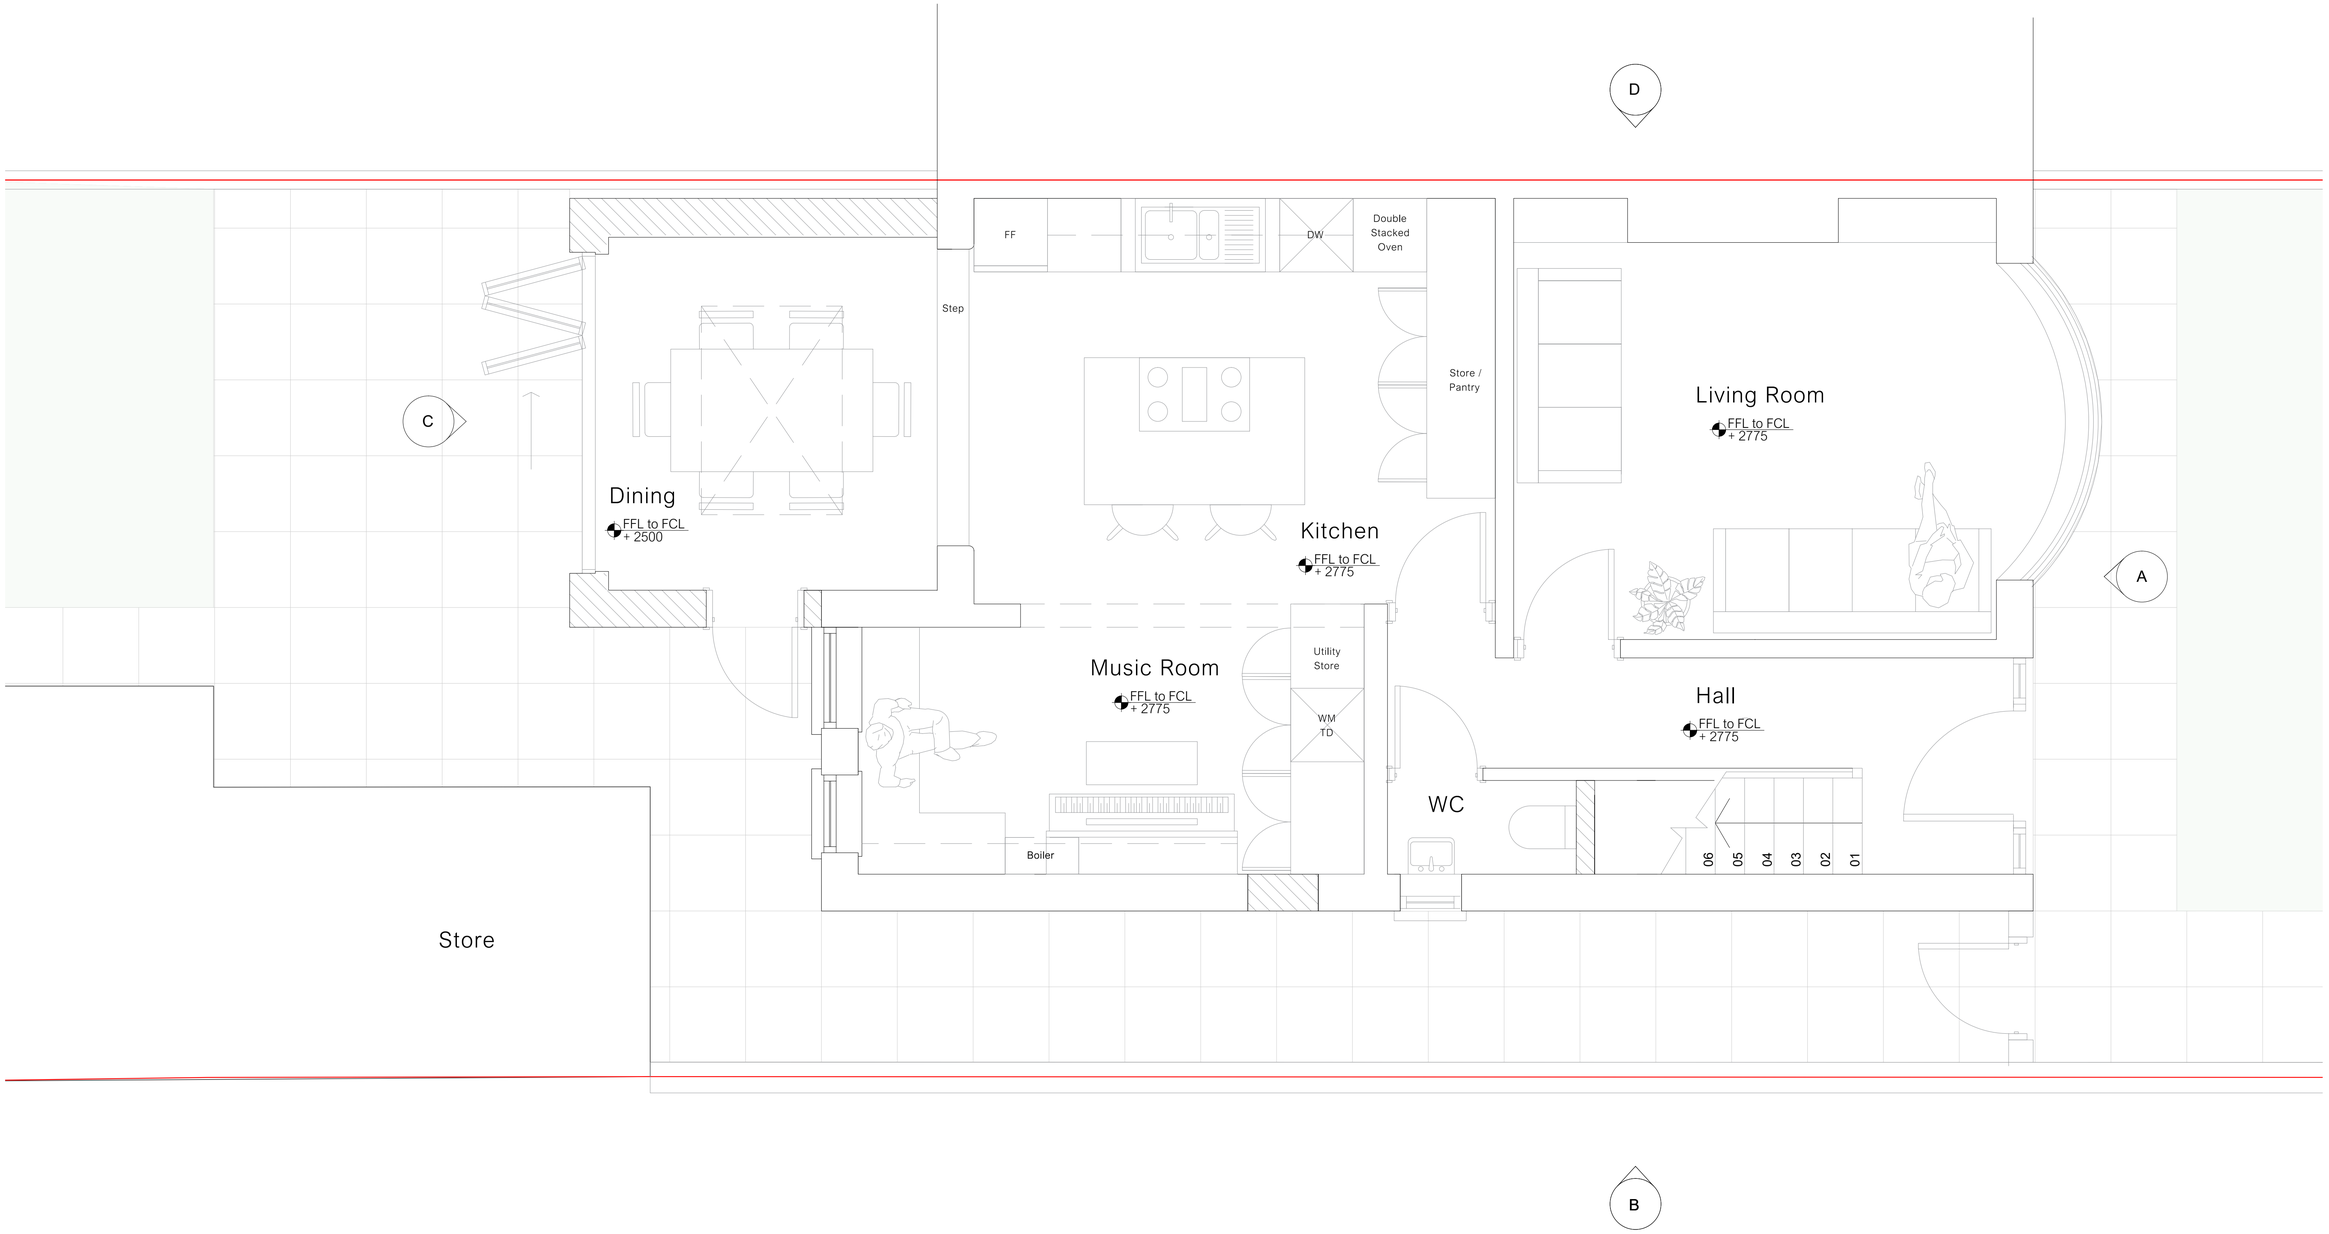

Scale (m):

0 0.5 1 1.5 2 2.5m

Key:

Ownership Boundary

Project Name:
259 Moseley Road

Title:
Proposed Plan
Ground Floor

Scale:
1:25 @ A1
1:50 @ A3

Drawing No:
037_B1_02_2200

Status:
Stage 3

Drawn:
IB

Issue:
23.07.24 LDC Issue.

Rev:
C

Form. architecture + design
51 Ashfield Road, Altrincham, WA15 9QJ
07946 127 001

Copyright of this drawing is vested in **Form.** architecture + design and must not be copied or reproduced without written consent. Figured dimensions only are to be taken from this drawing. Do not scale from this drawing.