


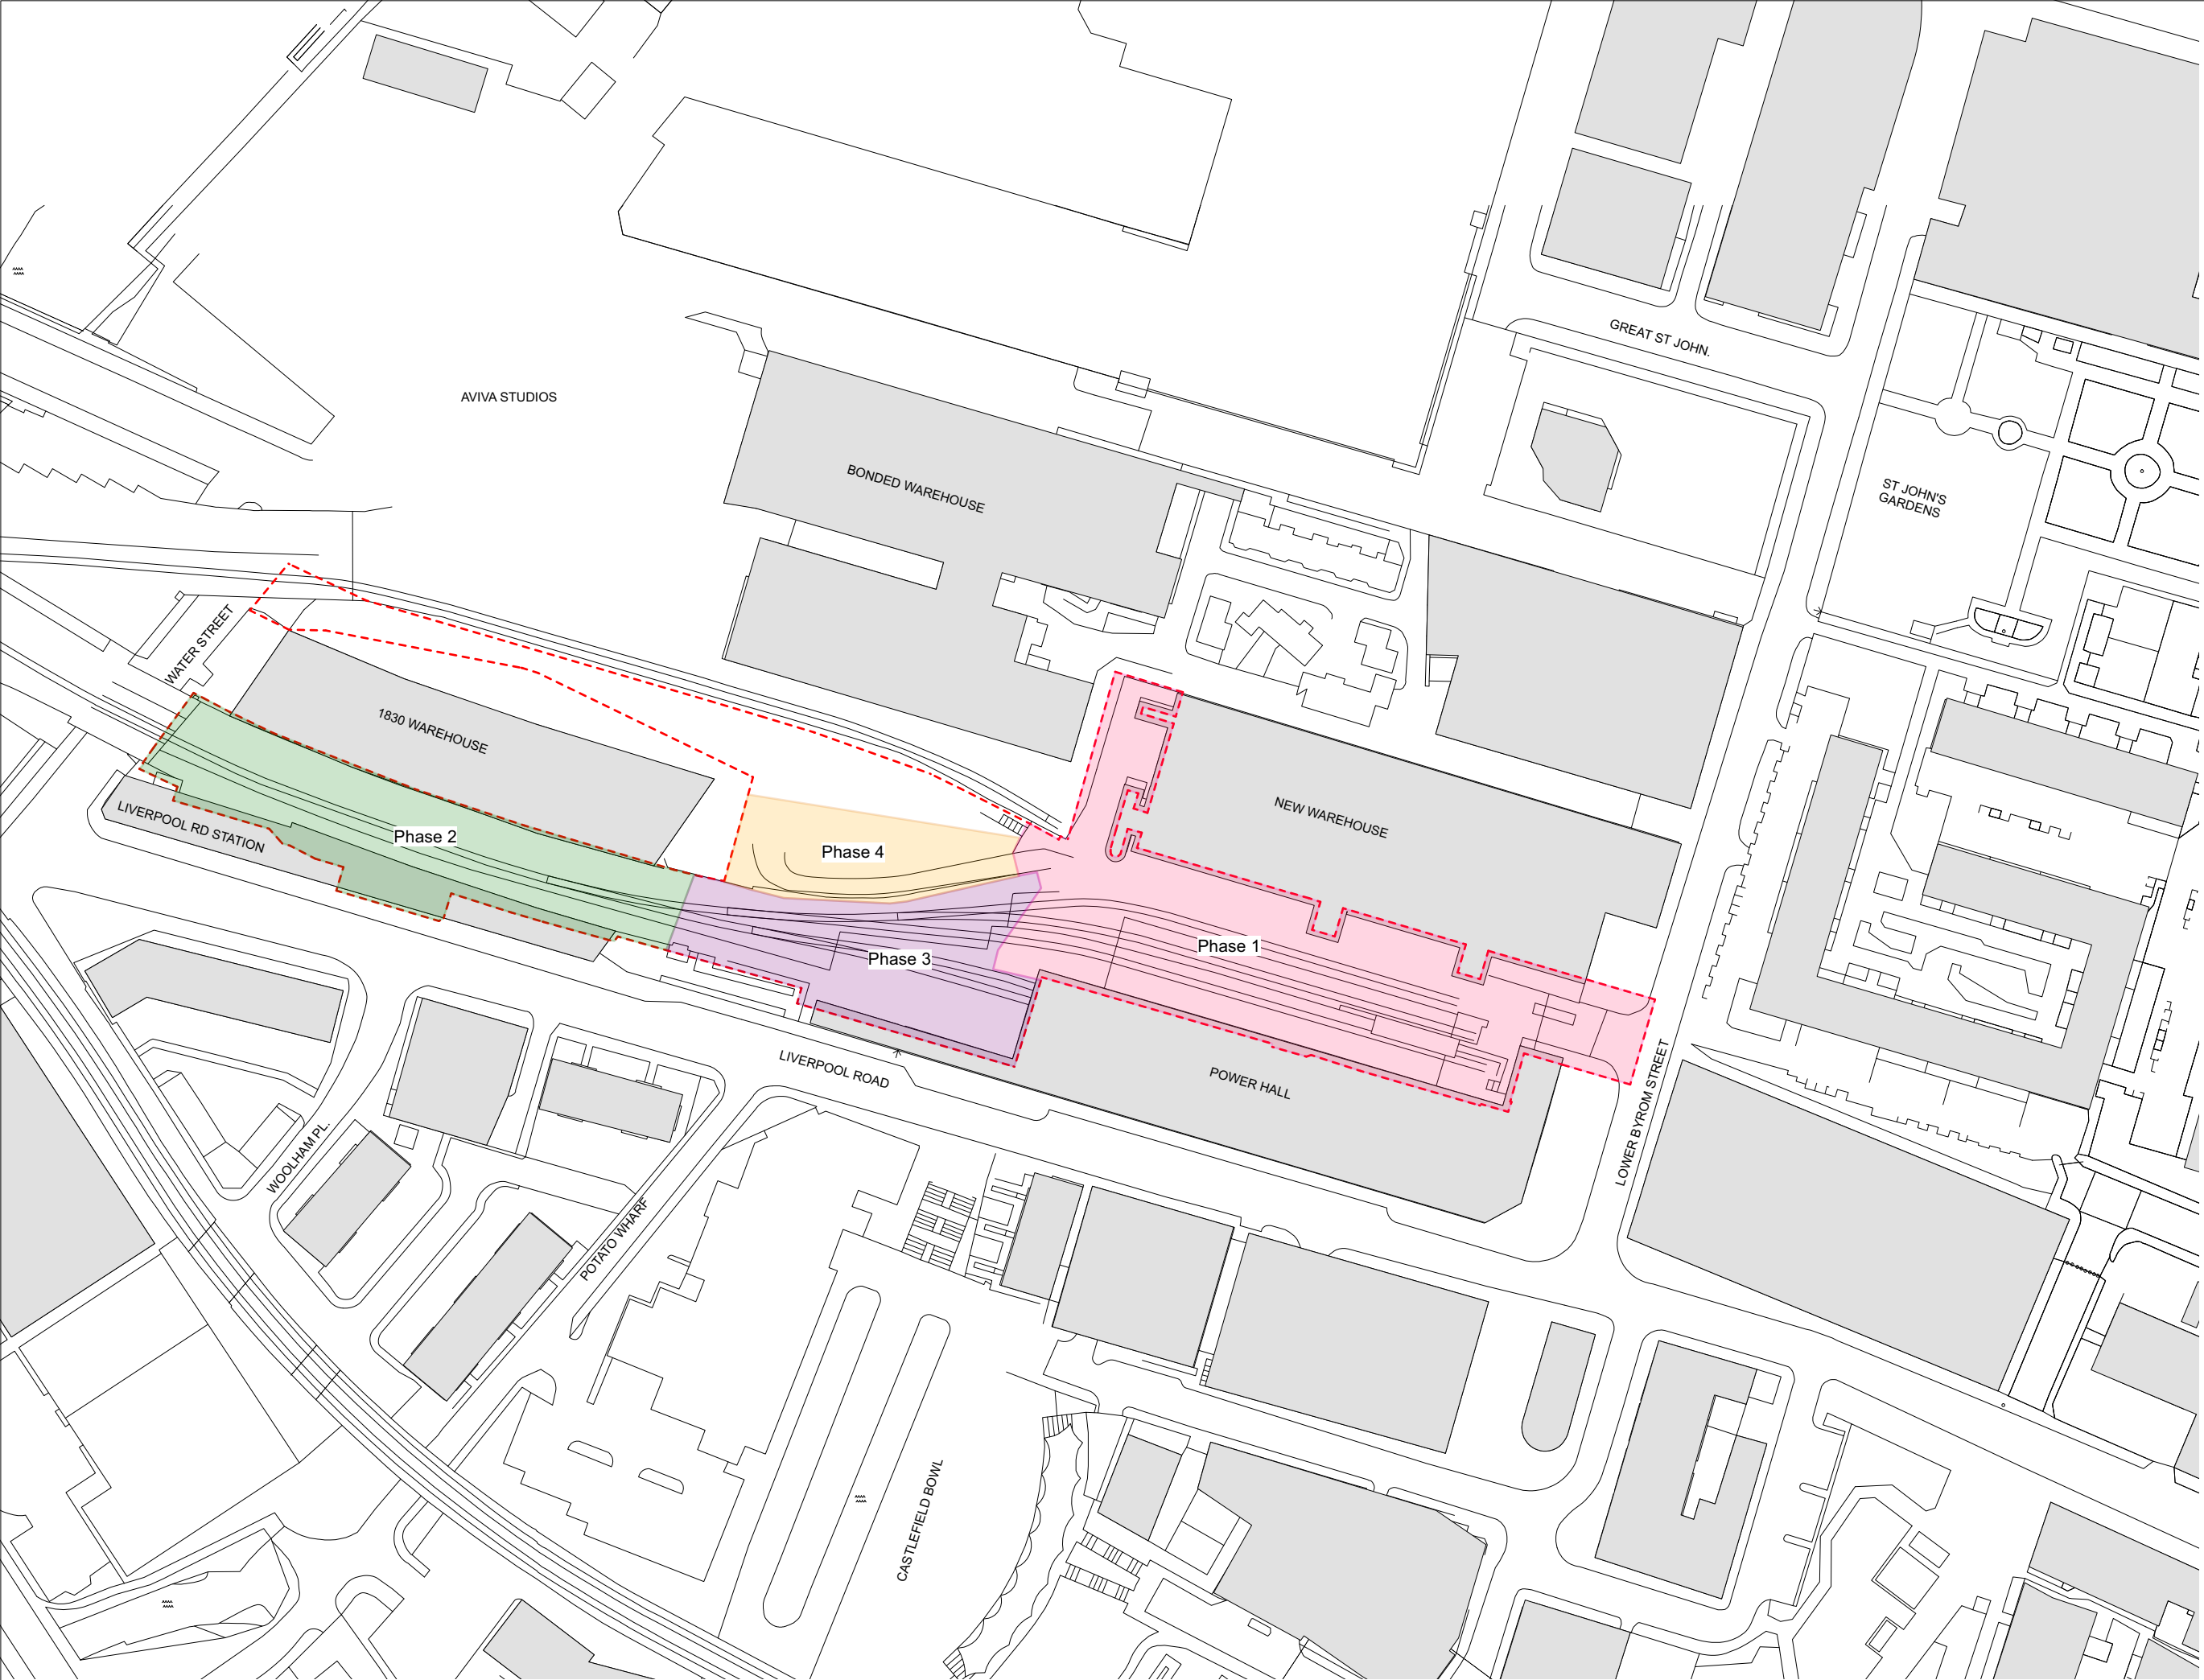

- NOTES:**
- 1. Do not scale from this drawing.
 - 2. Always work to noted dimensions.
 - 3. All dimensions are in millimetres unless otherwise stated.
 - 4. All setting out, levels and dimensions to be agreed on site.
 - 5. The dimensions of all materials must be checked on site before being laid out.
 - 6. This drawing must be read with the relevant specification clauses and detail drawings.
 - 7. Order of construction and setting out to be agreed on site.

BOUNDARIES

- Planning Boundary**
- Phase 1 - Upper Yard (Including Plant Deck)**
- Phase 2 - Station Approach**
- Phase 3 - Temporary Route in Heart Space**
- Phase 4 - Former Location of the Vehicle Ramp**

P02	10/04/24	Planning Issue	AM	AM
P01	28/03/24	Draft Issue for Comments	AM	AM
Revision	Date	Description	Drawn	Apprvd.

Planit I.E. Limited
Manchester | London | Liverpool | Leeds | Standish
E: info@planit-ie.com W: planit-ie.com

MANCHESTER
2 Back Grafton St
Altrincham
WA14 1DY
T: 0161 928 9281

Client Science Museum Group

Project Science Industry Museum

Drg Title Site Phasing Plan

Created on 28/03/24 **Created by** AM **Approved by** AM

Scale 1:1250 **Size** A3 **Workstage** PLANNING **Status**

Drg No. 2913-PLA-XX-XX-DR-L-0024 **Suitability** S4 **Revision** P02

© Planit I.E. Limited

