




PRIVATE DINING - BAR AREA

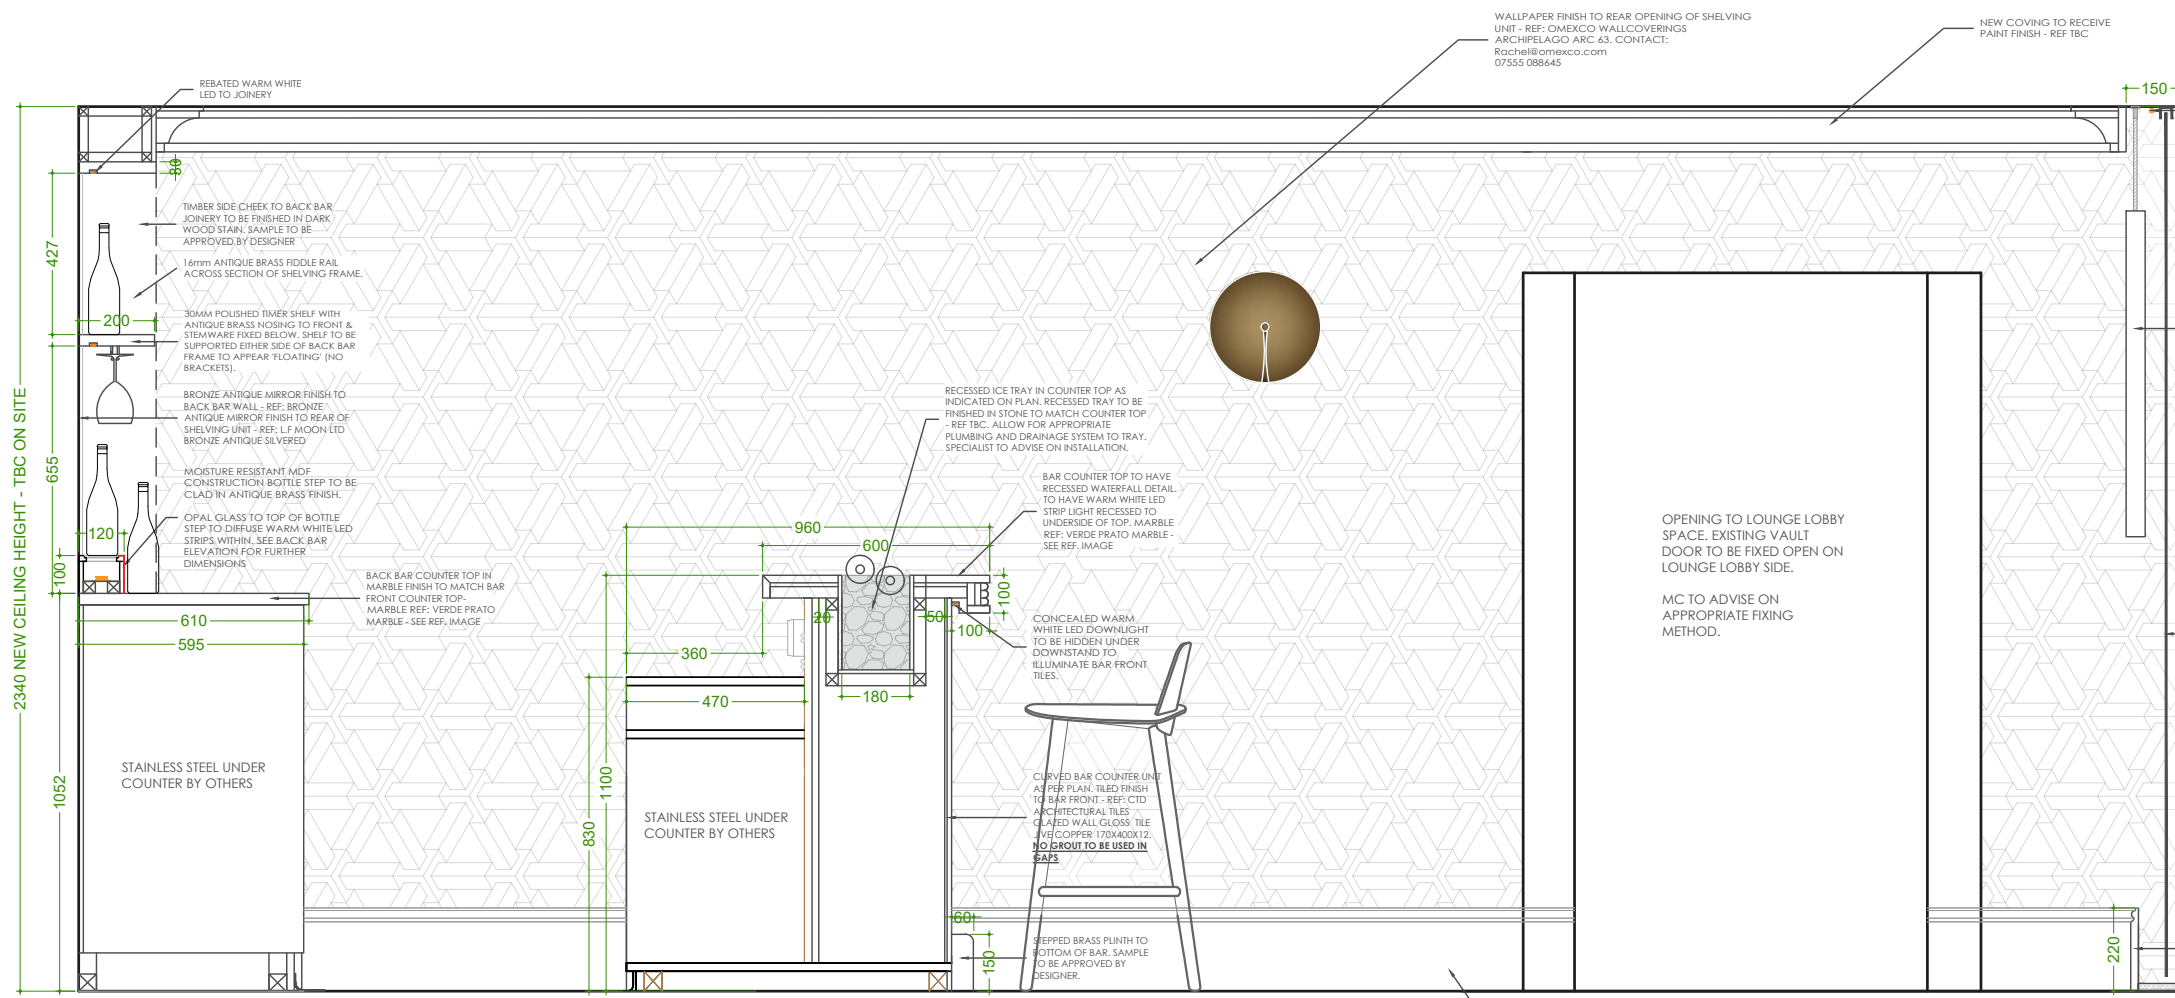


ELEVATION A-A
SCALE: 1:20 @ A1

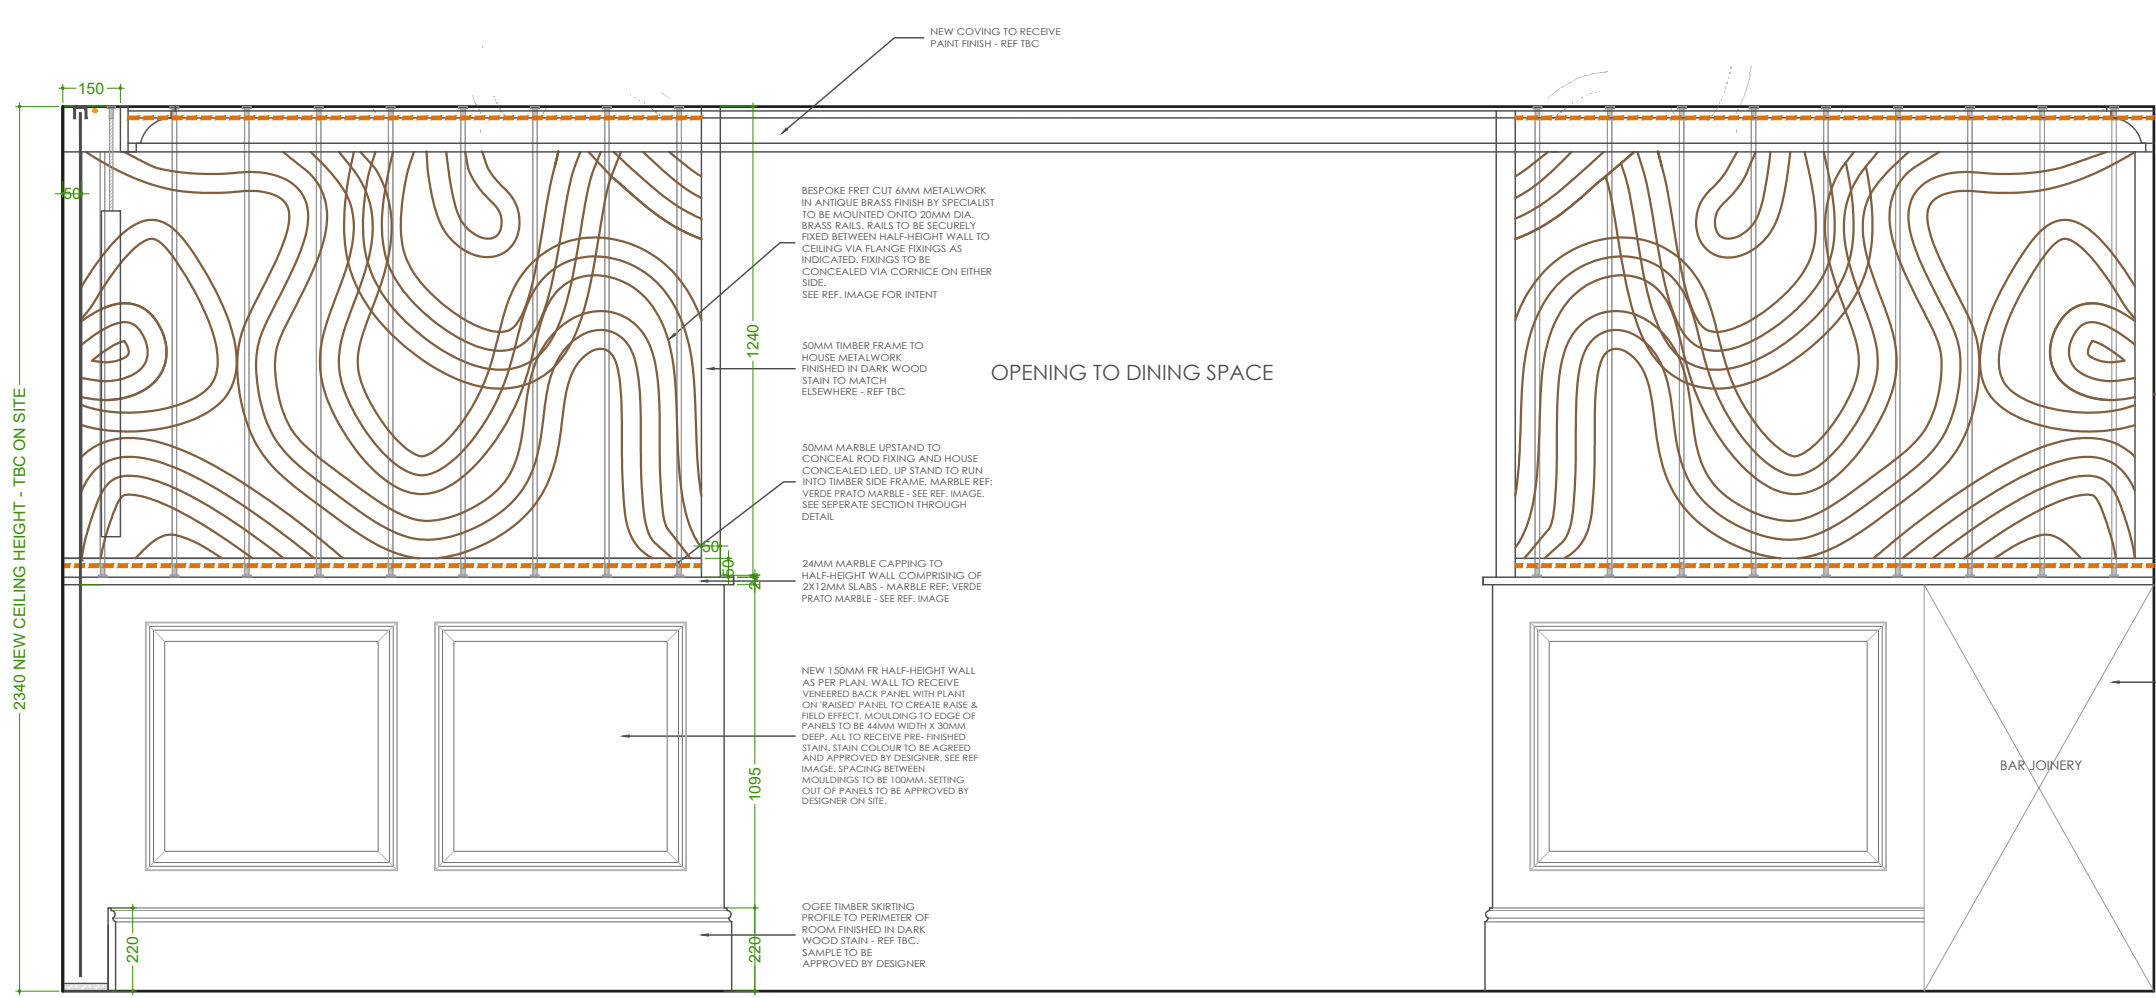


ELEVATION C-C
SCALE: 1:20 @ A1

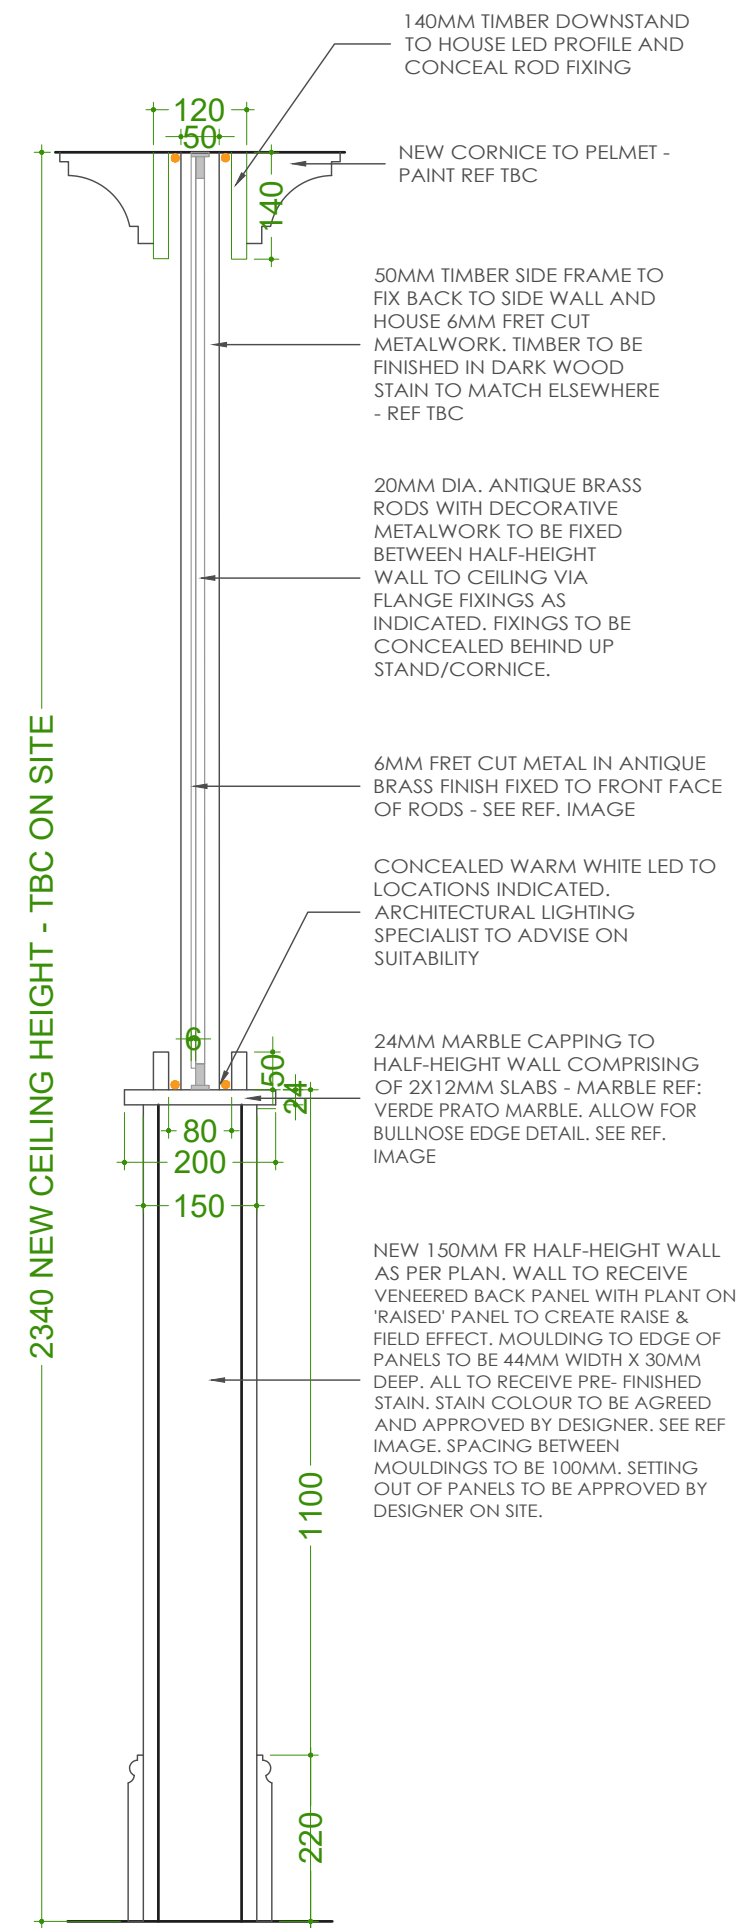


DECORATIVE SCREEN SECTION THROUGH
SCALE: 1:10 @ A1

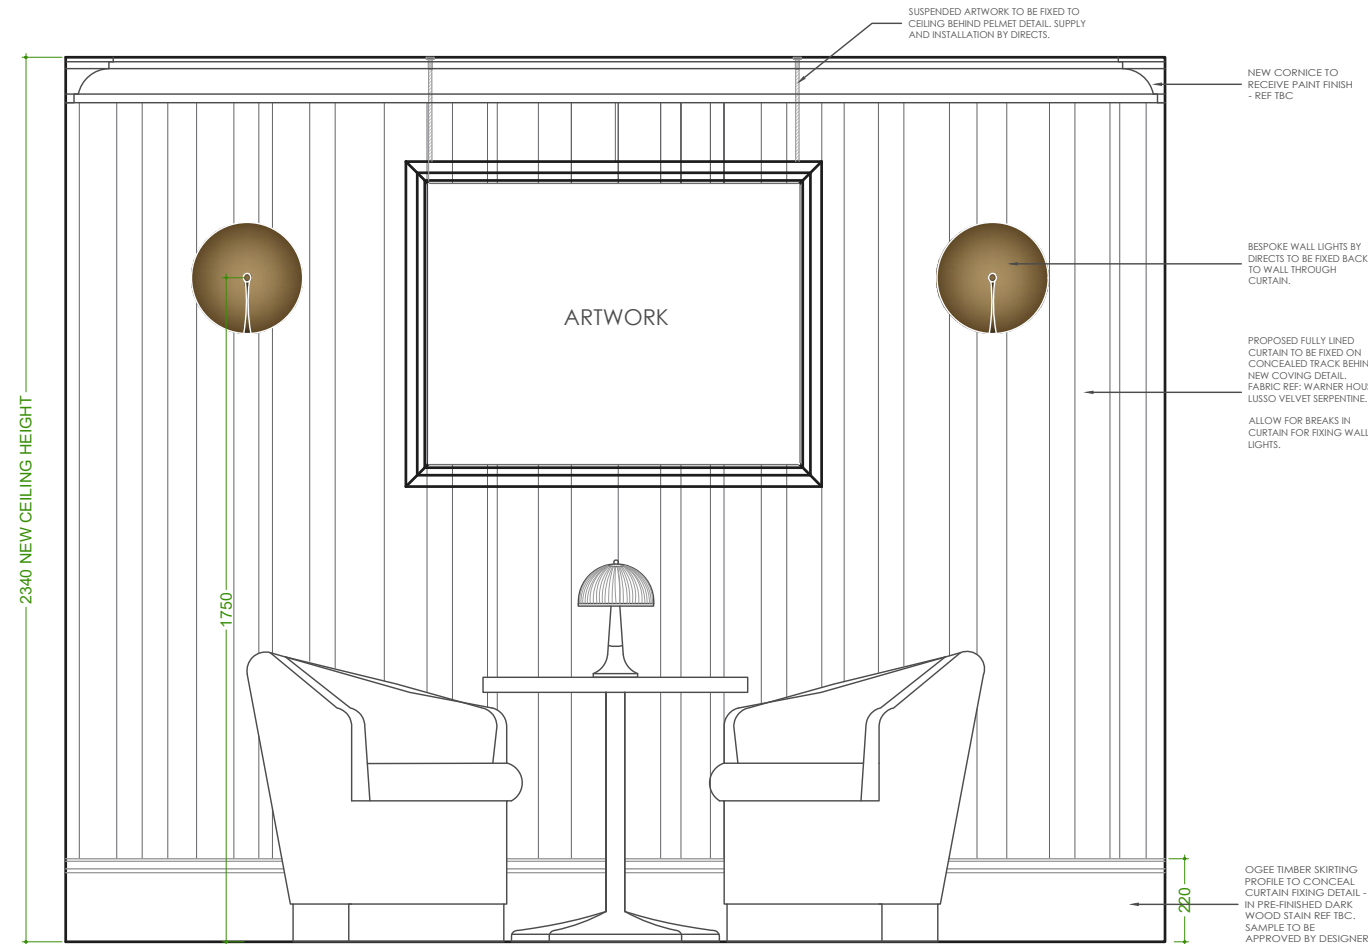


ELEVATION B-B
SCALE: 1:20 @ A1

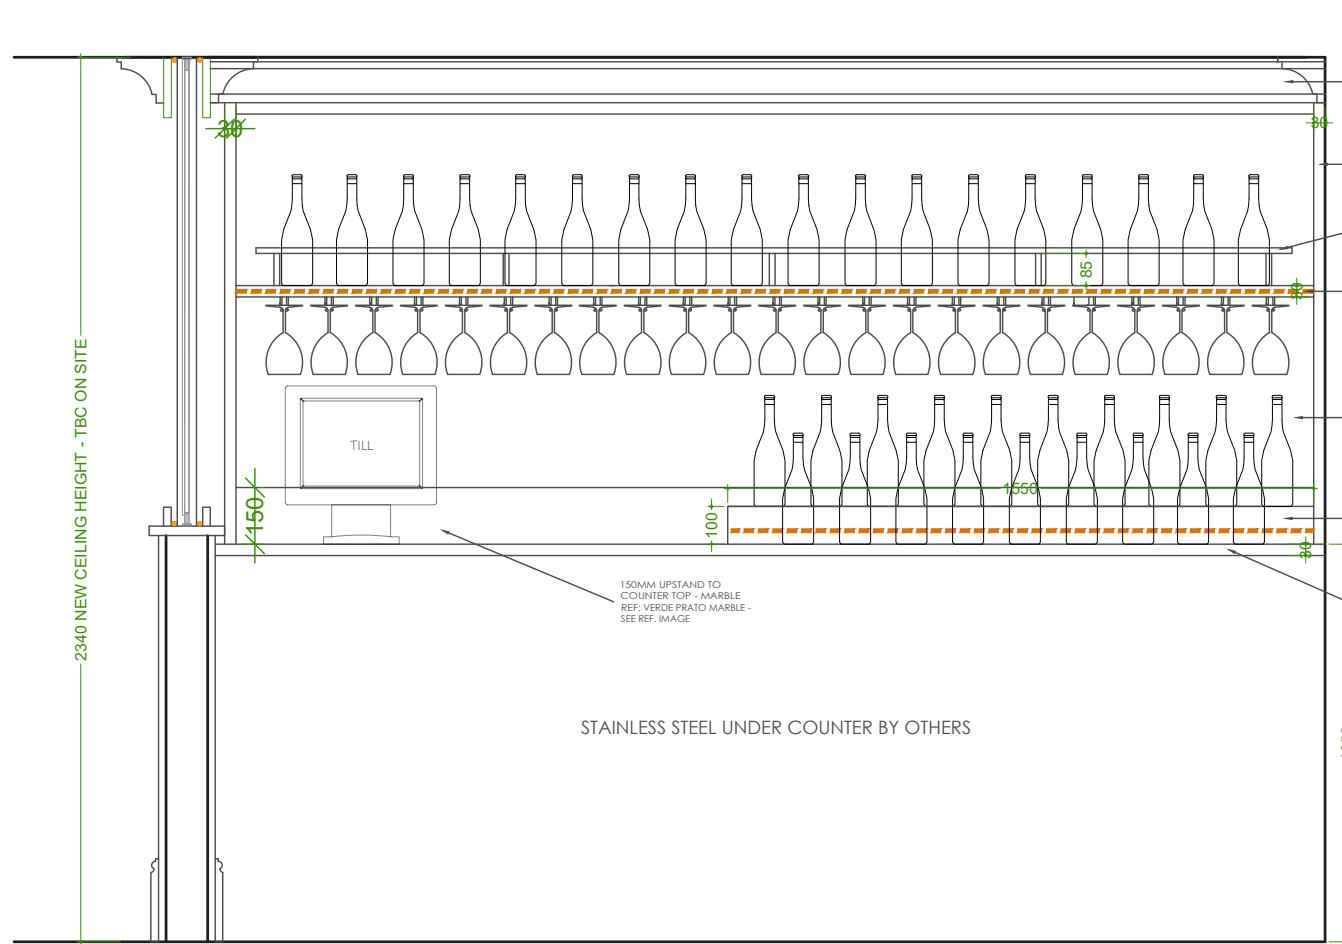

ELEVATION D-D - BACK BAR
SCALE: 1:20 @ A1

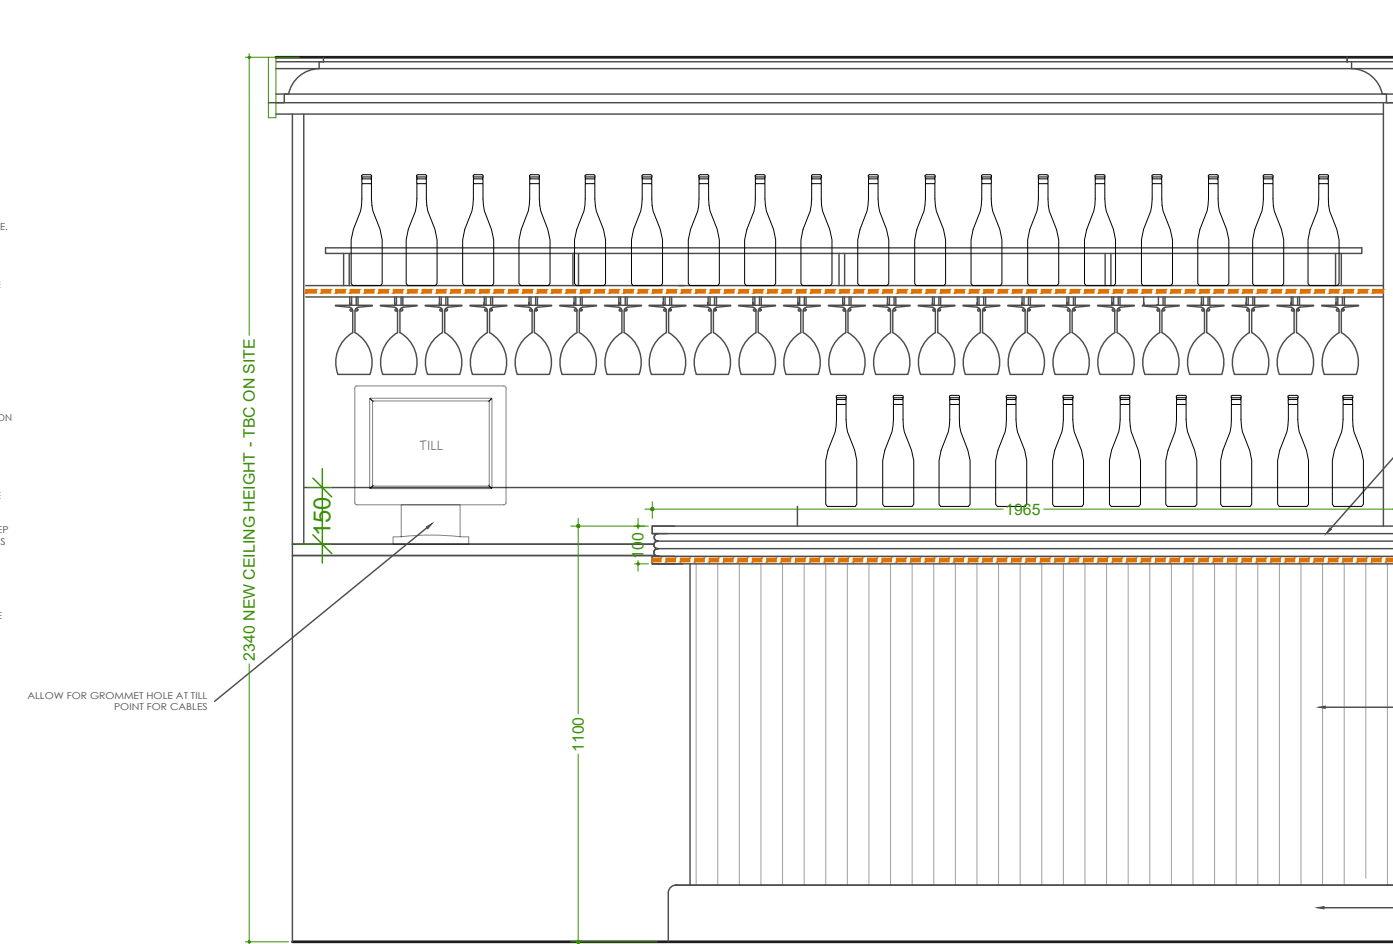

ELEVATION E-E - BAR FRONT
SCALE: 1:20 @ A1

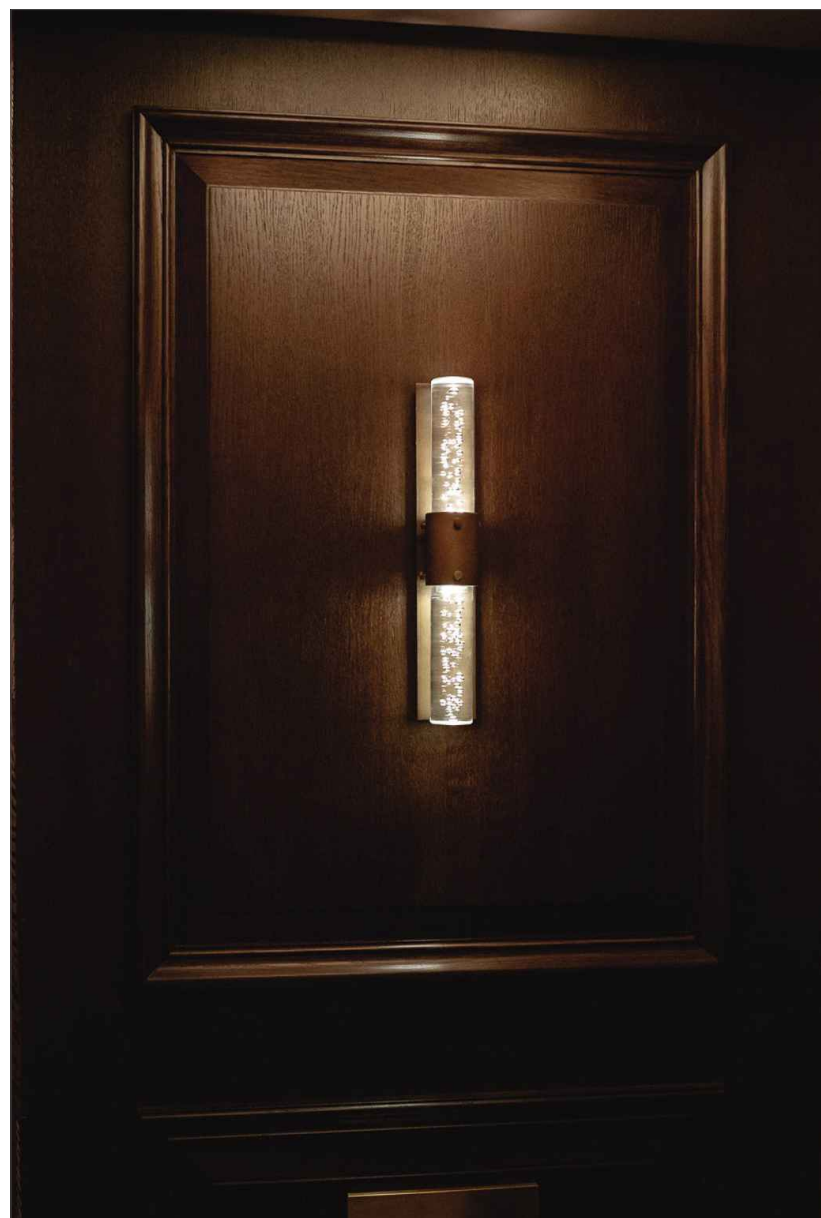

RAISE AND FIELD PANELLING REF. IMAGE




BAR FRONT TILE REF. IMAGE




DECORATIVE FRET CUT METALWORK
REF. IMAGE



VERDE PRATO
MARBLE REF. IMAGE

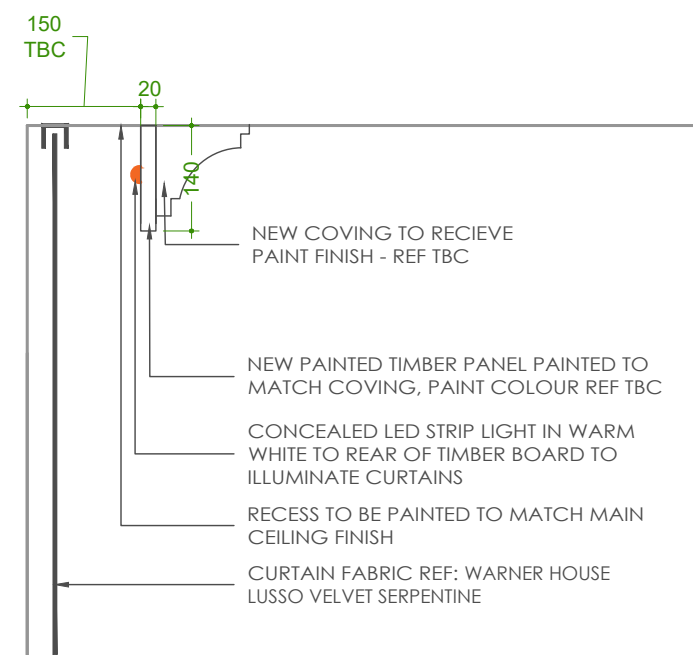

CURTAIN PELMET DETAIL
SCALE: 1:10 @ A1

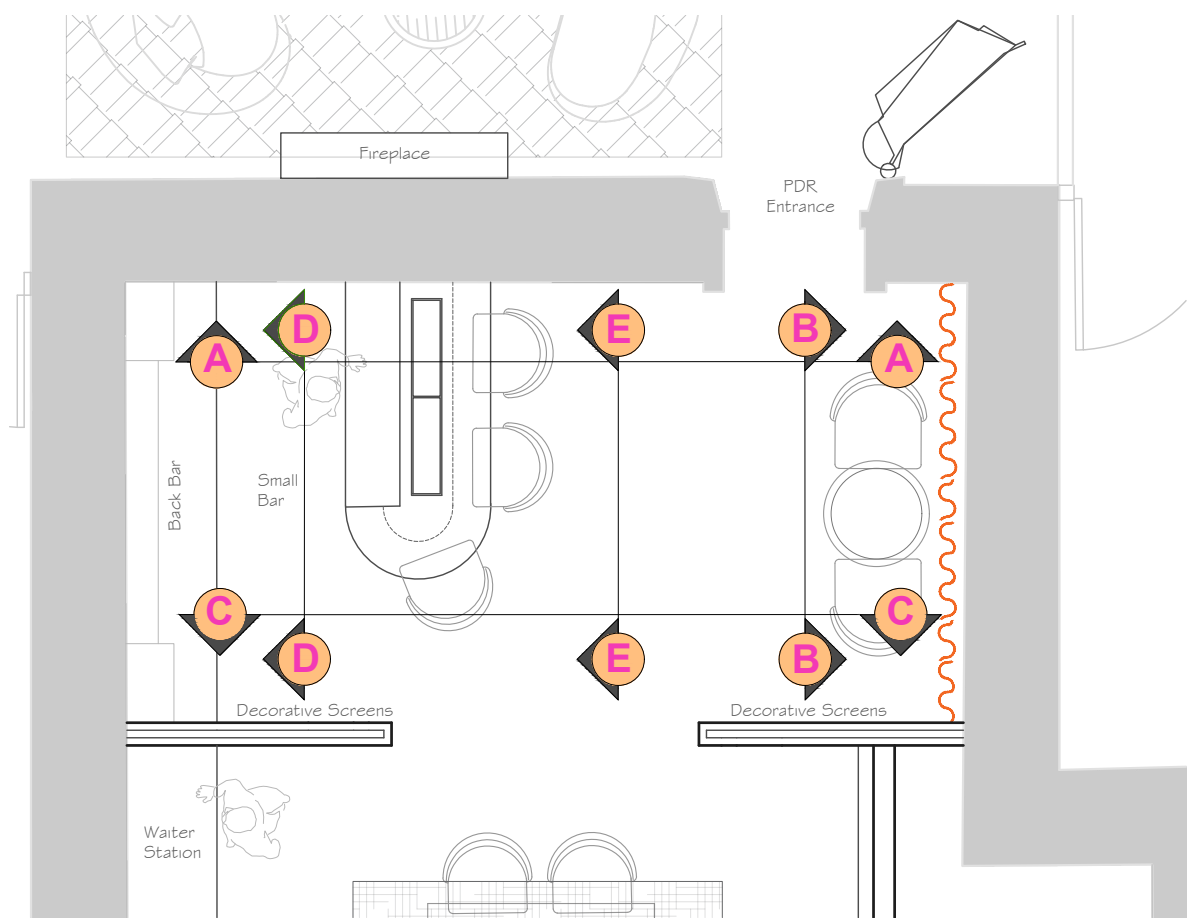

PLAN
SCALE: 1:50 @ A1

STUDIO TWO	
JOB TITLE	Cut & Craft Manchester
DRAWING TITLE	Proposed Lower Ground Floor Private Dining Bar Area
SCALE	VARIES @ A1
DATE	APRIL 2024
DRAWING No	AC23- P30
DO NOT SCALE. ALL DIMENSIONS TO BE CHECKED ON SITE BY CONTRACTOR. ALL MEASUREMENTS ARE IN MM UNLESS OTHERWISE SPECIFIED. WRITTEN DIMENSIONS TO BE USED IN PREFERENCE TO SCALED DIMENSIONS & ALL DISCREPANCIES TO BE REPORTED TO STUDIO TWO. THE DESIGN SHOWN ON THIS DRAWING IS THE PROPERTY OF STUDIO TWO AND IS NOT TO BE USED OR ITS CONTENTS COPIED, COMMUNICATED OR DISCLOSED, IN WHOLE OR IN PART.	