



2 Proposed_Nursery_Temporary-Play-Space Revised
1: 100



Climbing frame -



Transport Trolley -



Specification

- Length: 113cm
- Width: 78cm
- Height: 130cm
- Weight: 17kg
- Weight Capacity: 80kg
- Material: Fabric, Steel
- Shipping Weight: 19kg
- Read More


Bark area -



Sand area -



0m 2m 4m 6m 8m
Drawing Scale 1:100 @ A2

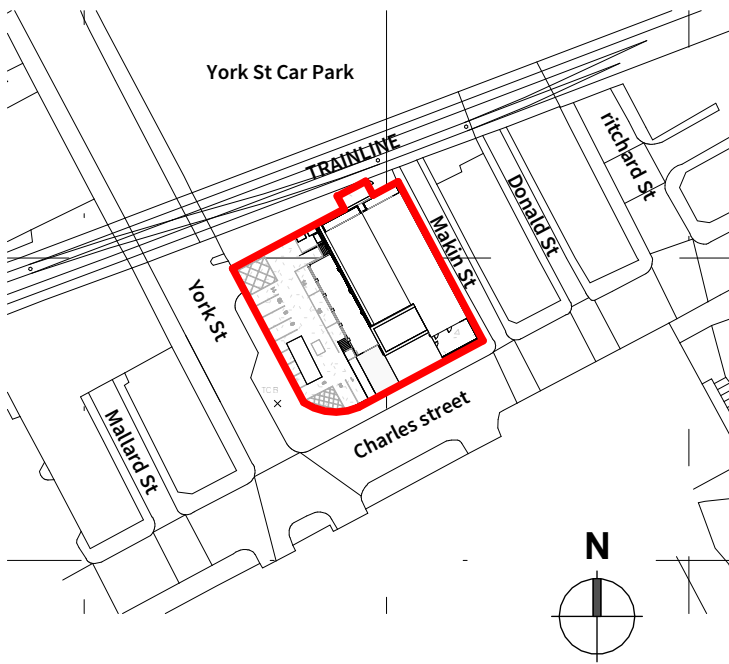

1 Nursery_Location Plan
1: 1250

Meeting Notes 29-05-2024

- Gate between play area access and stairs
- Gate between play area and ramp access
- Key pad gate into temporary play area
- Alternative fire exit point
- CCTV required to cover play area (to be provided by contactor)
- External fire alarm sounder required (to be provided by contactor)
- External lighting required (to be provided by contactor)
- Climbing frame required (refer to link/ image)
- Artificial grass covering
- Temporary WC with washing facility required with access from play area
- Shaded area to be provided
- Evacuating/ transport trolleys x2 (refer to link/ image)
- Access to water supply
- Walkie talkie set (x4) - to enable contact and communication between office, outdoor area & nursery rooms
- Sand/ bark area with bark area (bark/ sand aread to be determined on site)

Four Architects Limited (11613893)
Note:
This drawing is copyright.
Do not scale dimensions from drawings.
All dimensions must be checked on site by contractor or suitable qualified individual.
Contractor to report any discrepancies, errors or omissions prior to commencing work.

Notes:

Project Title:
BRACKEN HOUSE

Location:
MANCHESTER

Drawing title:
Nursery - Temporary Play space

Status:
Issue for comment

Scale:
As indicated

Job Number:
19-016

Drawing Number:
FA-DR-08-210

Date:
18/06/2024

Revision:
P2

F

Four
Architects

113 Portland Street, Manchester, M1 6DW
Tel. 01614707969 Email. info@fourarchitects.co.uk