



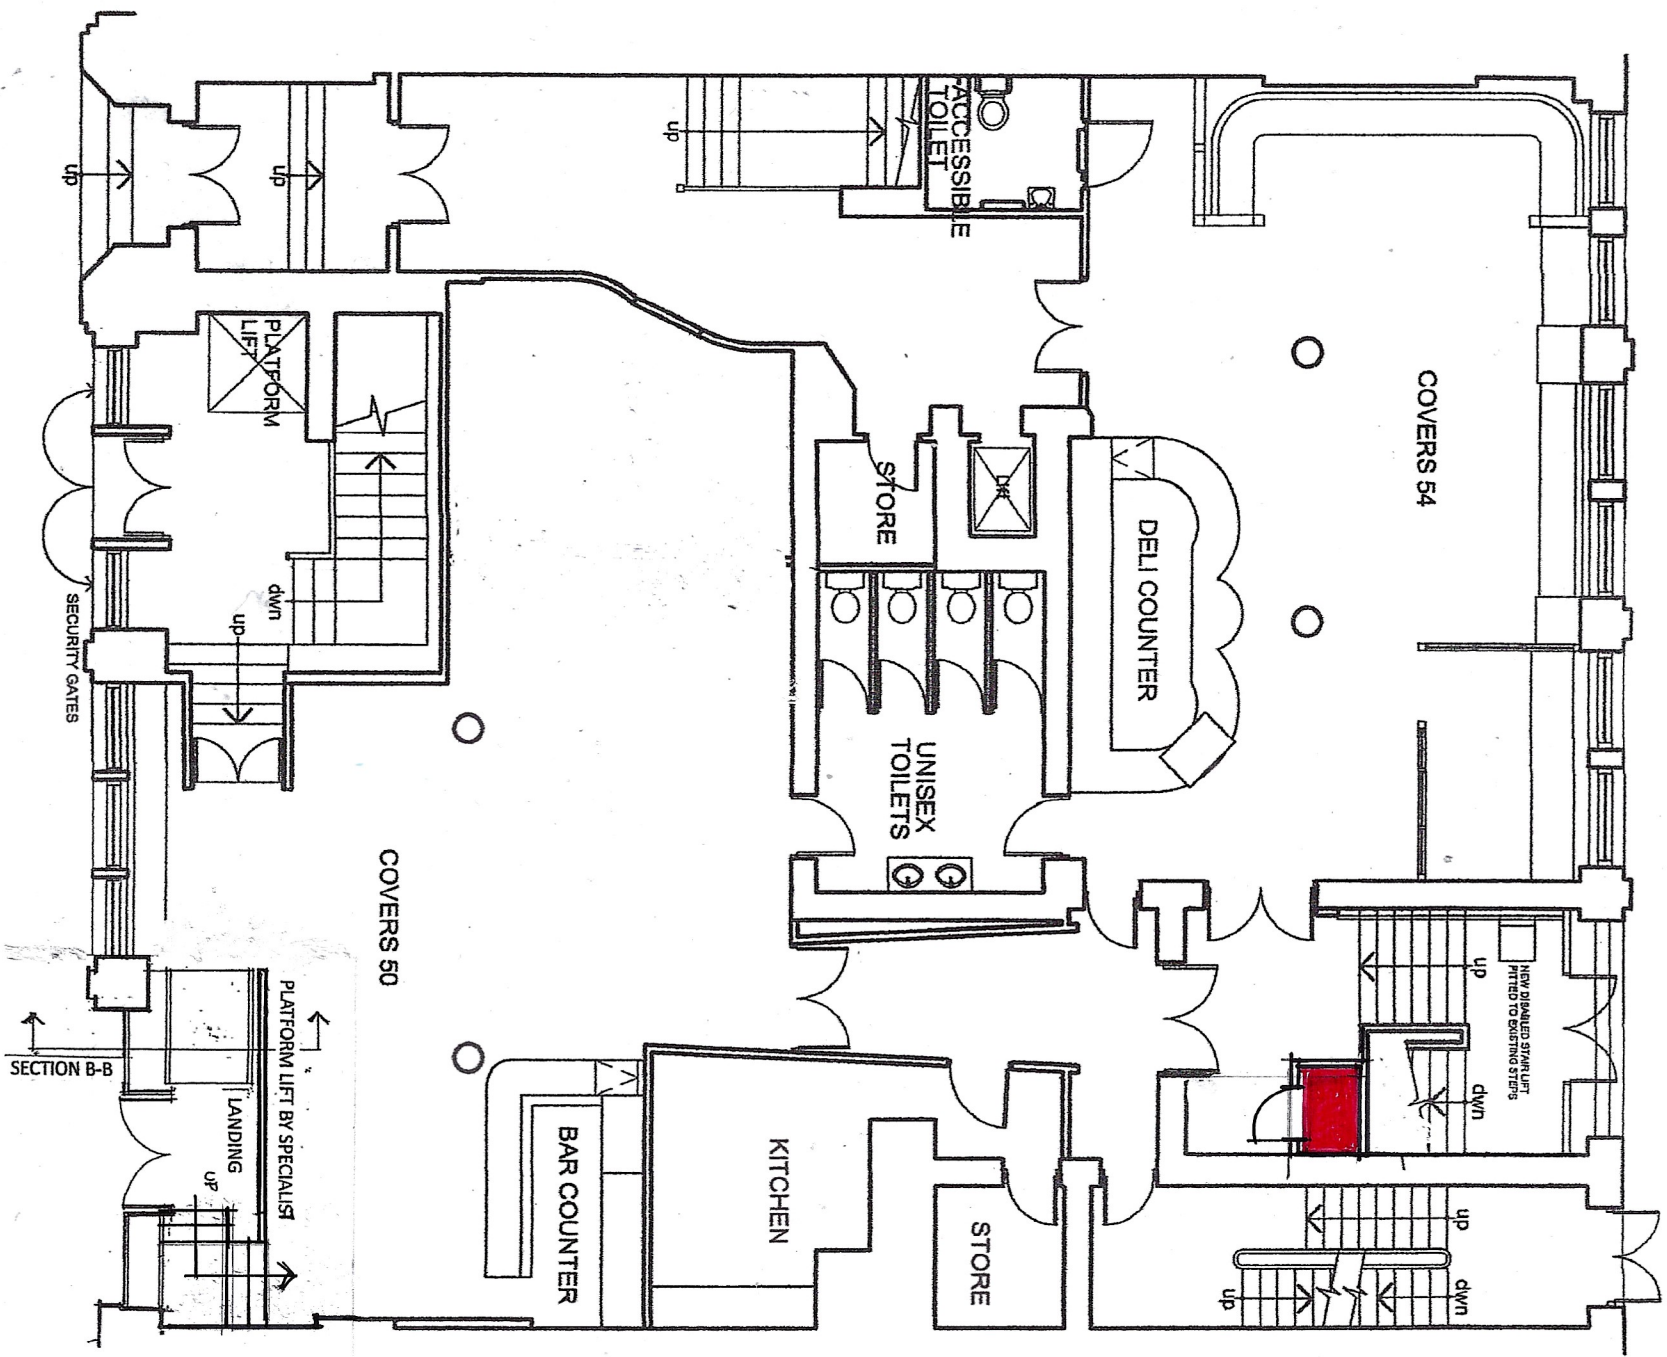

REFUGE LOCATION PLAN

DRG NO. RS / 09 / 24

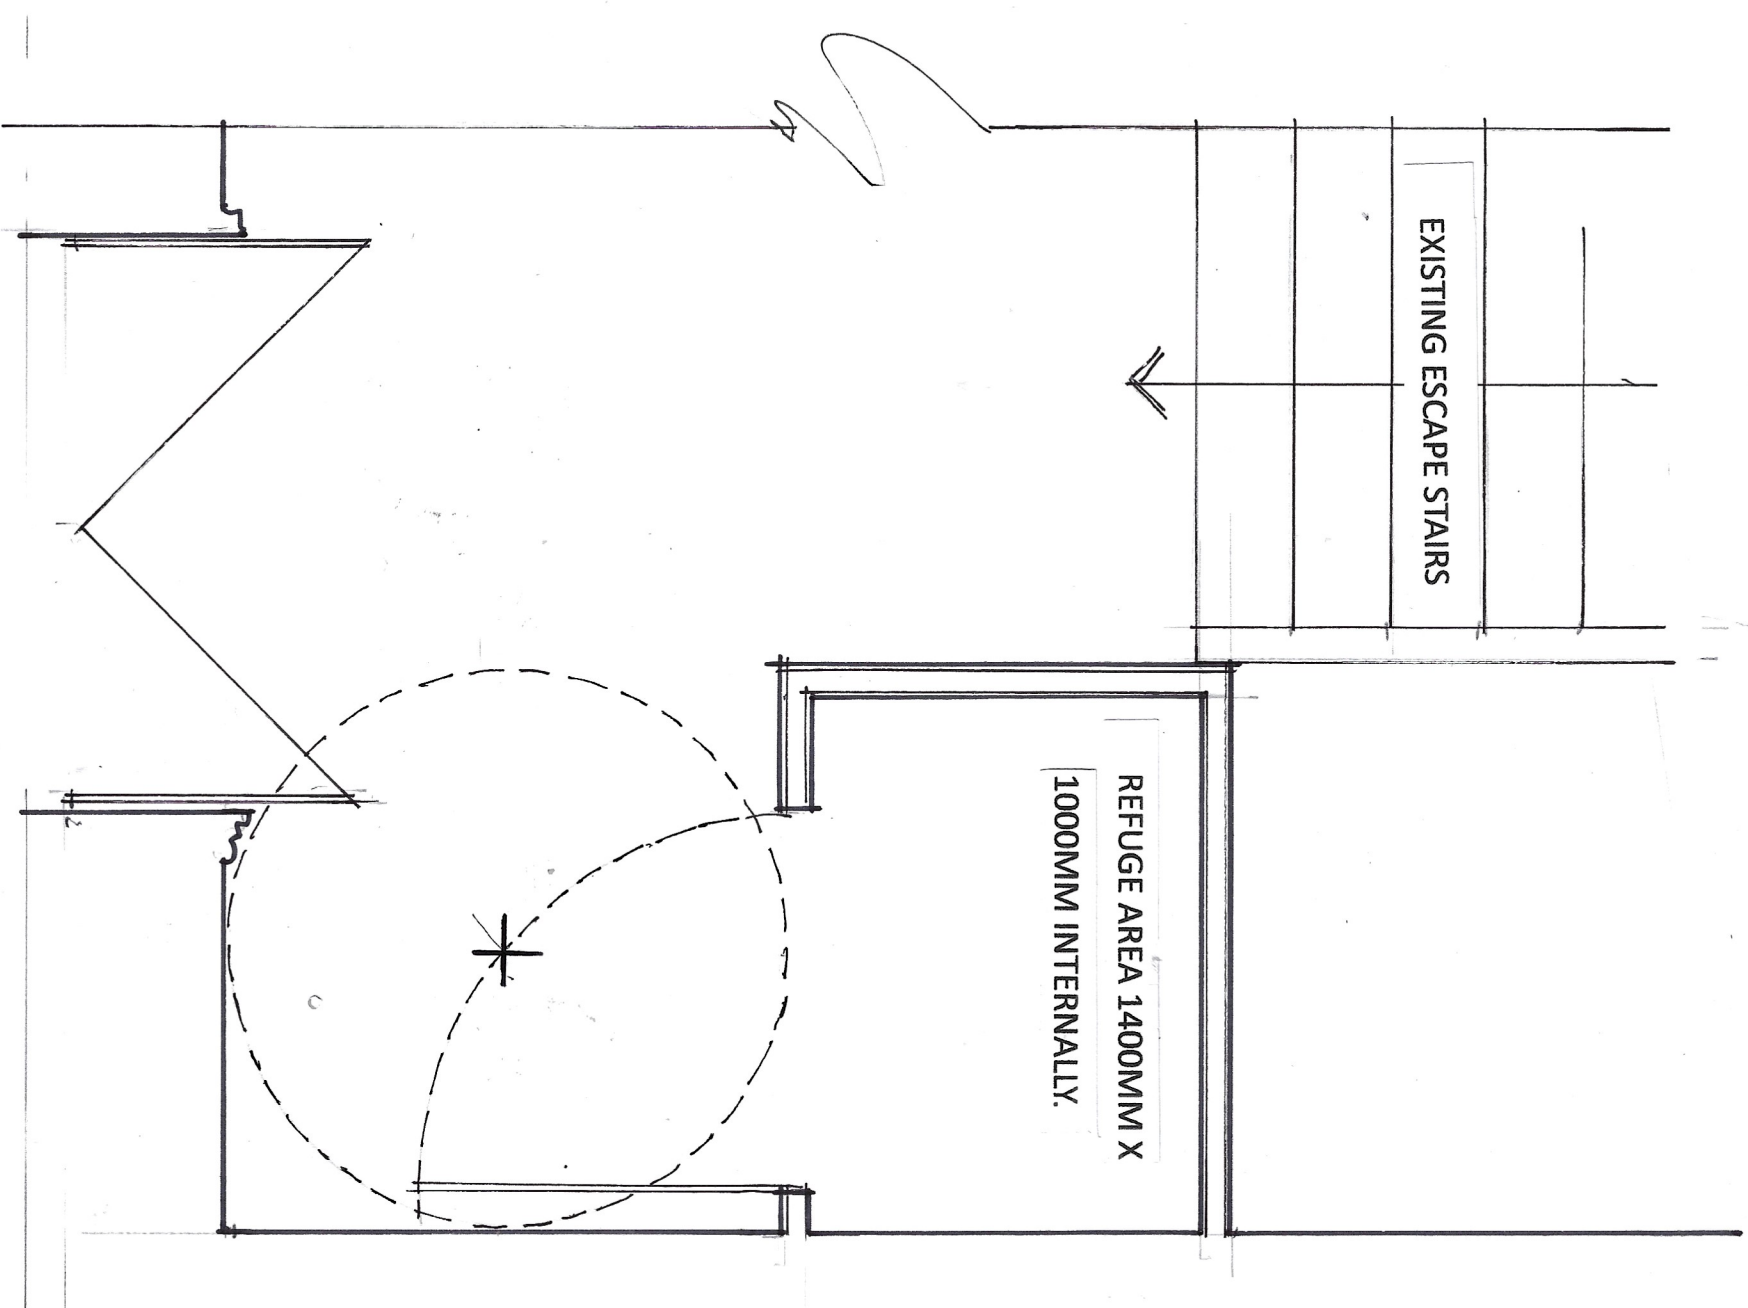

REFUGE AREA PLAN

BLOOM STREET 1/20 @ A3