


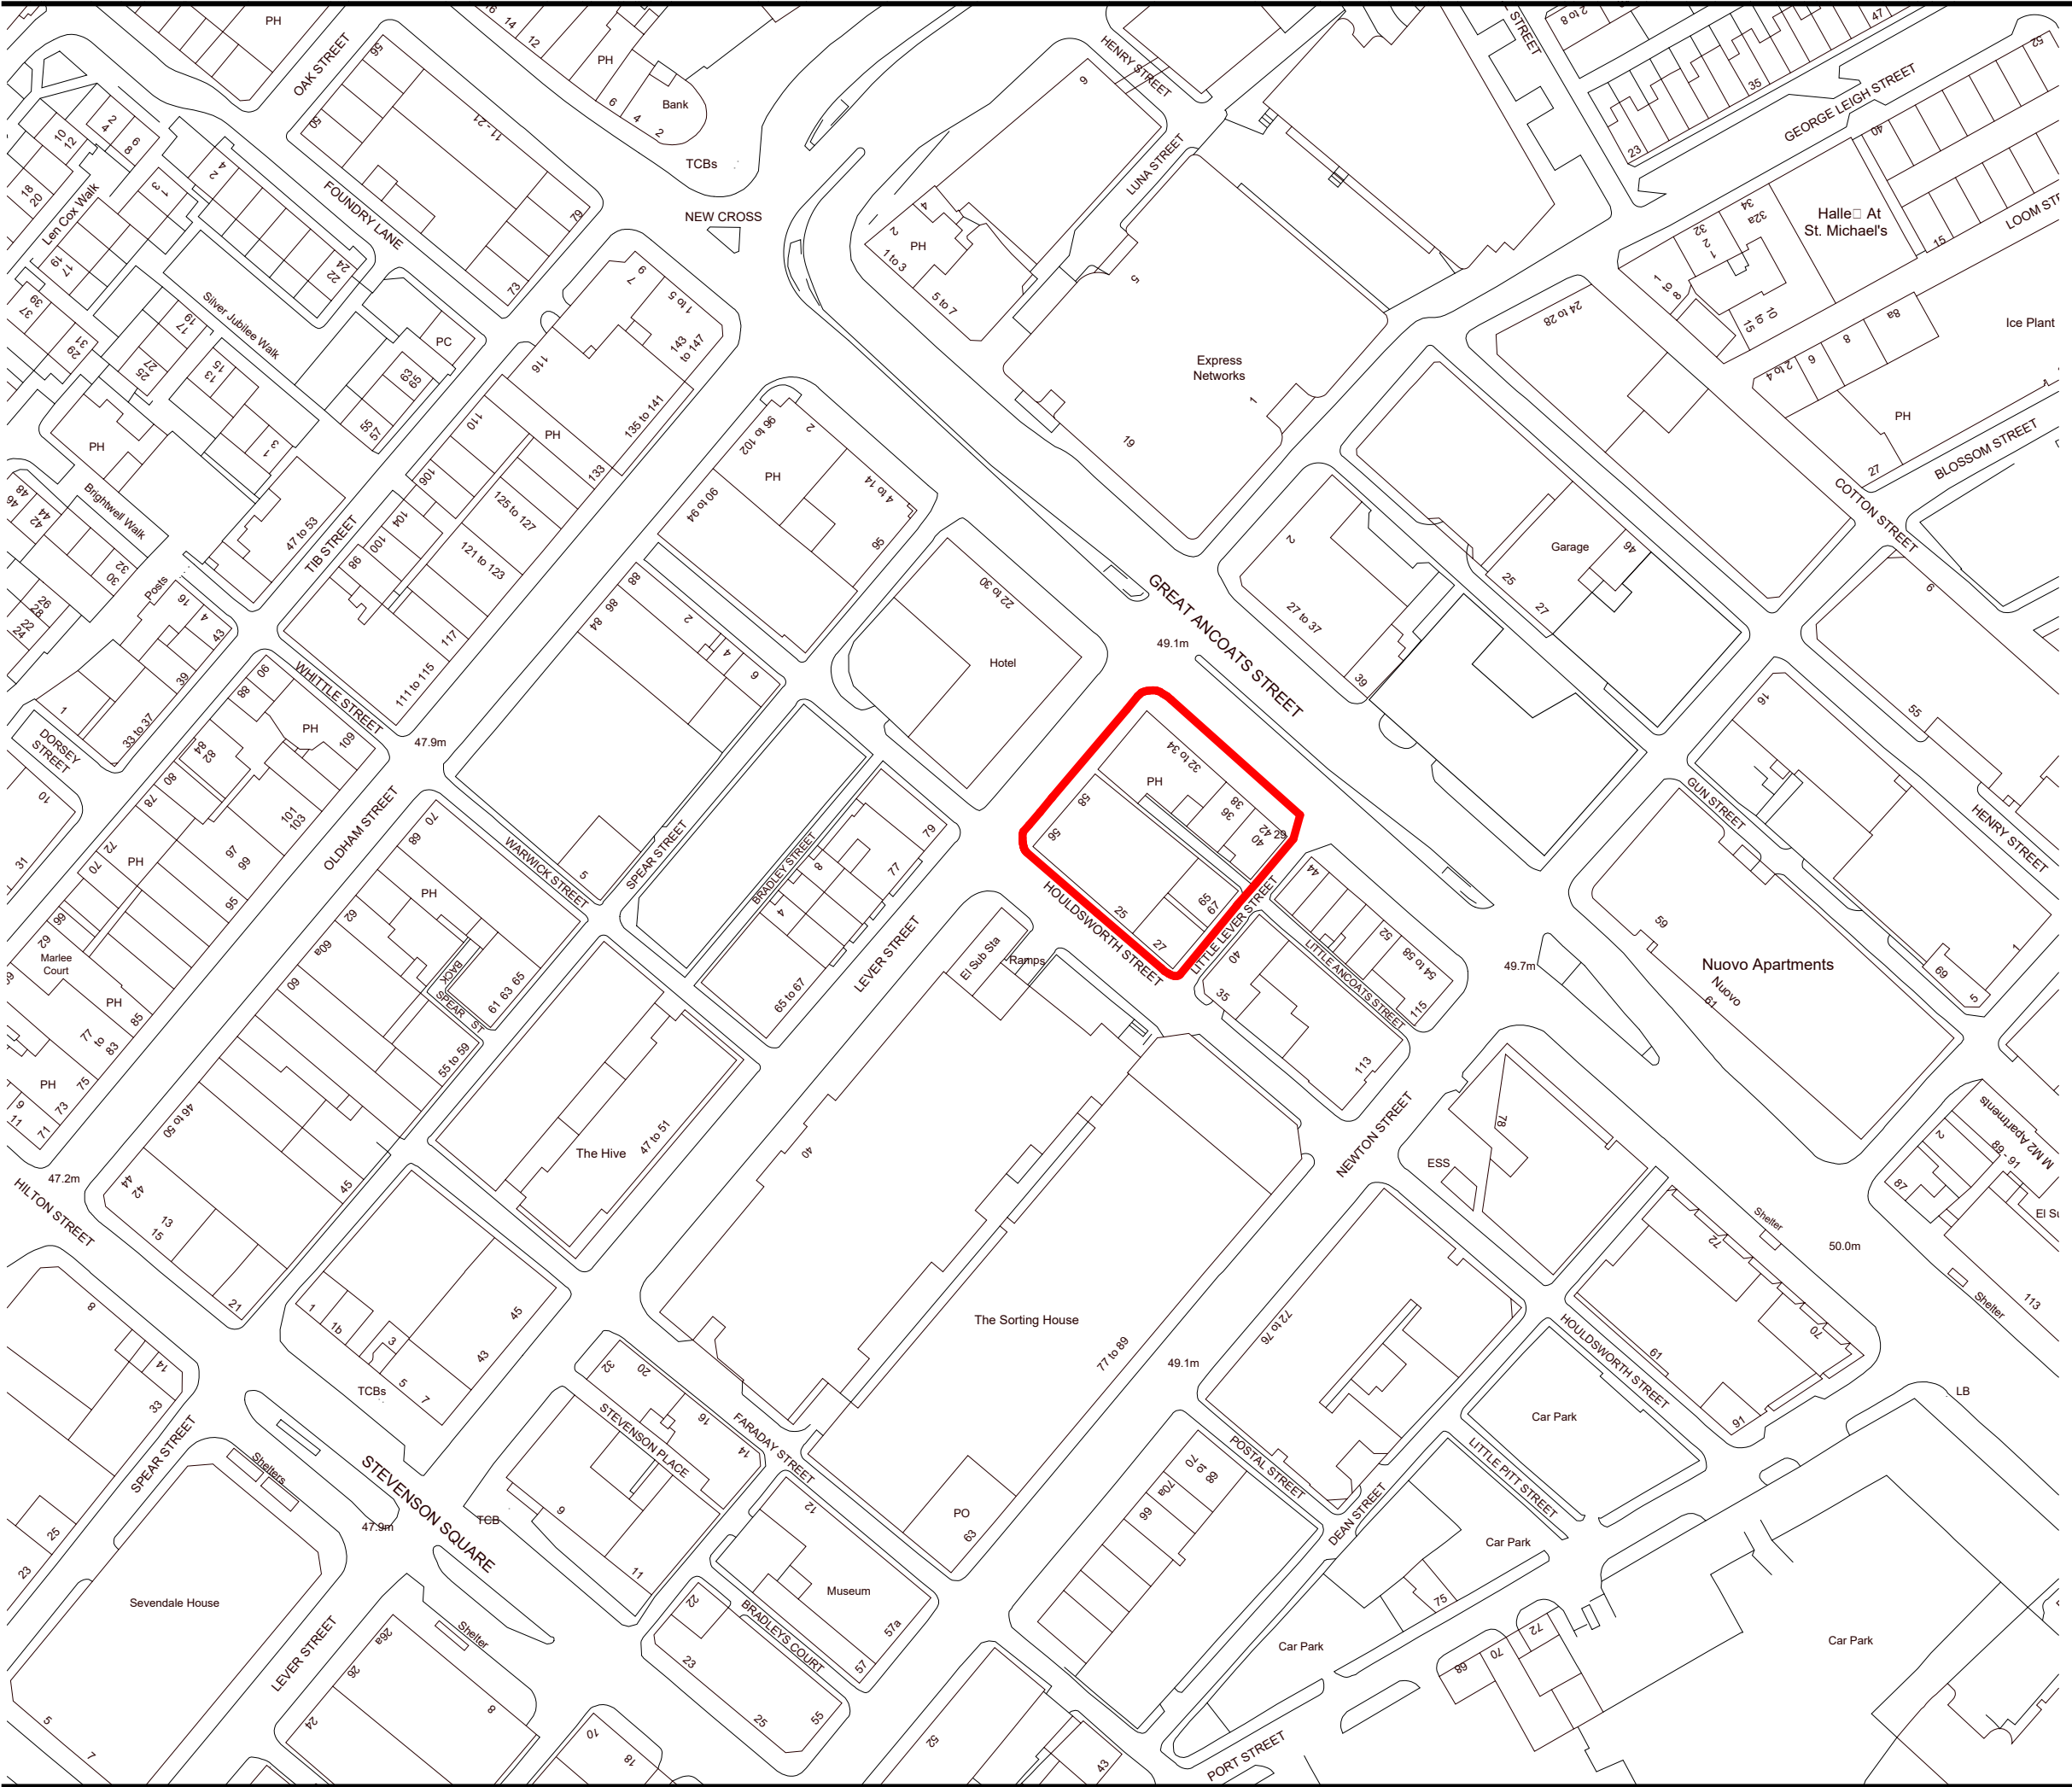

Dimensions are not to be scaled from on this document. Notify Howells of discrepancies affecting the information shown. This drawing is copyright of Howells, the trading name of Glenn Howells Architects Limited.

LEGEND



 Planning Boundary
(Total site area 0.16 Ha/1,640 m²)

DOCUMENT REFERENCED IN THIS DRAWING
OSMAP - LICENCE NUMBER 100022432
TOPO - 36876_01-03_TE_REV0



Location:

Status:

PLANNING

Revision History:		Checked: AD	
P01	Planning First Issue	24/04/2024	DJ

Project & Client:
Lever Street Manchester working with Soller Group

File Title: Scale: 1 : 1250 @A3

Site Location Plan

File ID: Revision:
2510-HWS-XXX-XX-D-A-05050 P01