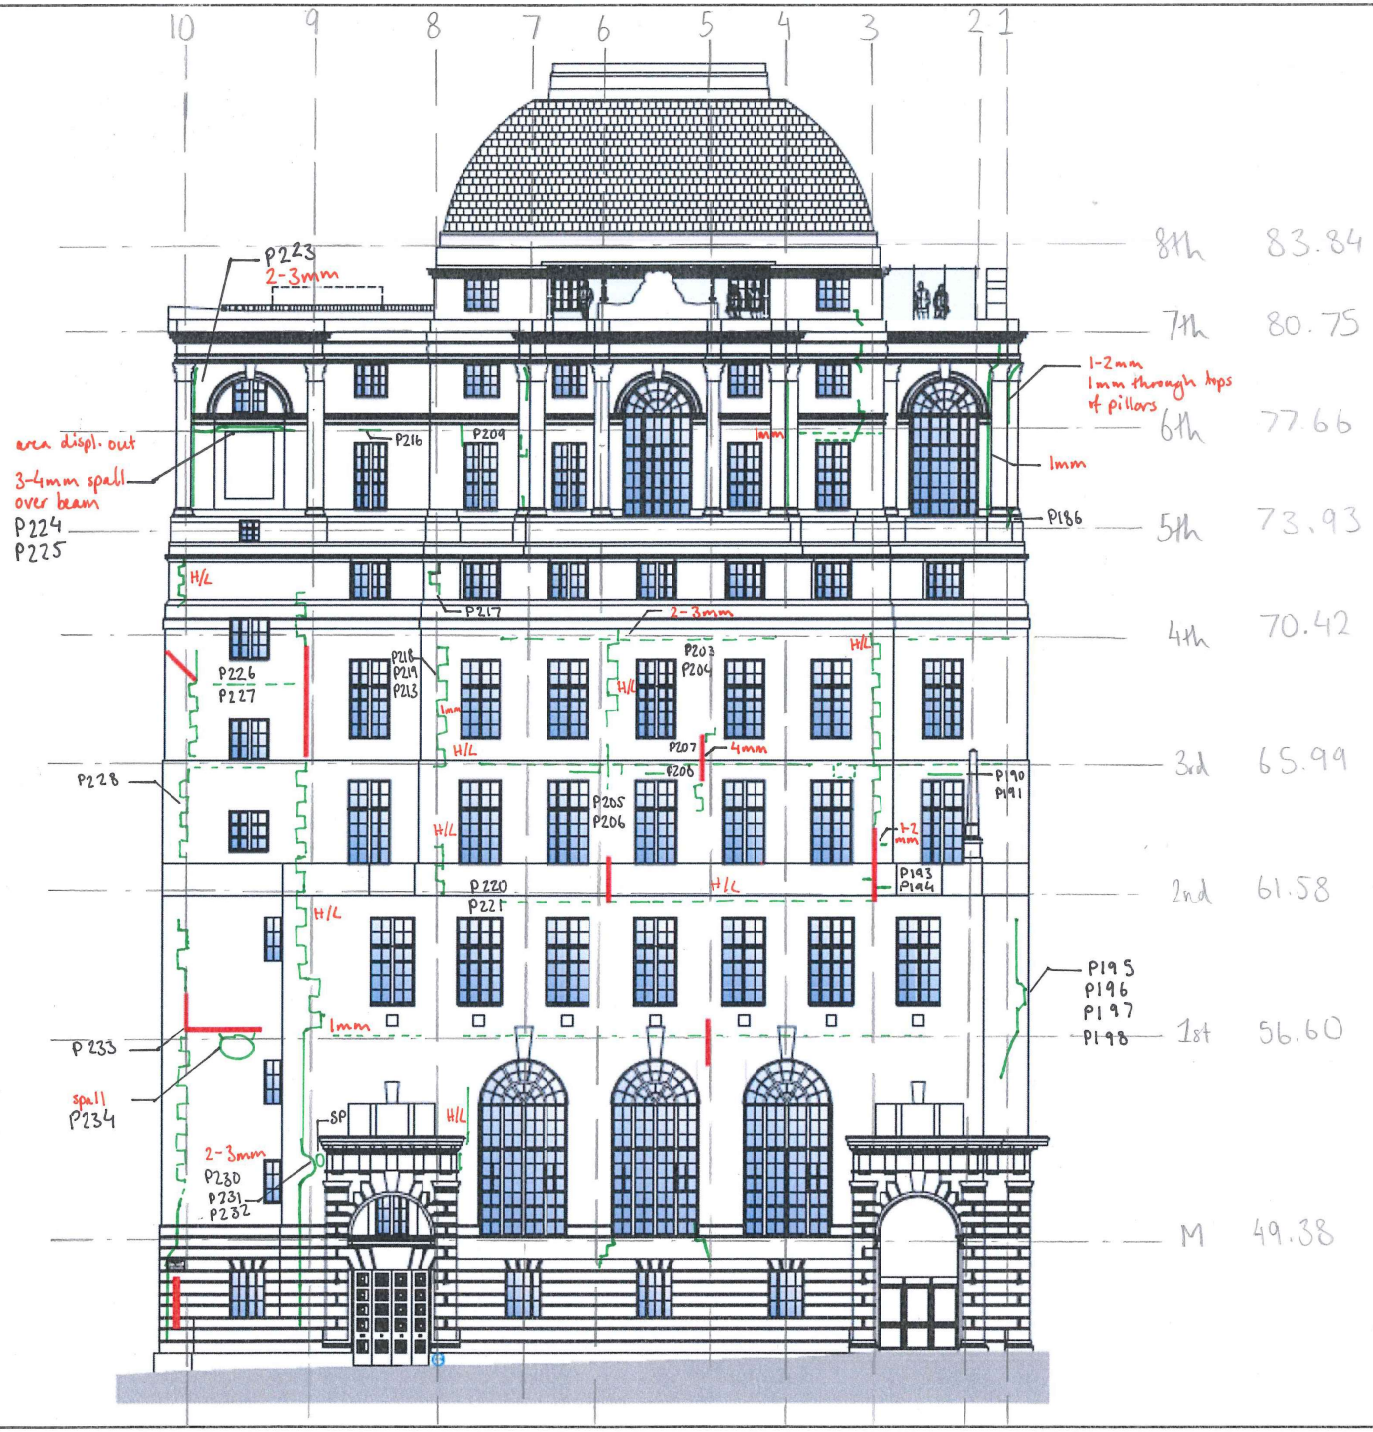

Notes:
1.
2.

Key
- denotes approximate locations of masonry cracks from ARP drone survey.
- denotes approximate locations of masonry cracks and defects from CES site survey.
- open joints

Revision History [present & previous revision only]

	Notes:	Date:
	By:	Checked:
00	Notes:	Date: 28-9-23
	By: A. Basford	Checked: C. Wozencroft

Sheet Size:	Scale:	Project Number:
A3	NTS	CN23-016-J722

CORROSION ENGINEERING SOLUTIONS
Unit S1, 64-66 Akeman Street,
Tring, Hertfordshire, HP23 6AF
T: +44 (0) 1442 767 899
E: info@corrosionengineering.co.uk
W: www.corrosionengineering.co.uk

Project:
Hotel Gotham, Manchester

Drawing Title:
Defect Locations on Spring Gardens Elevation

Client:
Marshall Commercial Property Development Ltd

Drawing No.:	Rev:
CN23-016-J722-SK005	00