



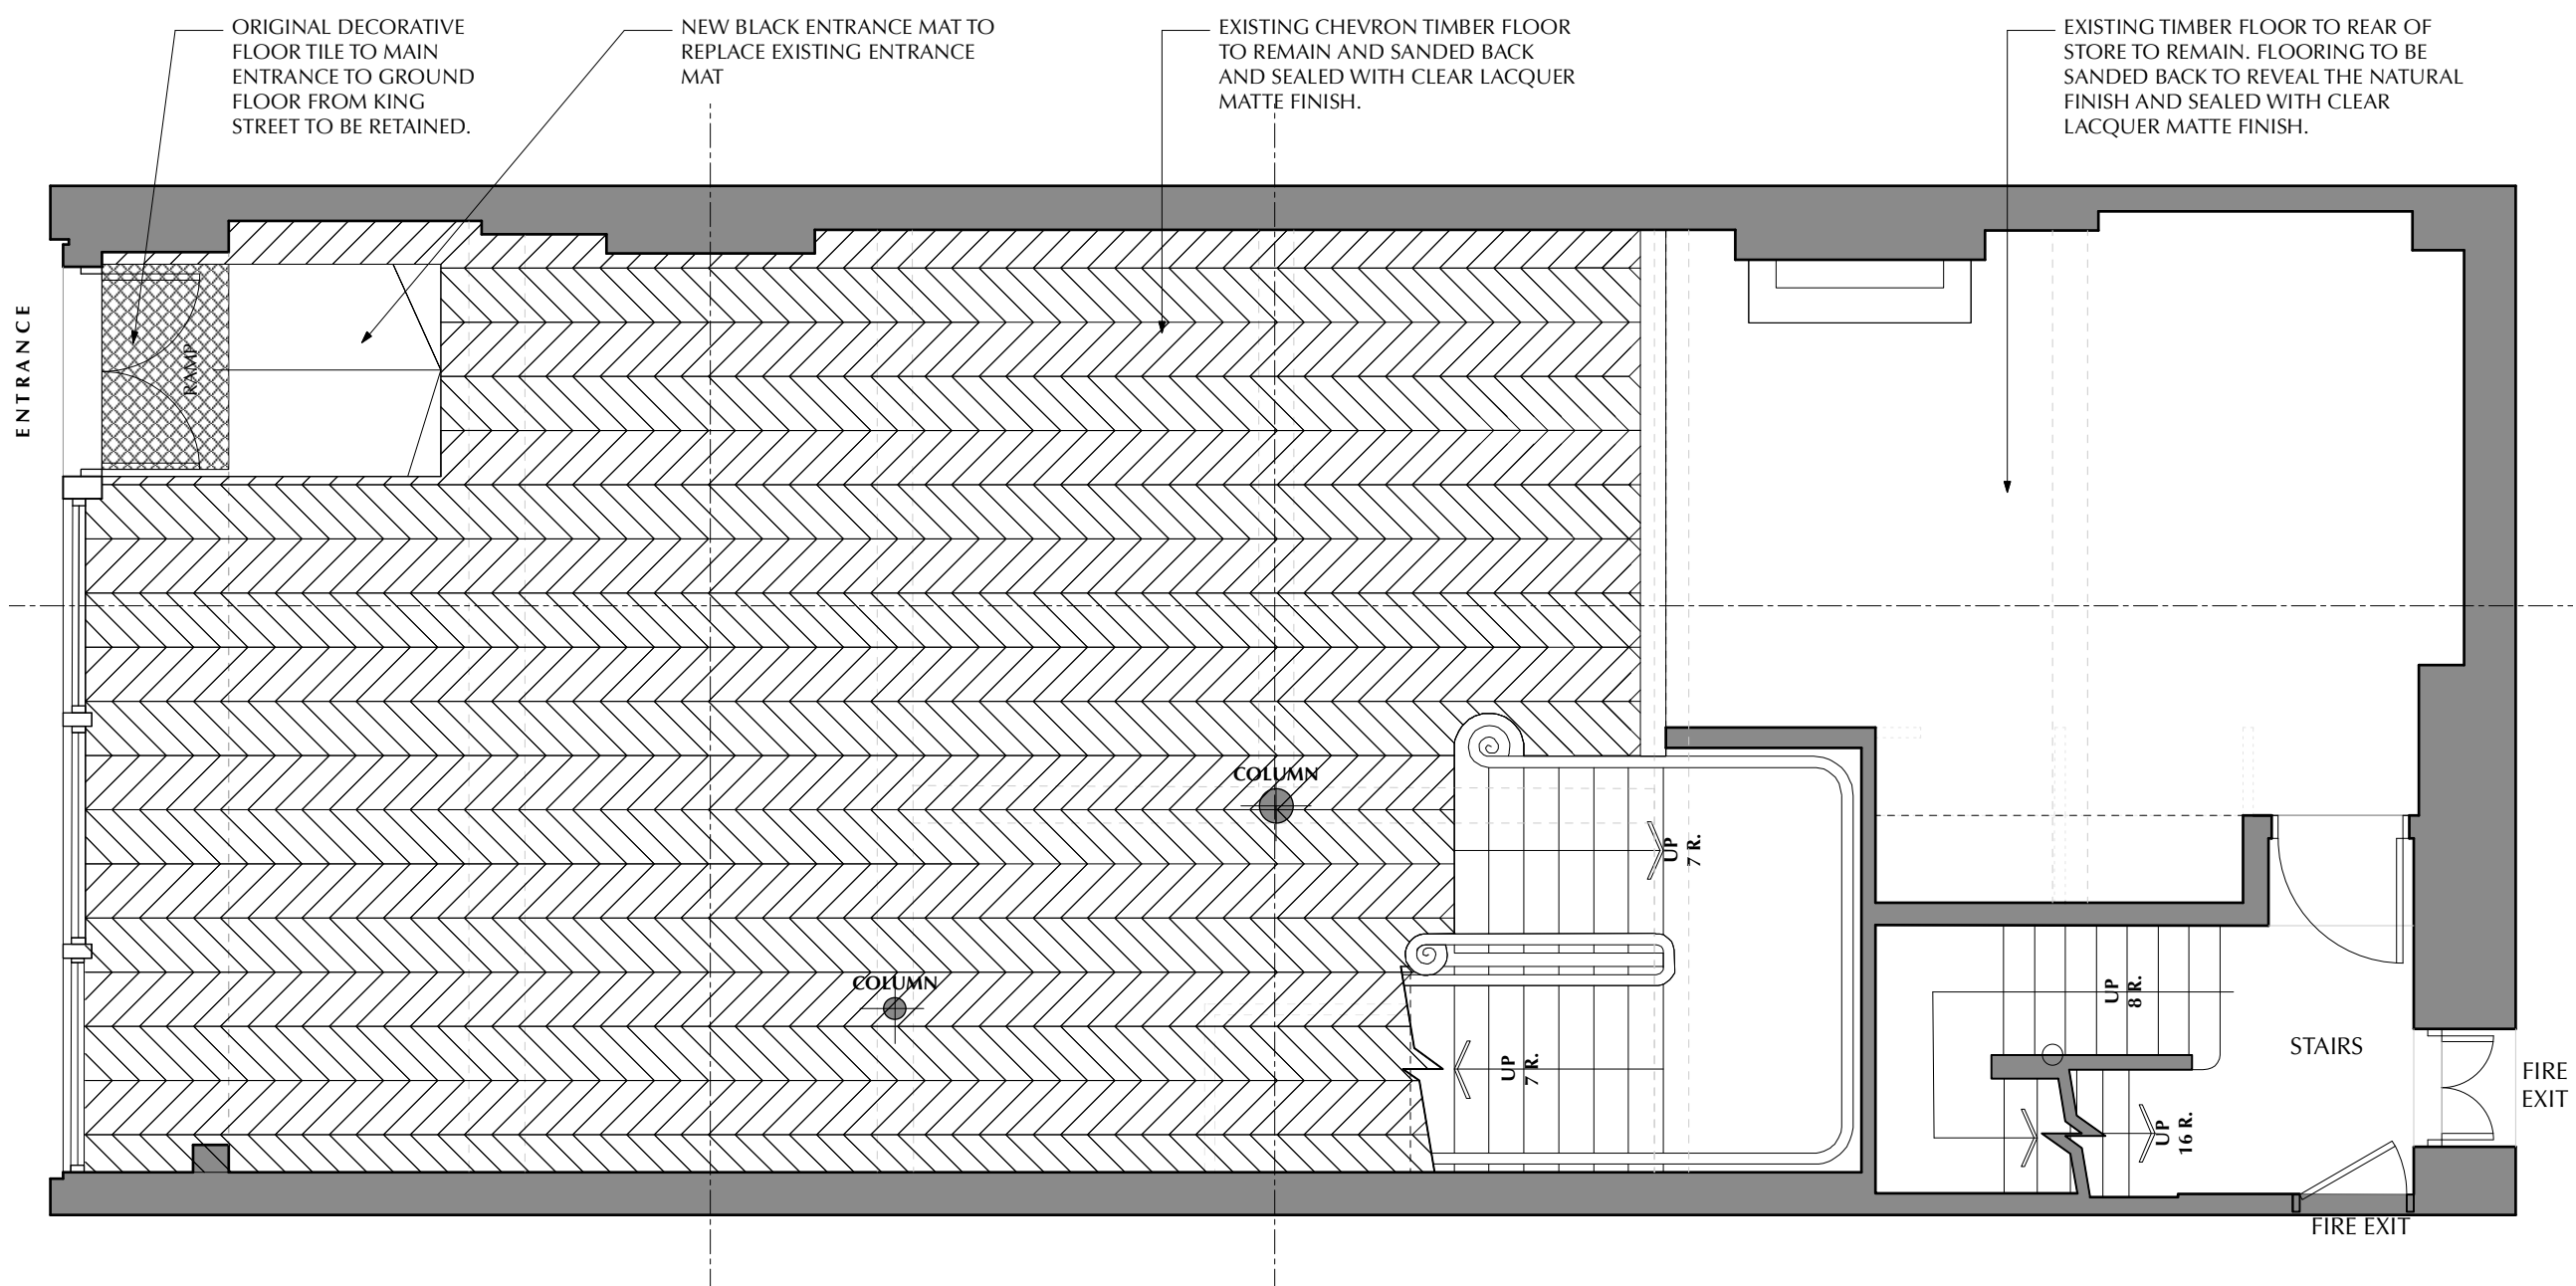

16 Proposed Ground Floor Floor Finish
Scale: 1:55

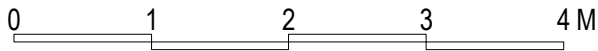

BRAND NAME JO MALONE LONDON	
PROJECT NAME JML_FSS - MANCHESTER	
DRAWING TITLE PROPOSED GROUND FLOOR FLOOR FINISH PLAN	
DRAWING NUMBER ID1068595705	16
DATE 19/12/23	REVISION NO. G
DRAWN BY ADE SHOKUNBI	SCALE 1:55@A3
REVISION NOTES	
REVISION NO. G DATE: 18/07/24 REQUESTED BY: XXXXX DESCRIPTION: (1)	
REVISION NO. X DATE: XX/XX/XX REQUESTED BY: XXXXX DESCRIPTION:	
REVISION NO. X DATE: XX/XX/XX REQUESTED BY: DESCRIPTION:	