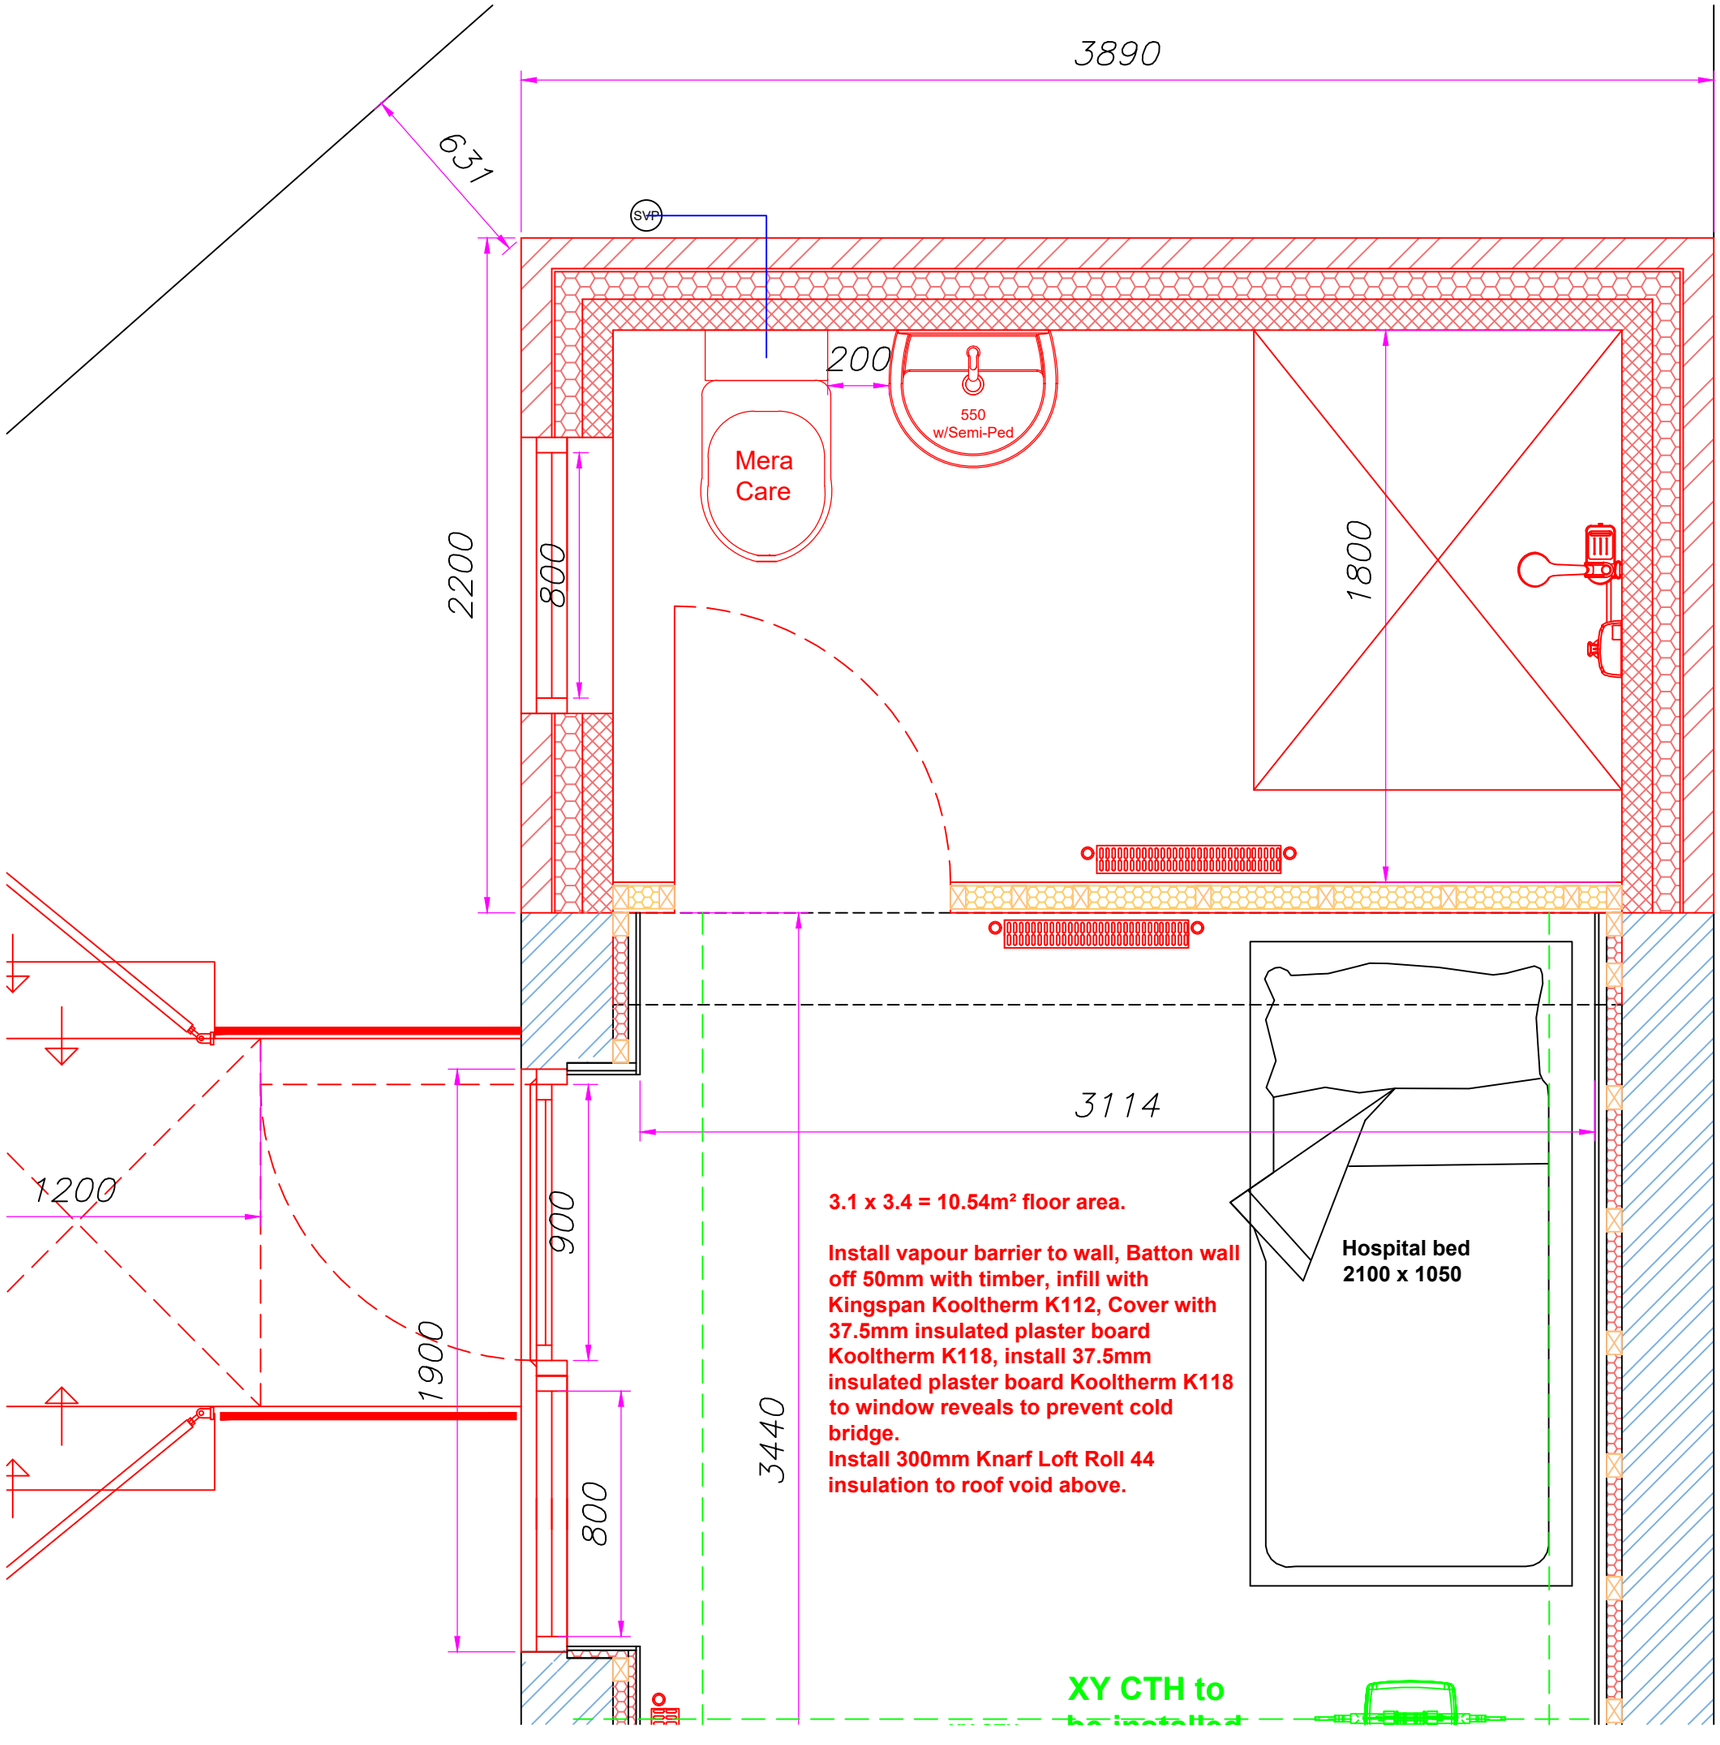


I agree to M.L.C.O.`s proposed plans

Signed .....

Date .....

Manchester Local Care Organisation

Leading local care, improving lives in Manchester, with you

Drawing No. & Revision:	Drawn By:	Date:
Revised - 17/06/2024 NB Revised - 21/06/2024 NB	N.B.	08/07/2019
	Scale:	Paper Size:
	1 : 20	A3

Neil Brickles - Technical Officer.
Manchester Local Care Organisation.
Directorate for Children and Families.
Unit 1, 29 Poland St. Ancoats.
Manchester.
M4 6AZ
Tel No : 0161 277 1704 - 07903 244482

Project - Extension - Level Access Shower Room, Access, Recreational Area.

Miss Ayesha Abid
4 Mersey Bank Avenue
Chorlton
Manchester
M21 7NQ