
Trees					
Number	Species	Common Name	Girth	Height	Specification
4 -	Gleditsia triacanthos 'Skyline'	Honey Locust 'Skyline'	50-60cm	700-900cm	Semi-Mature: 6x: RB: Clear Stem min. 200cm
2 -	Pinus nigra	Austrian Pine	50-60cm	600-700cm	Semi-Mature: 200-300cm spread: 7x: RB: Clear Stem min. 200cm

Wind Mitigation Shrubs				
Number	Species	Common Name	Height	Specification
10 -	Elaeagnus x ebbingei	an Oleaster	100-125cm	Branched: 6 brks: C
9 -	Griselinia littoralis	Broadleaf	100-125cm	Bushy: 9 brks: C

Planter Edge					
Number	Species	Common Name	Pot Size	Density	Specification
29 -	Hedera hibernica	Irish Ivy	3L	3/m	Several Shoots: 5 brks: C
23 -	Rosmarinus officinalis 'Prostratus'	Prostrate Rosemary	5L	3/m	Bushy: 6 brks: C

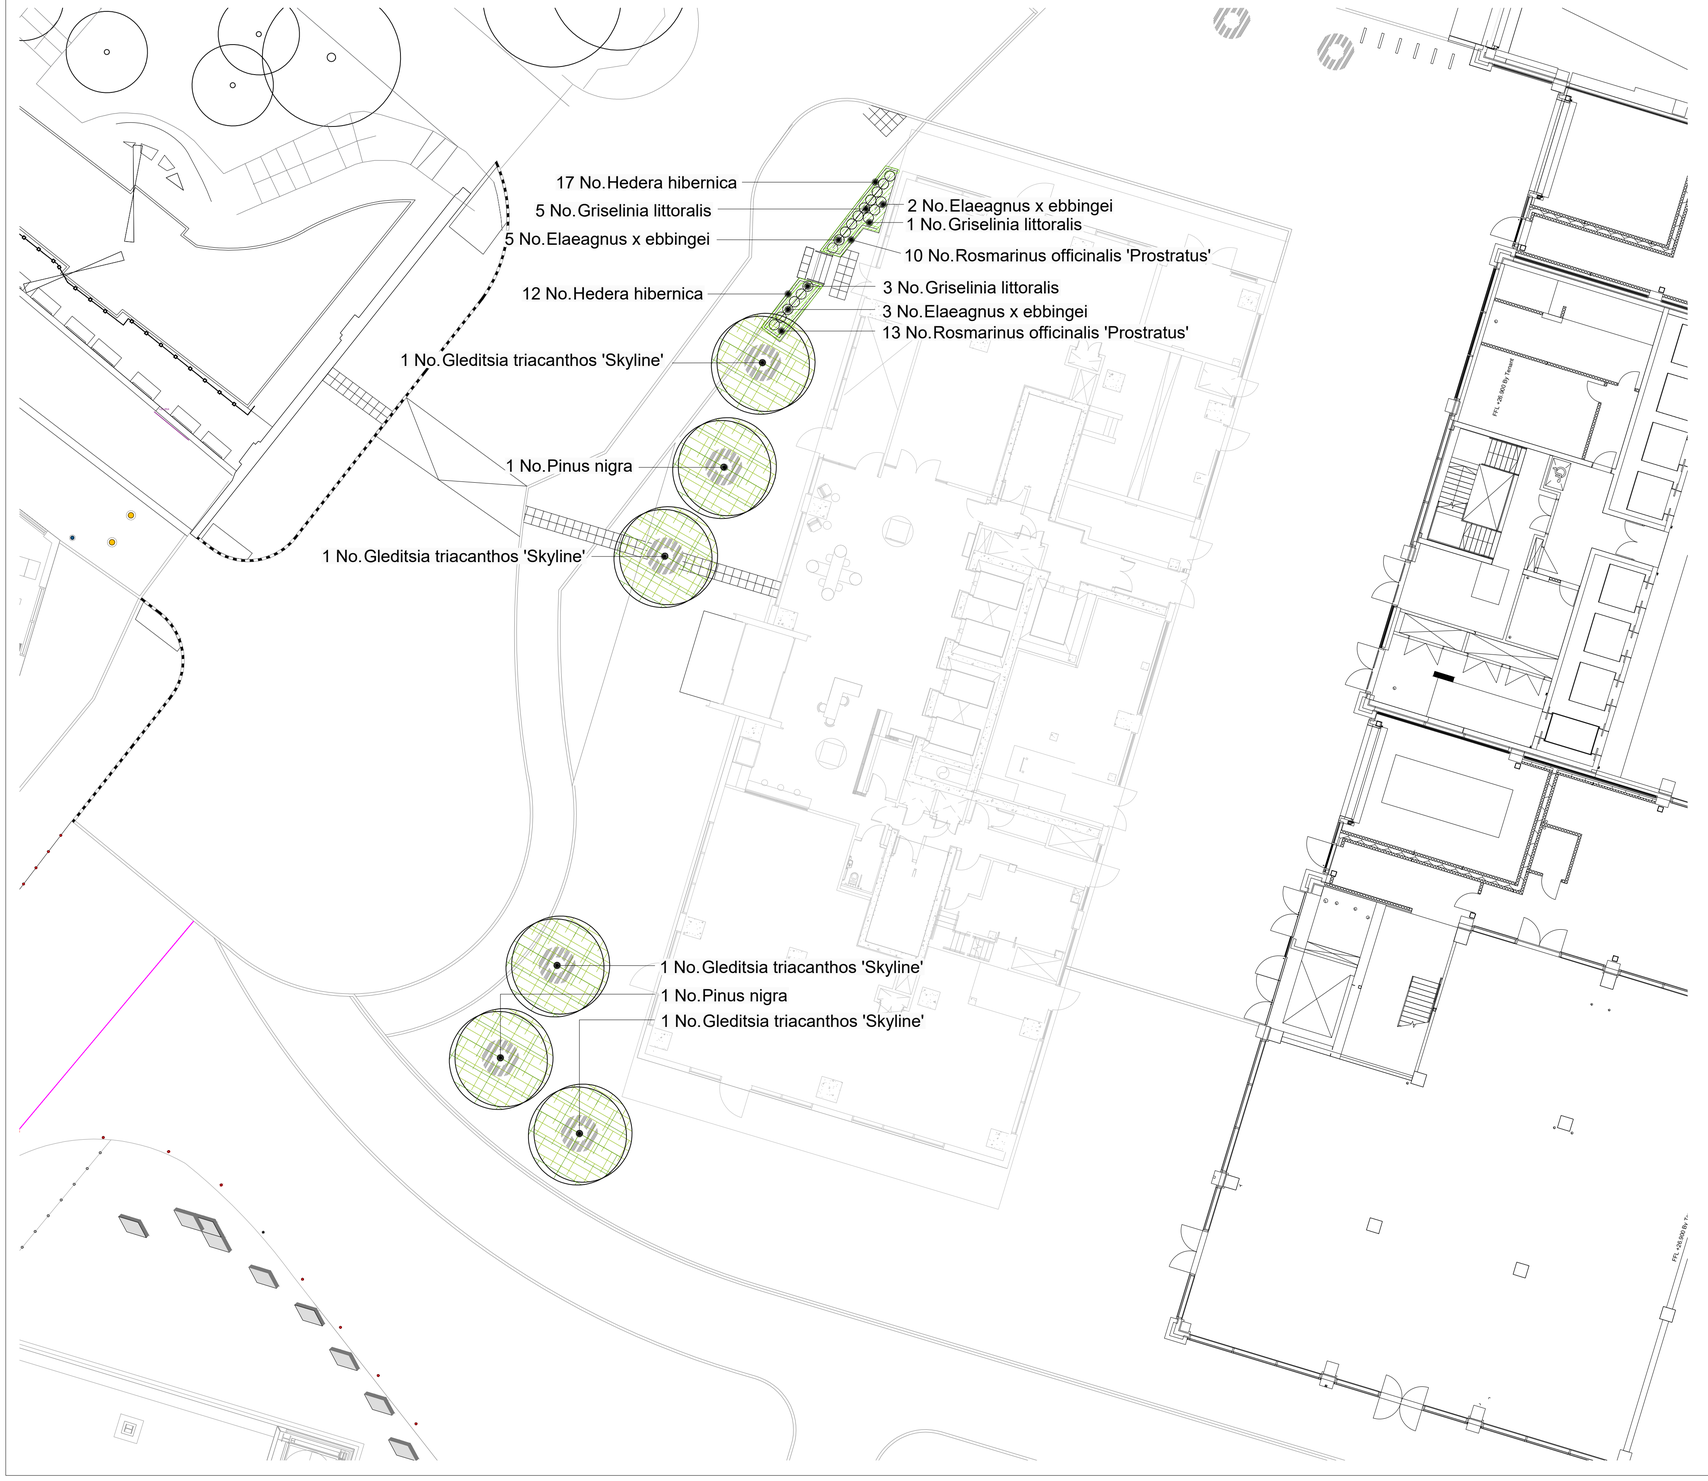

0 10m

North

No dimensions are to be scaled from this drawing.
All dimensions are to be checked on site.
Area measurements for indicative purposes only.

This drawing is the property of Exterior Architecture Ltd.
No part of the drawing may be reproduced in any manner without permission from Exterior Architecture Ltd.

Client
VITA

Rev	Description	Date
----	----	----
----	----	----
----	----	----
C07	AS BUILT COORDINATION	12.12.2023
C06	UPDATED TO DCM COMMENTS	30.11.2023
C05	COORDINATION	30.10.2023
C04	COORDINATION	12.10.2023
C03	COORDINATION	16.06.2023
C02	UPDATED PLANTING	01.06.2023
C01	INITIAL ISSUE	04.05.2023

EXTERIOR ARCHITECTURE
LONDON
Unit 17.1, The Leather Market, 11-13 Weston Street, London, SE1 3ER
MANCHESTER
Studio 537, The Royal Exchange, St Anns Square, Manchester, M2 7DH
E-MAIL office@exteriorarchitecture.com
WEB www.exteriorarchitecture.com

Project title
ST JOHNS T1 PUBLIC REALM

Drawing title
T1 PLANTING PLAN

Issued By	Manchester	T: 0161 850 8101	
Scale	1:150 @ A1	Drawn	EXA
Status	STAGE 5	Checked	SPL
Date	12.12.2023	Approved	JM

Drawing number
T1-EXA-G710-PL-GRD-200

Revision
C07

P:\2018\1882 ST JOHNS\01 CAD\02 SHEET LAYOUT\2279 T1 NOVATION\T1-EXA-G710-PL-GRD-200 T1 PLANTING PLAN.DWG