


Copyright Hawkins\Brown Architects
No implied licence exists. This drawing should not be used to calculate areas for the purposes of valuation. Do not scale this drawing. All dimensions to be checked on the site by the contractor and such dimensions to be their responsibility. All work must comply with relevant British Standards and Building Regulations requirements. Drawing errors and omissions to be reported to the architect. To be read in conjunction with Architect's specification and other consultant information.

Rev	Description	Date
P1	Issued for Planning	30.09.20
P2	Issued for ST3 Application	18.12.23

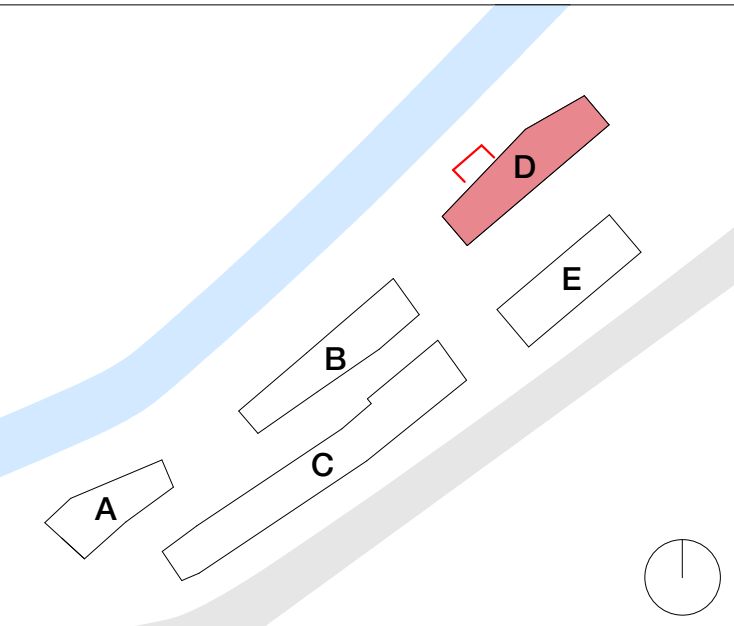

26-28 Hilton Street
Manchester M1 2EH

mail@hawkinsbrown.com
hawkinsbrown.com

Hawkins\Brown

Project
Pollard Street
New Islington

Drawing
Proposed Building D - Bay
Elevation

Scale @ A1
As indicated

Date
October 2023

Drawn By
JL


Checked By
TD

Job Number	Status	Purpose of Issue
18013	S2	Planning

Drawing No.	Rev
PLS-HBA-D-ZZ-DR-A-08-0430	P2



Building D - Bay Elevation
1 : 50

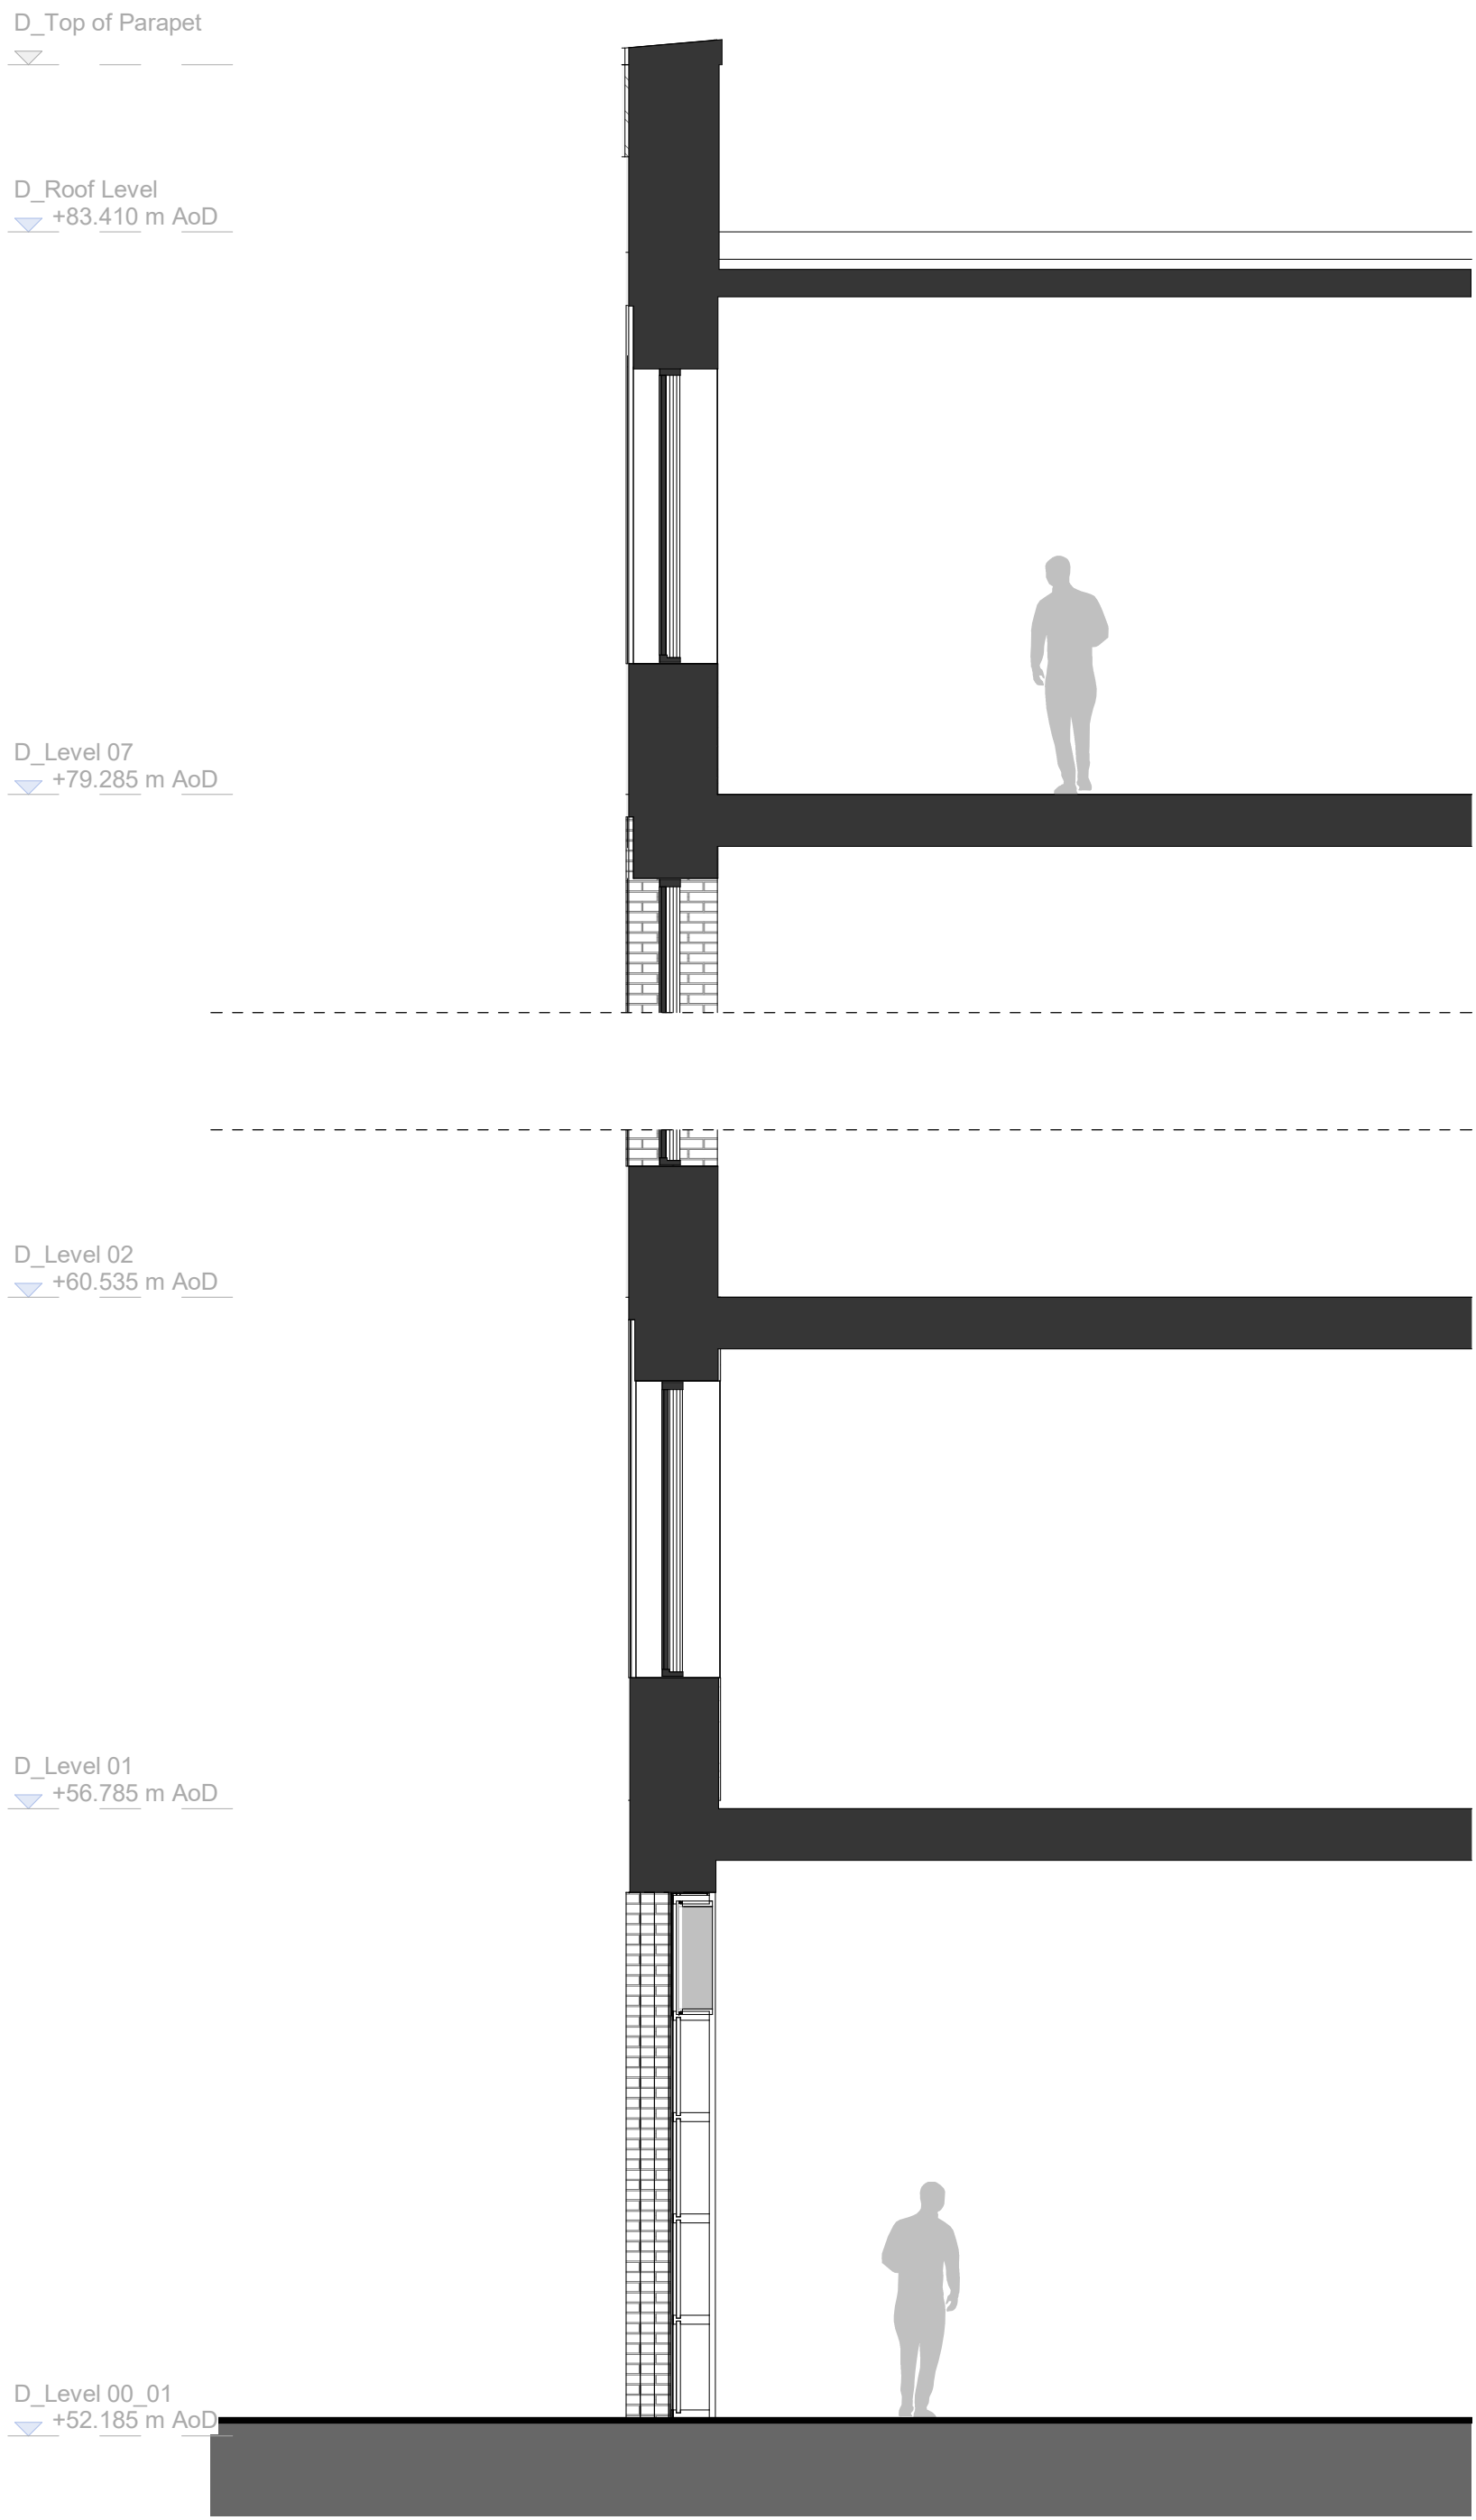

Building D - Bay Elevation - Section
1 : 50

Materials Key

- | | |
|---|--|
| 1. Red Brick. | 11. Glazed sliding entrance door. Colour TBC. |
| 2. Soldier course brick band detailing. | 12. Glazed revolving entrance door. Colour TBC. |
| 3. Stack bond recessed brick panels. | 13. PPC, Special, or Anodic-finish metal louvred single/double door. Colour TBC. |
| 4. Projecting brick detailing. | 14. PPC, Special, or Anodic-finish metal entrance canopy. Colour TBC. |
| 5. Precast concrete lintel. Colour TBC. | 15. PPC, Special, or Anodic-finish metal framed glazed canopy. Colour TBC. |
| 6. PPC, Special, or Anodic-finish metal framed glazing system, including spandrel panels. Colour TBC. | 16. PPC, Special, or Anodic-finish metal railing. Colour TBC. |
| 7. PPC, Special, or Anodic-finish metal framed window. Colour TBC. | 17. Illustrative area for plant. |
| 8. Brick clad roof pop-up. | 18. Louvered Vent Panel. Colour TBC. |
| 9. Glazed doors. Colour TBC. | 19. Stepped Brick Piers. |
| 10. PPC, Special, or Anodic-finish metal single/double door. Colour TBC. | |