




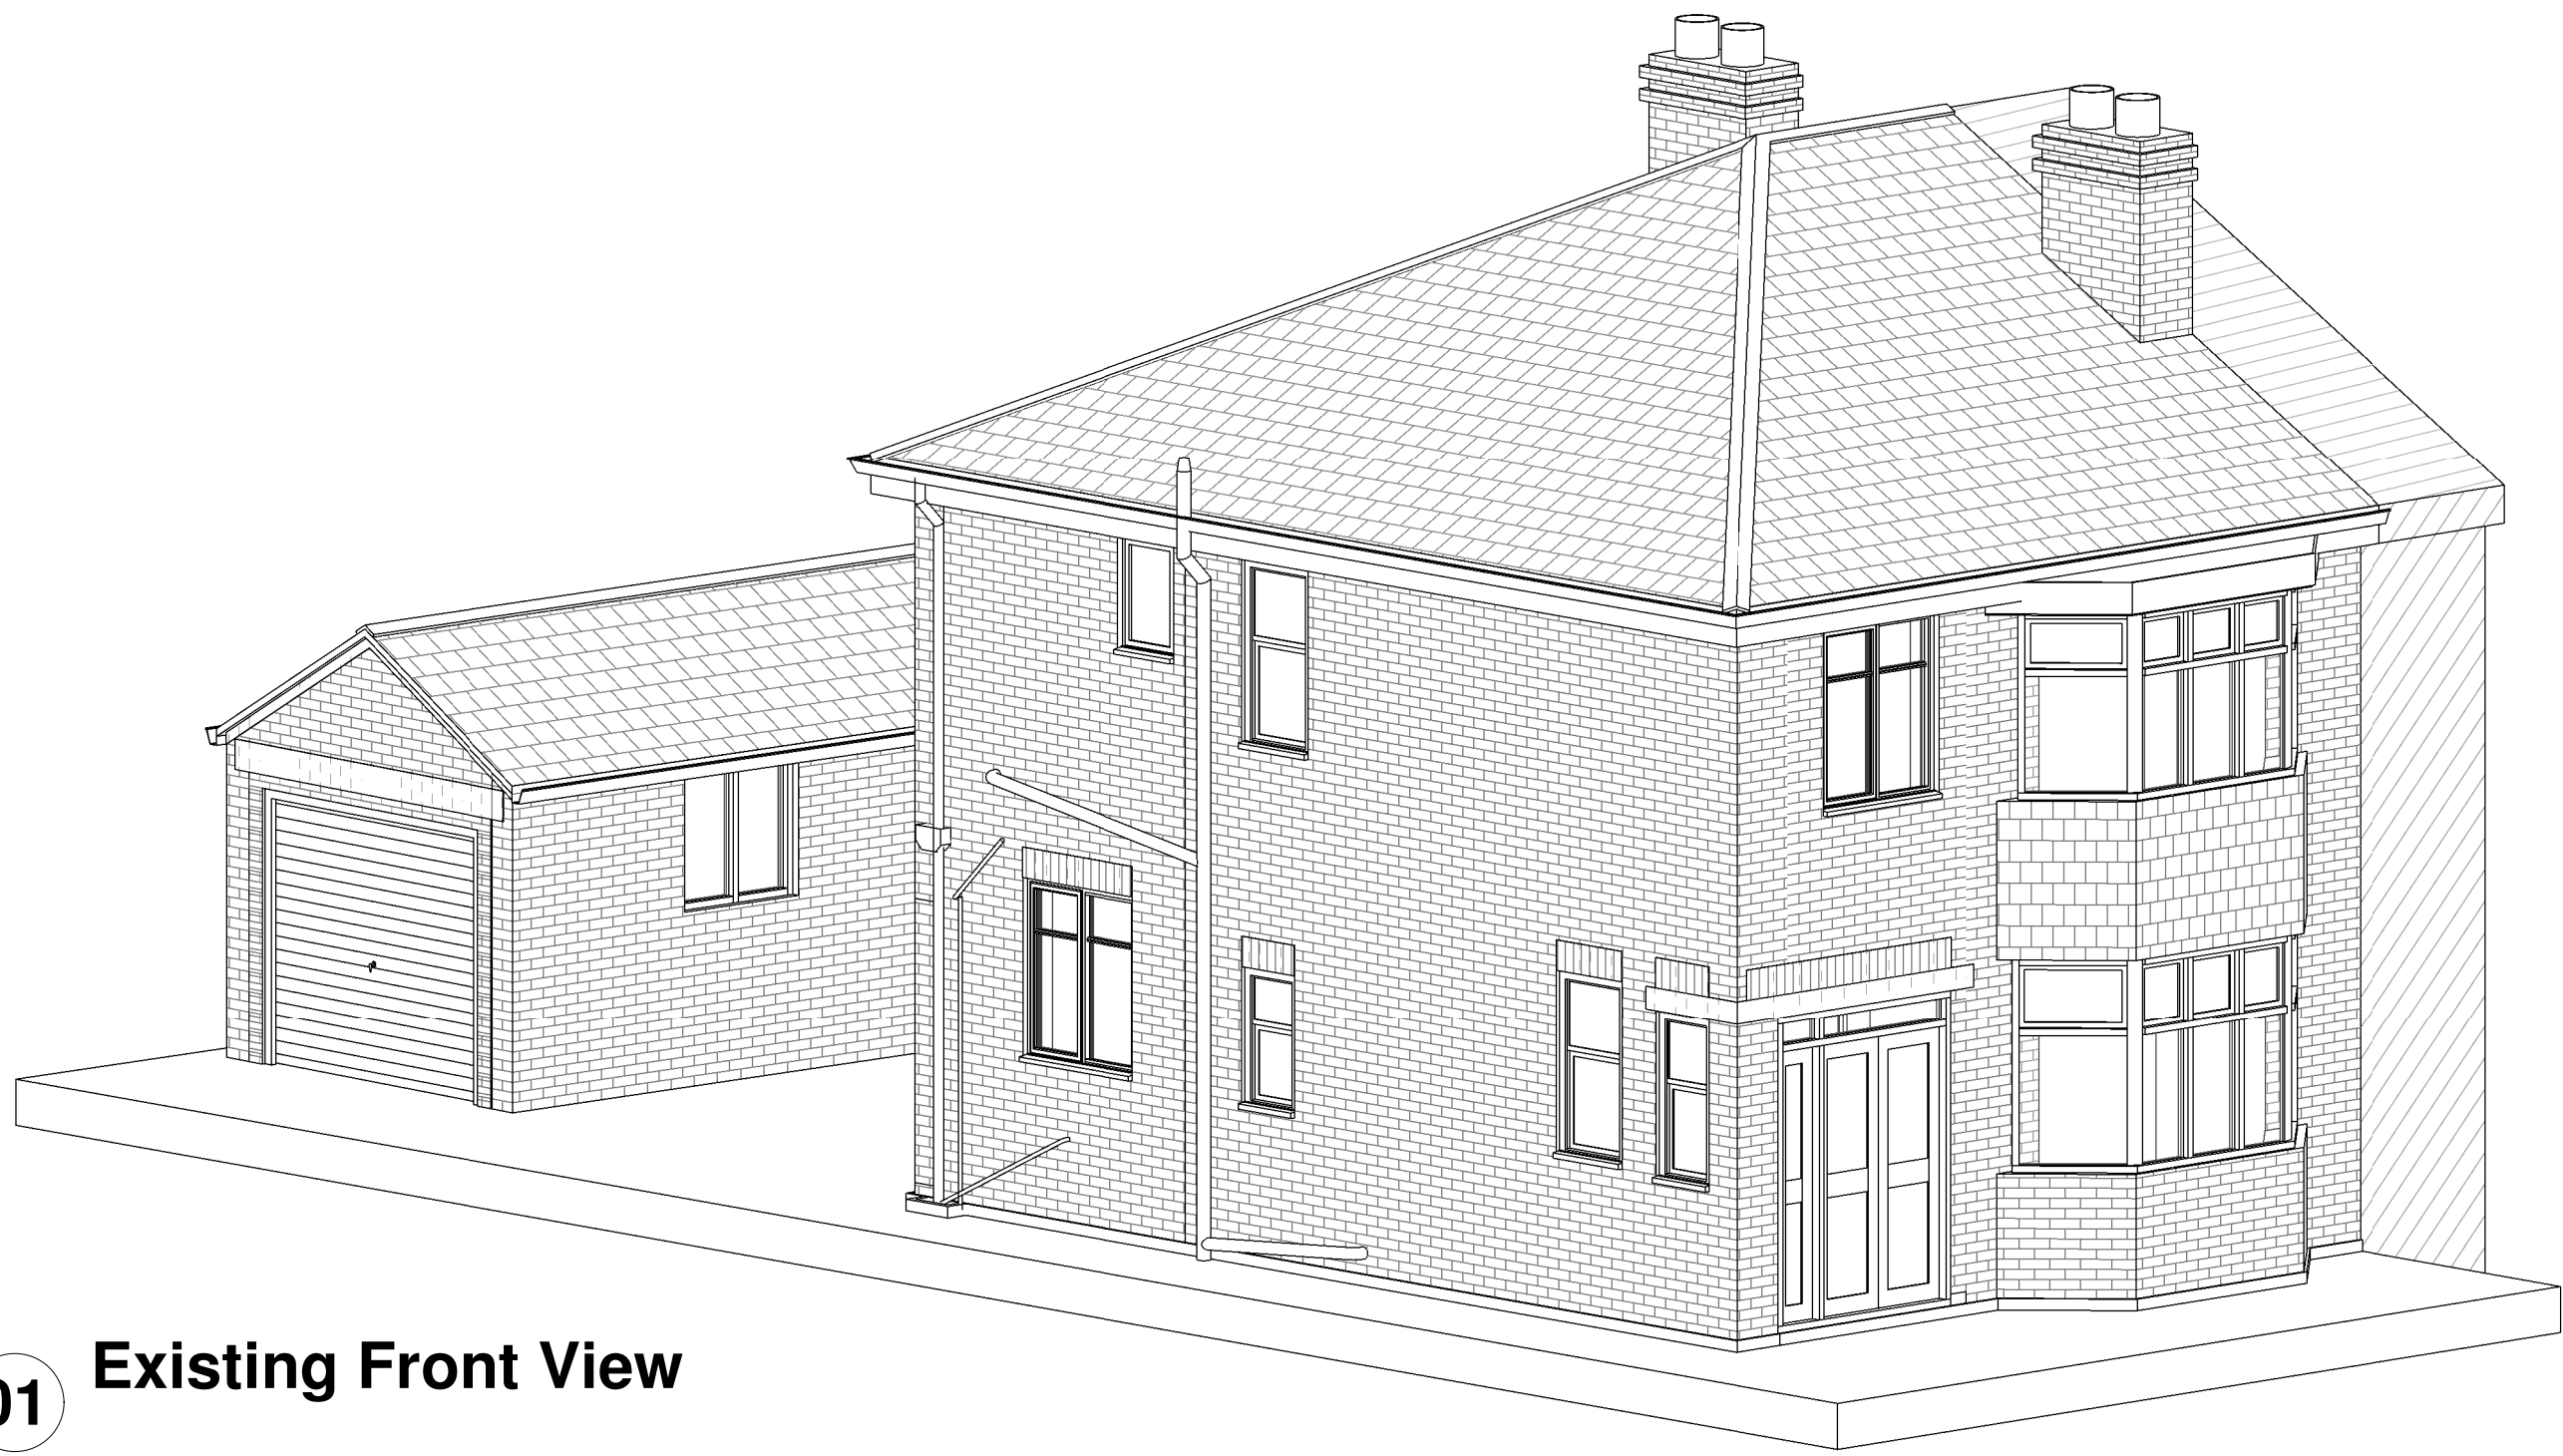

01 Existing Front View

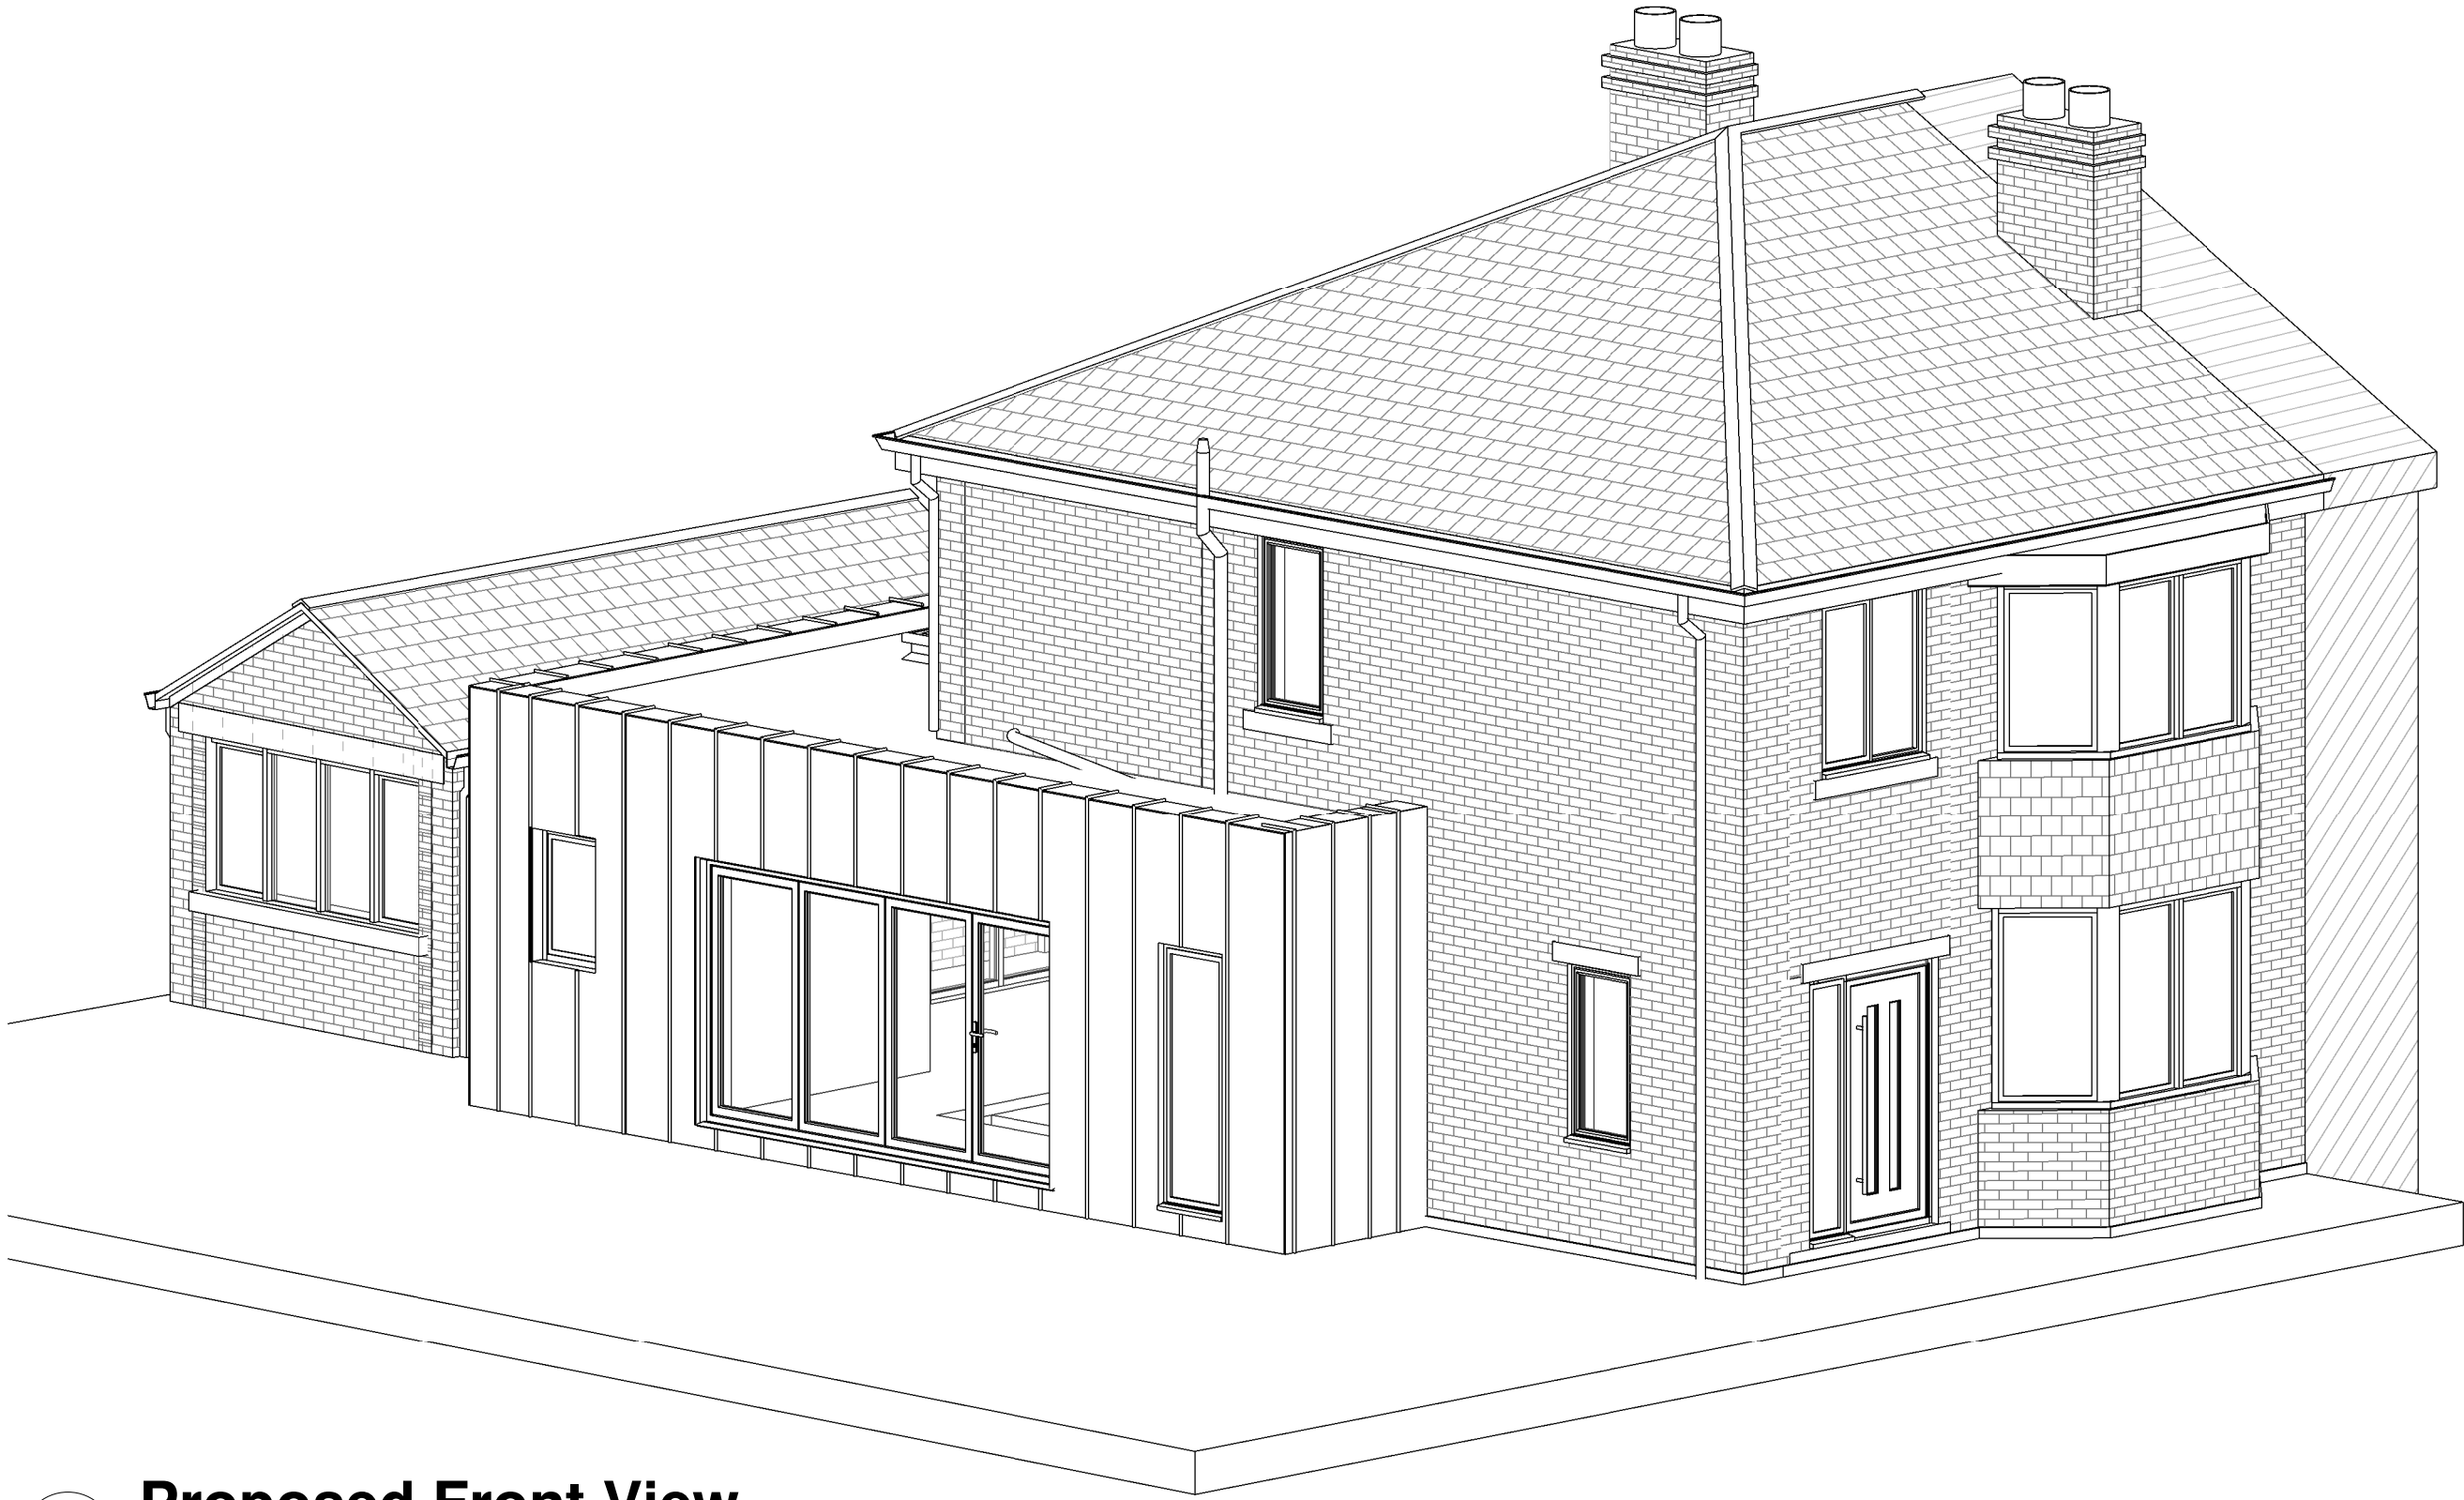

02 Proposed Front View

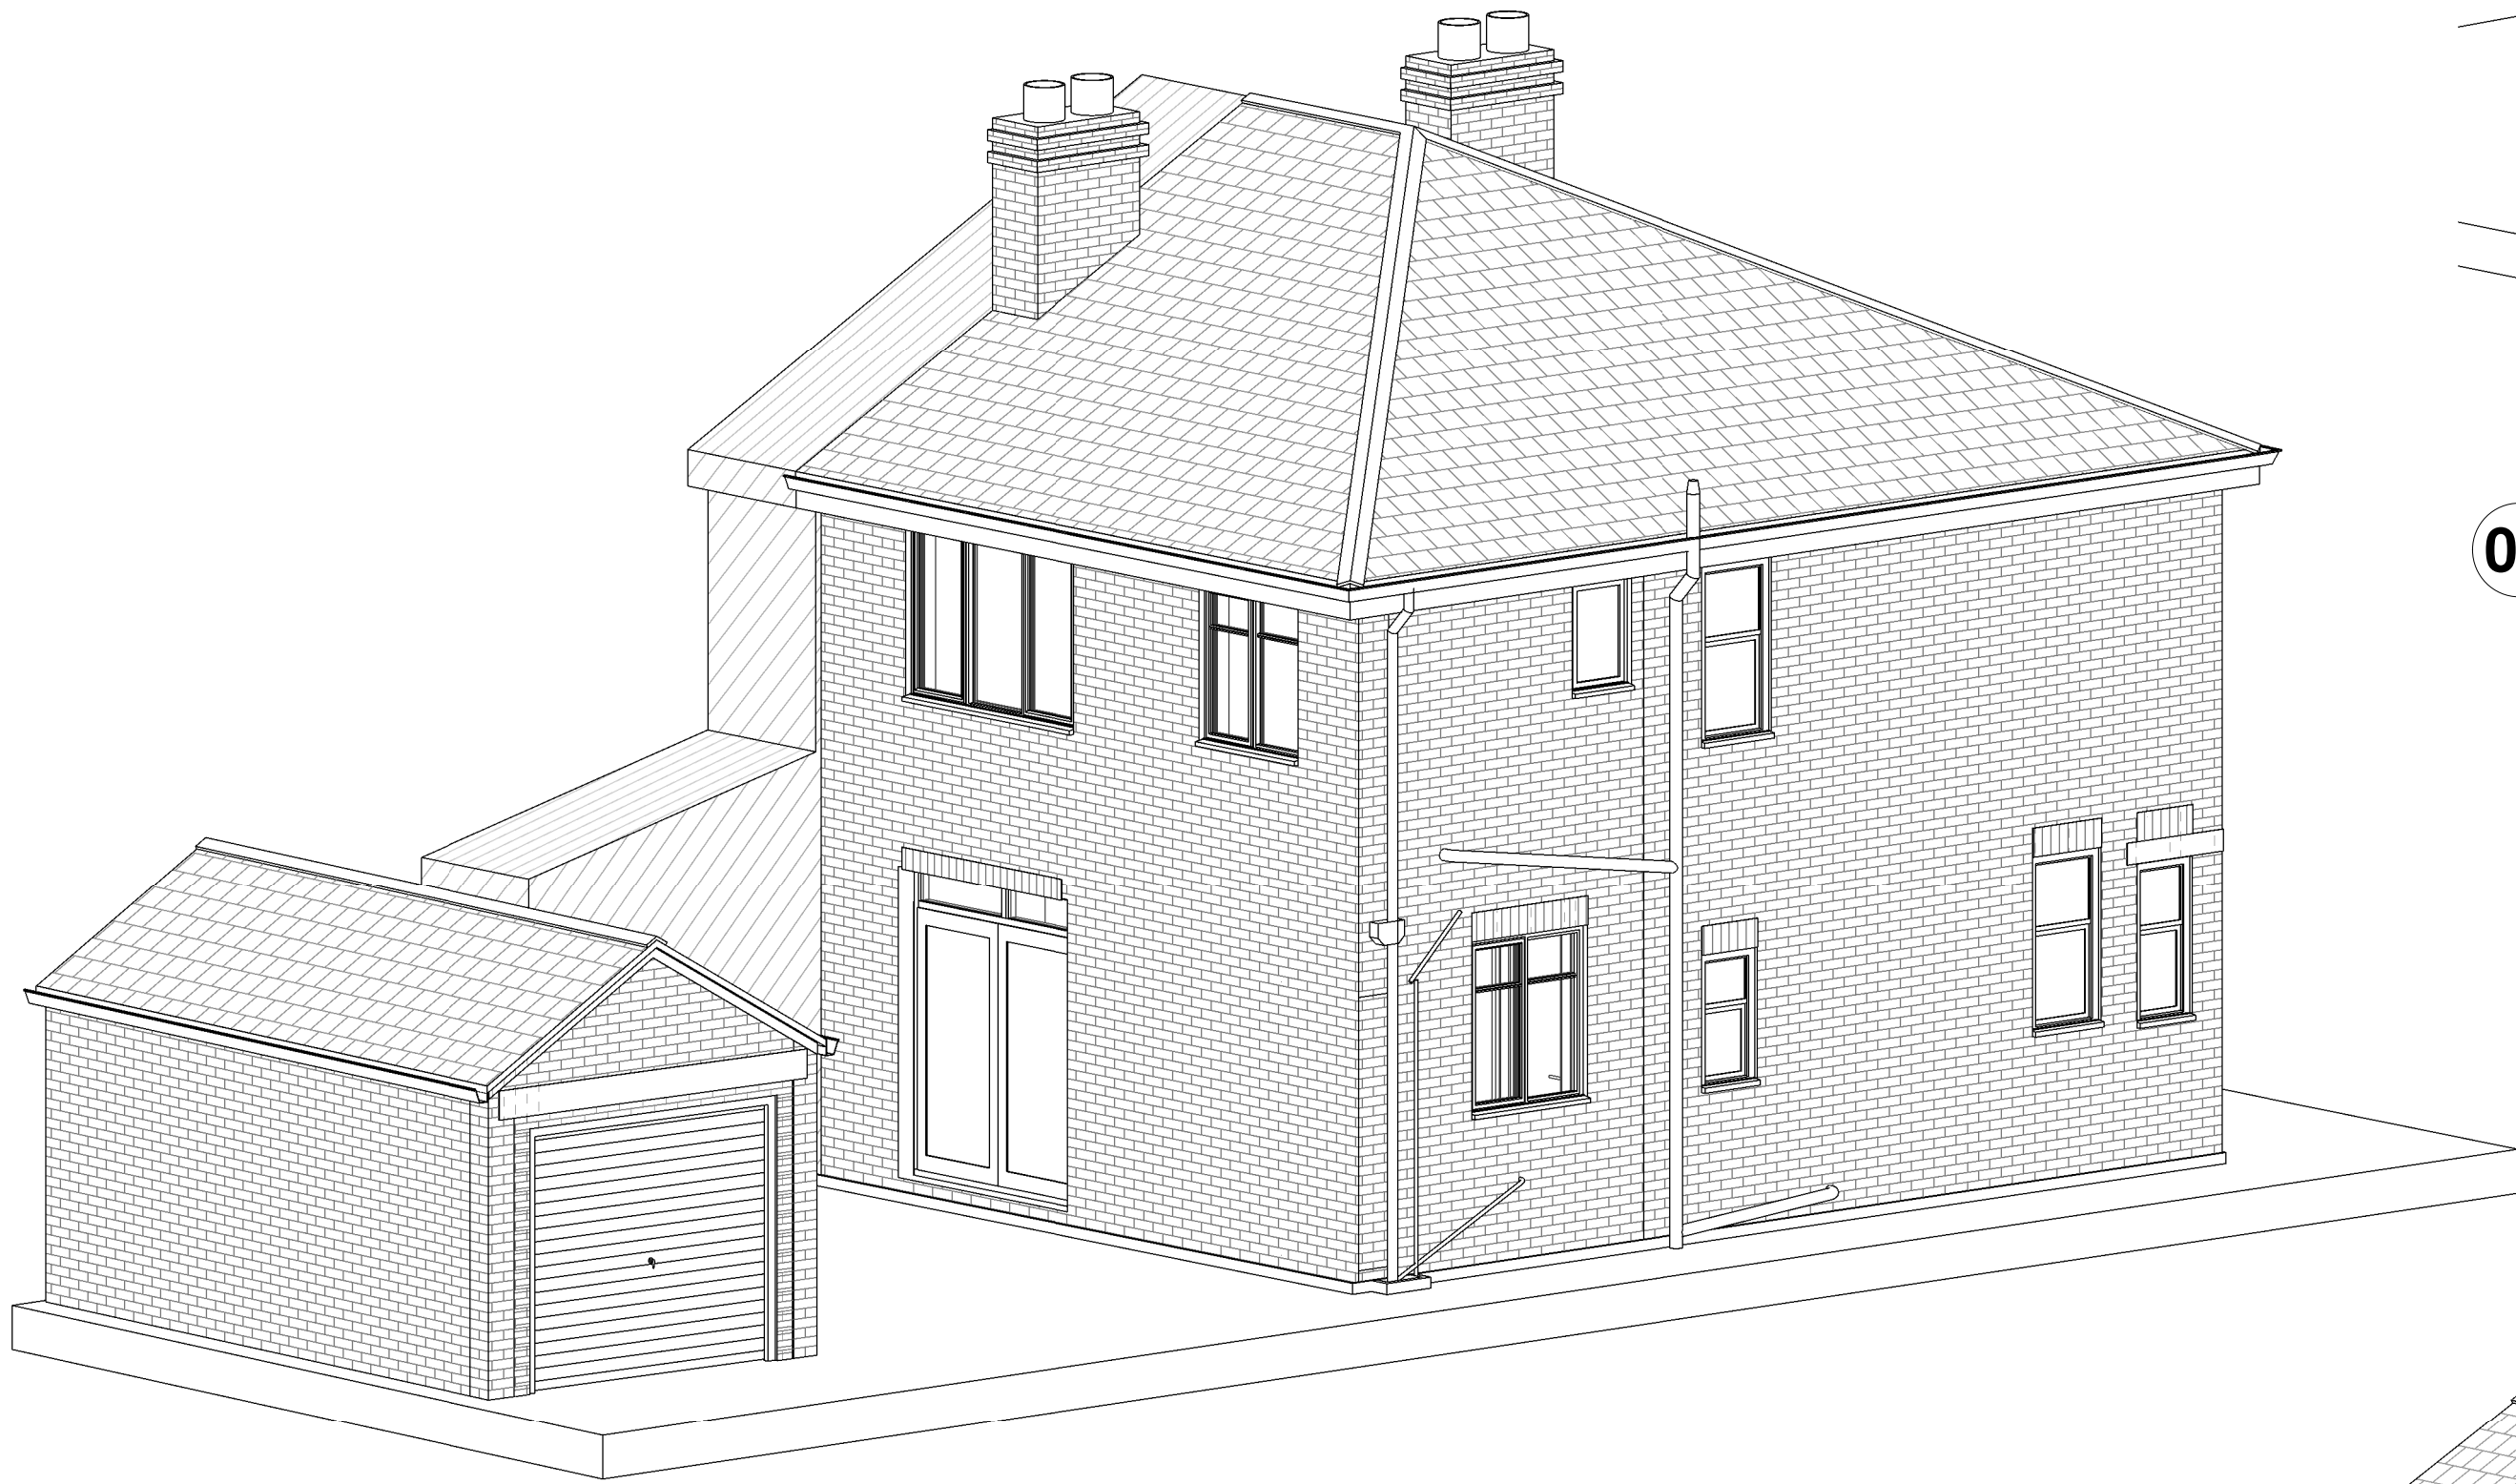

03 Existing Rear View



04 Proposed Rear View

Notes:
This drawing is copyright. Figured dimensions are to be followed in preference to scaled dimensions and particulars are to be taken from the actual work where possible. Any discrepancy must be reported to the architect immediately and before proceeding. If in doubt, ask.

F	Revisions based on Client Feedback	26/06/2023
E	Revisions based on Client Sketches	23/06/2023
D	Planning Stage Revisions	21/06/2023
C	Revisions Based on Client Feedback	08/02/2023
B	Revisions Based on Client Feedback	02/02/2023
A	Revisions based on Client Feedback	25.01.2023
rev	description	date

Revision Schedule

Rev No: F

Drawn by: LNR

Project No:
DP2257

Project:
48 Hartington Road,
Chorlton-cum-Hardy,
Manchester, M21 8UY

Drawing Title:
3D Views

Drawing No:
DP-2257-PL-06

Date: 13/01/2023	Scale: @A1
---------------------	---------------

Client:

Skillen

Architect:
 DRAW PLAN®

Draw Plan Ltd - Suite 112, Newton House, Faraday Street,
Birchwood Park, Warrington, WA3 6FW
Telephone: 07384 977700
Email: hello@drawplan.co.uk
Website: www.drawplan.co.uk