




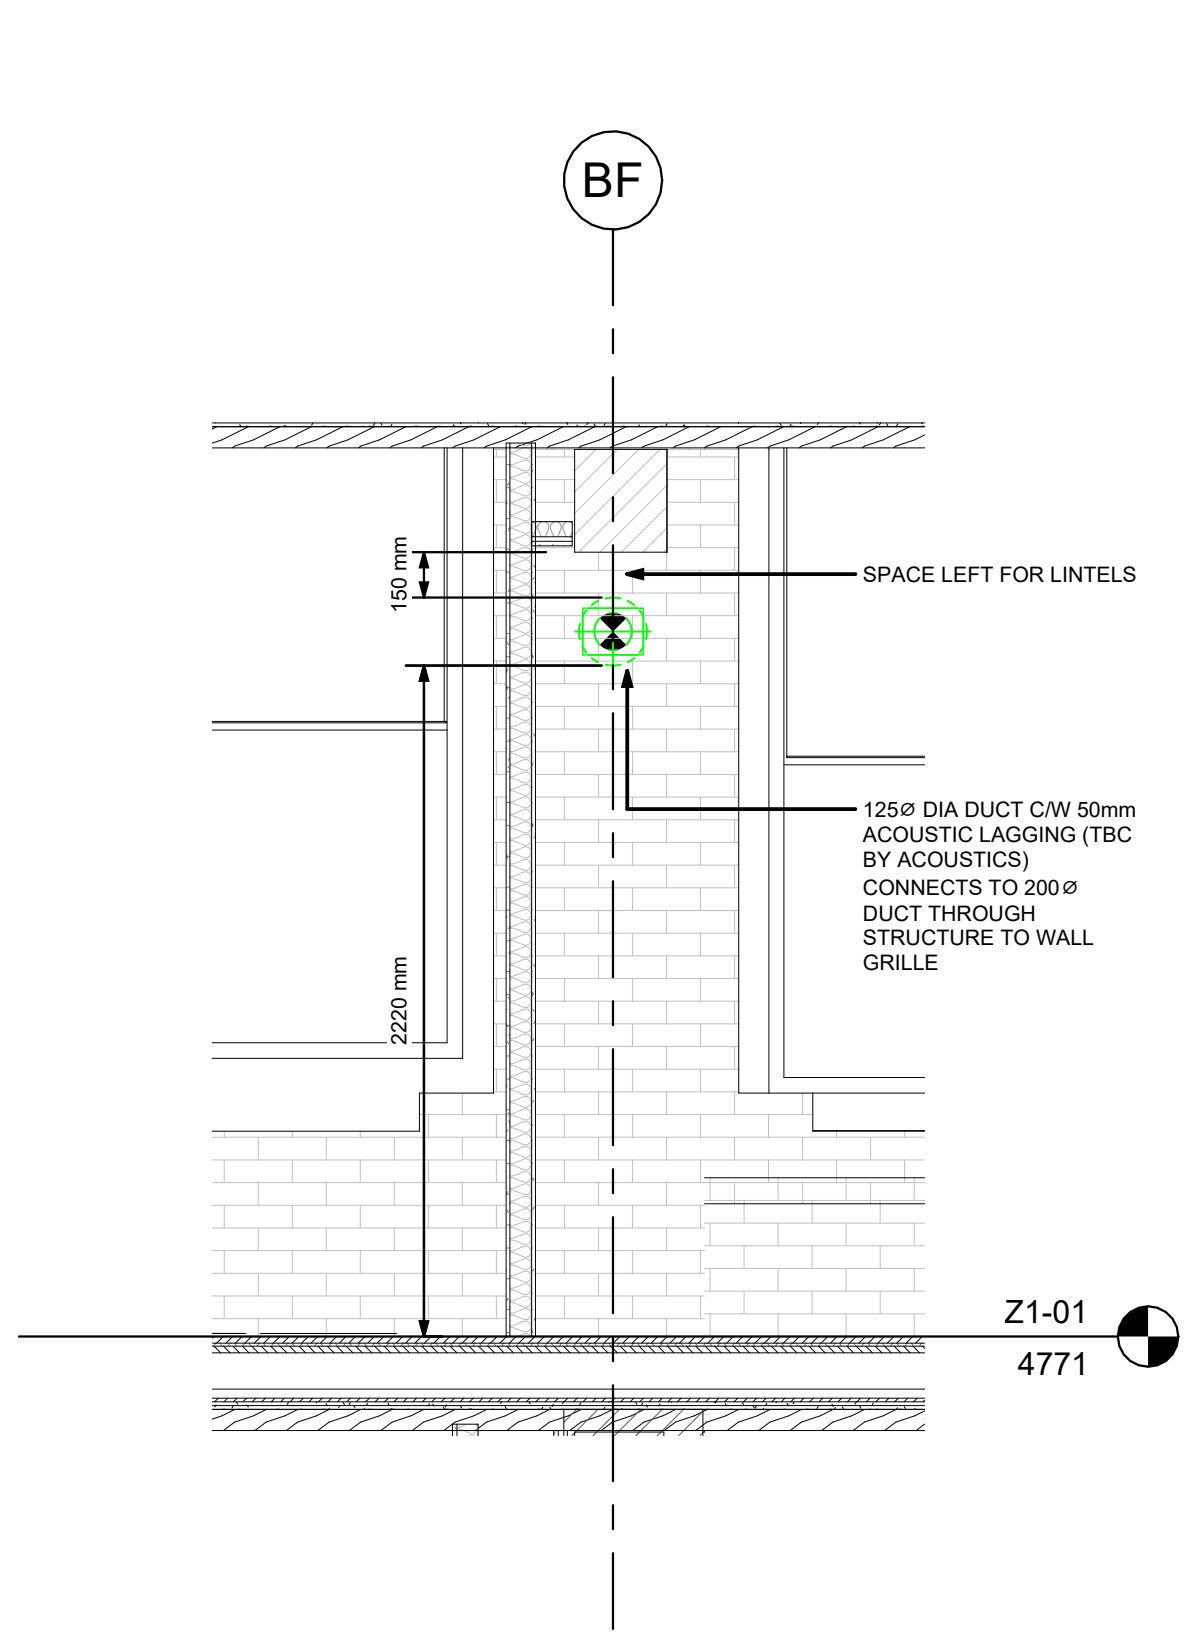

1 DUCTS PASSING UNDER LINTEL
1 : 25

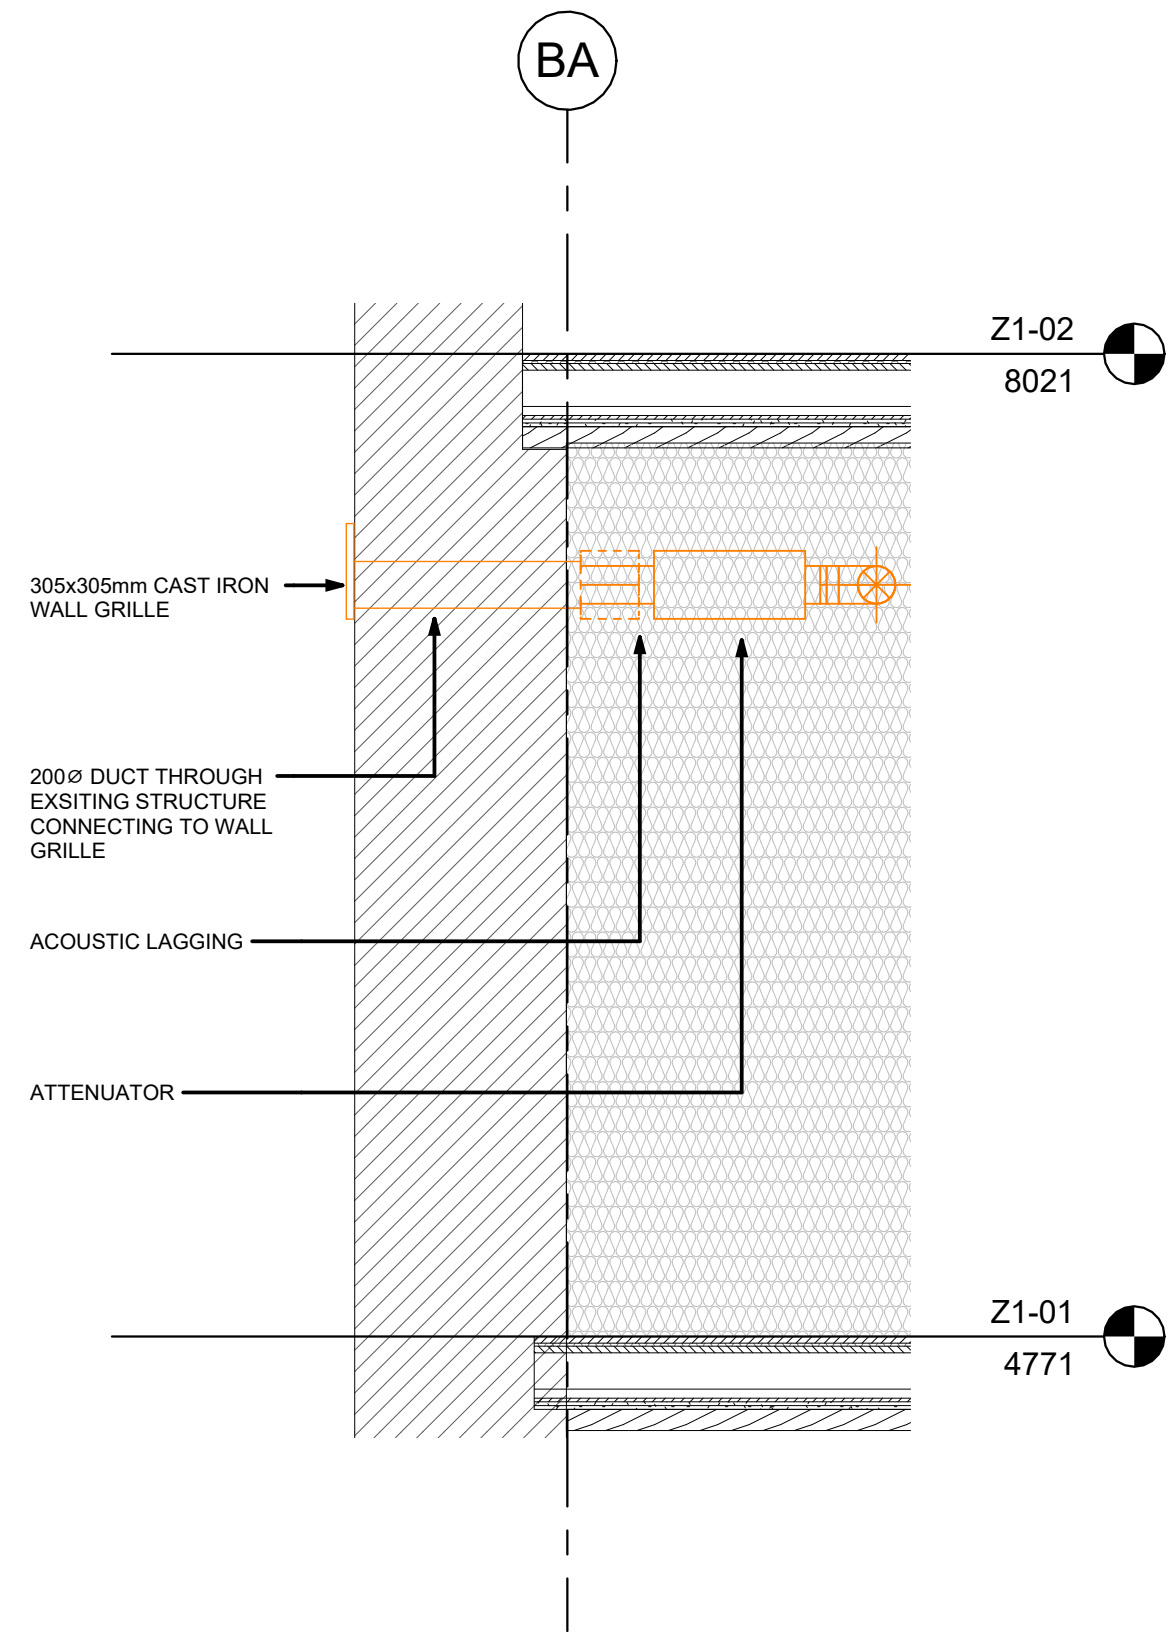

2 TYPICAL LOUVRE CONNECTION
1 : 25

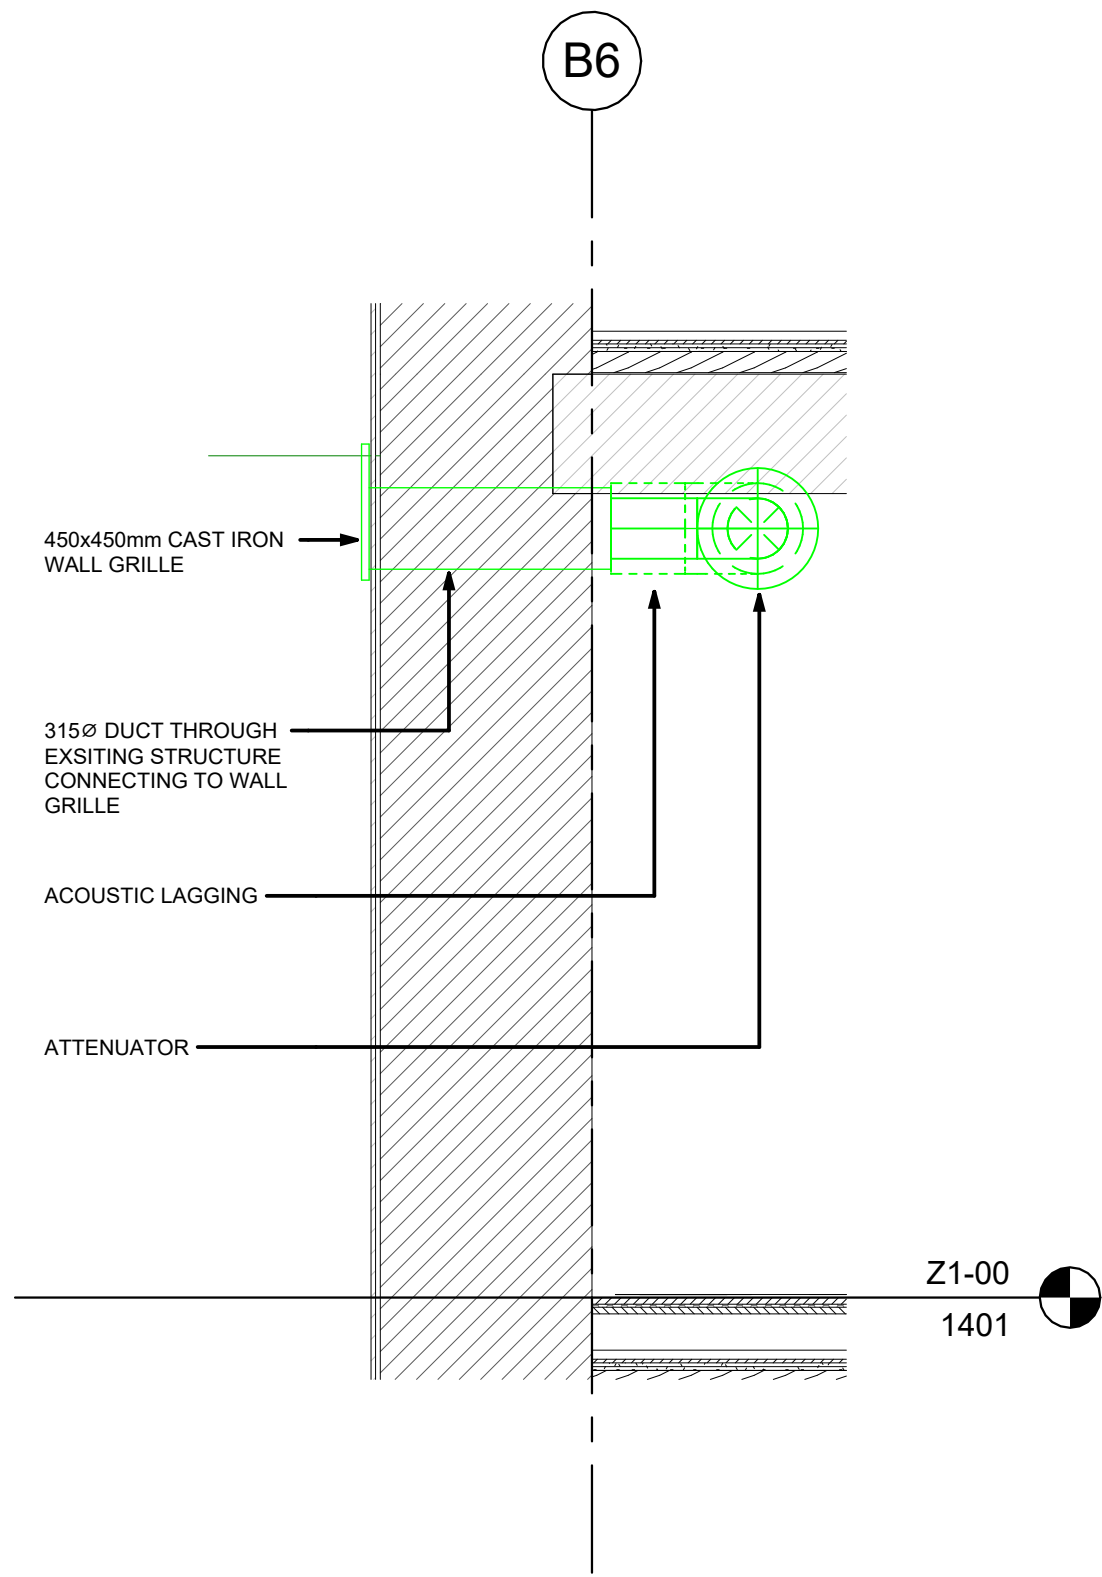

3 LIGHTWELL APARTMENTS
TYPICAL LOUVRE CONNECTION 2
1 : 25

14/06/2024	Issued for Tender	P02	UR
04/06/2024	Issued for Planning	P01	UR
Date	Description	Rev.	By

Revision Description



consulting engineers

Manchester Office
2 Commercial Street
Castlefield
Manchester
M15 4RQ
T: 0161 832 2030
E: hk.manchester@hulley.co.uk

...Making Buildings Work

Project:
Piccadilly Warehouse, Bloom Street

Drawing Title:
VENTILATION TYPICAL SECTIONS

ISO 19650 Drawing Number:
24006-HAK-ZZ-ZZ-DR-M-57001

Project	Originator	Functional Breakdown	Spatial Breakdown	Form	Discipline	ServiceNumber
Scale:	1 : 25	Creation Date:	04/06/2024			
Revision:	P02	Rev Date:	14/06/2024			
Drawn By:	U.Rehan	Checked By:	A.Moore			
		Approved By:	P.Metcalf			

Arch Rev: 24006-HFR-BS-ZZ-M3-A-9801_P2
Struct Rev: N/A

Issue Status:
TENDER