

DOOR FRAME AND DOORS TO BE SET OUT RELATIVE TO EXISTING TIMBER
FRAME AND GLAZING

EXISTING TIMBER FRAME WITH GLAZING TO BE RETAINED

CLEAR MASTIC SEAL TO JUNCTION

150MM X 100MM MS BOX SECTION

INFILL HARDWOOD FILLET

SECTION A - STEEL BOX FRAME / TIMBER GLAZING

SECTION C - STEEL BOX FRAME / TIMBER GLAZING

CLEAR MASTIC SEAL TO JUNCTION


150mmMM X 100MM BOX SECTION

STRUCTURAL ENGINEER TO ADVISE ON SUPPORT

FOR STONE CILL IF REQUIRED

SECTION B - STEEL BOX FRAME / STONE CILL

DRG NO. RS / 13 / 24

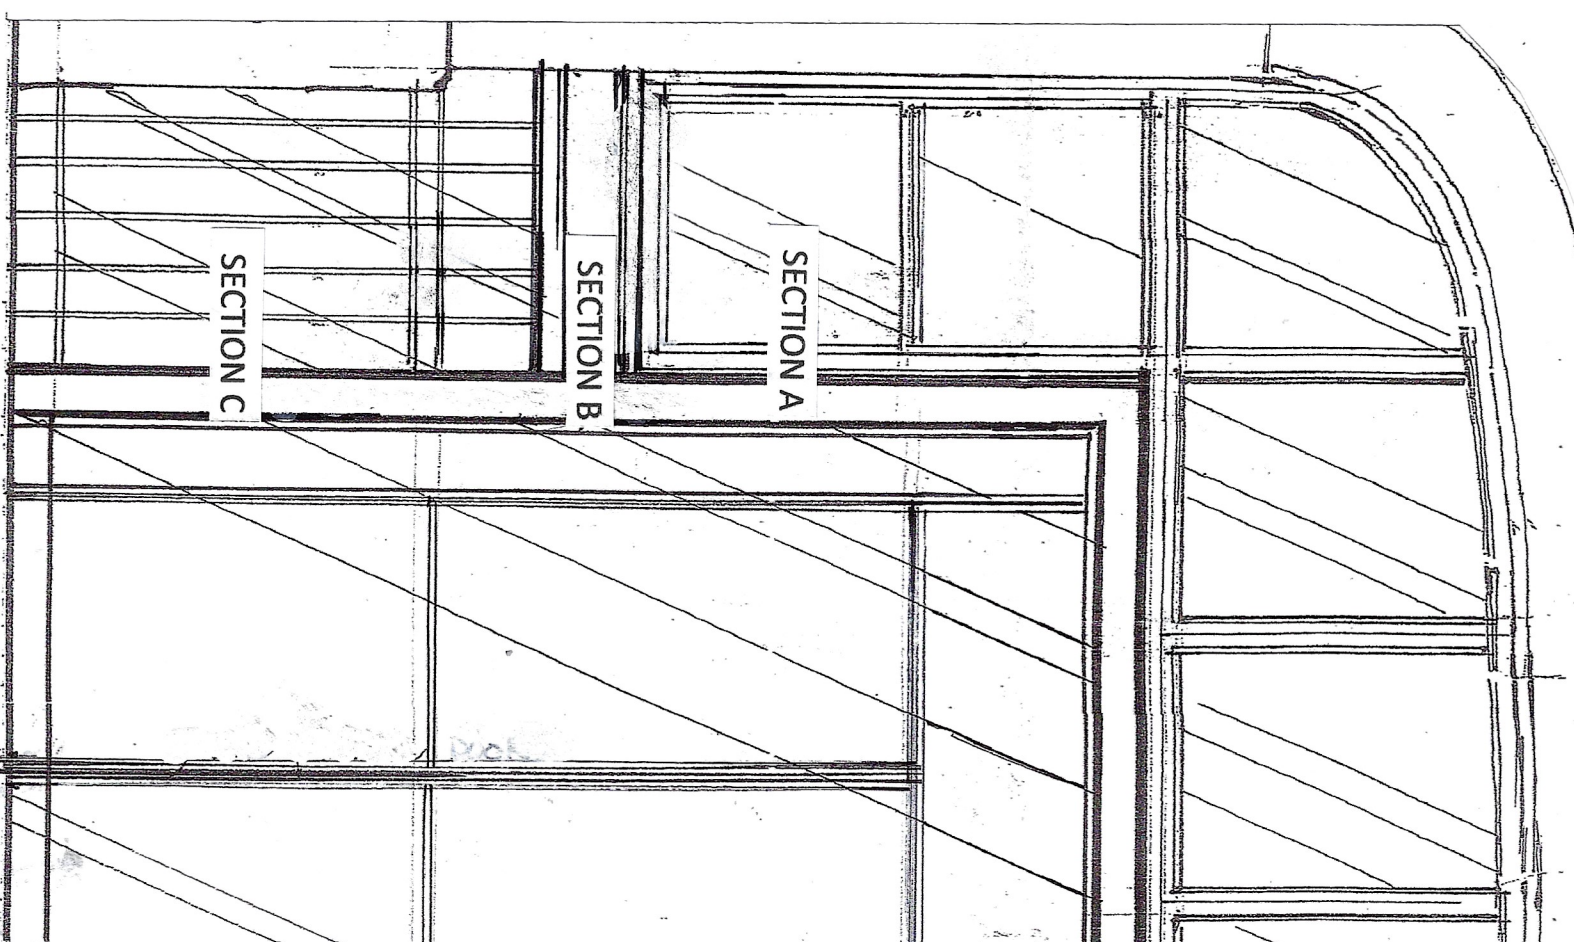

PLAN SECTION - JUNCTIONS WITH ADJACENT
BUILDING FABRIC

BLOOM STREET 1/20 @ A3