


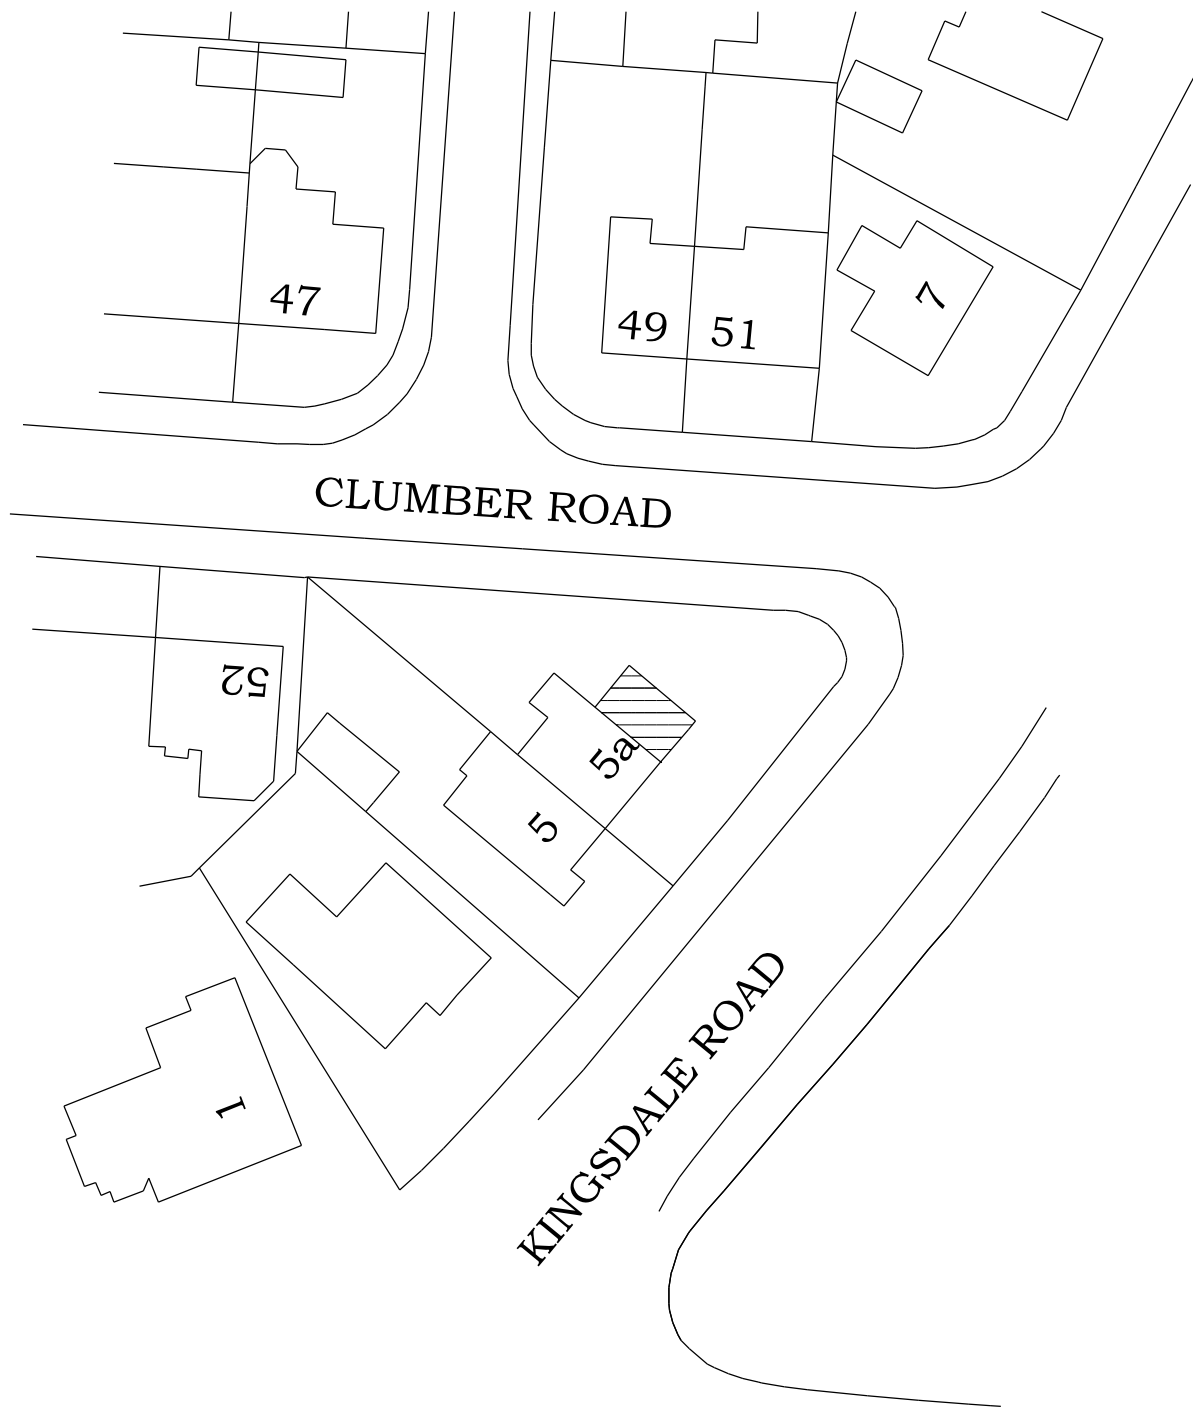

BLOCK PLAN FOR

5a, KINSDALE ROAD, DENTON.

SCALE 1:500

