


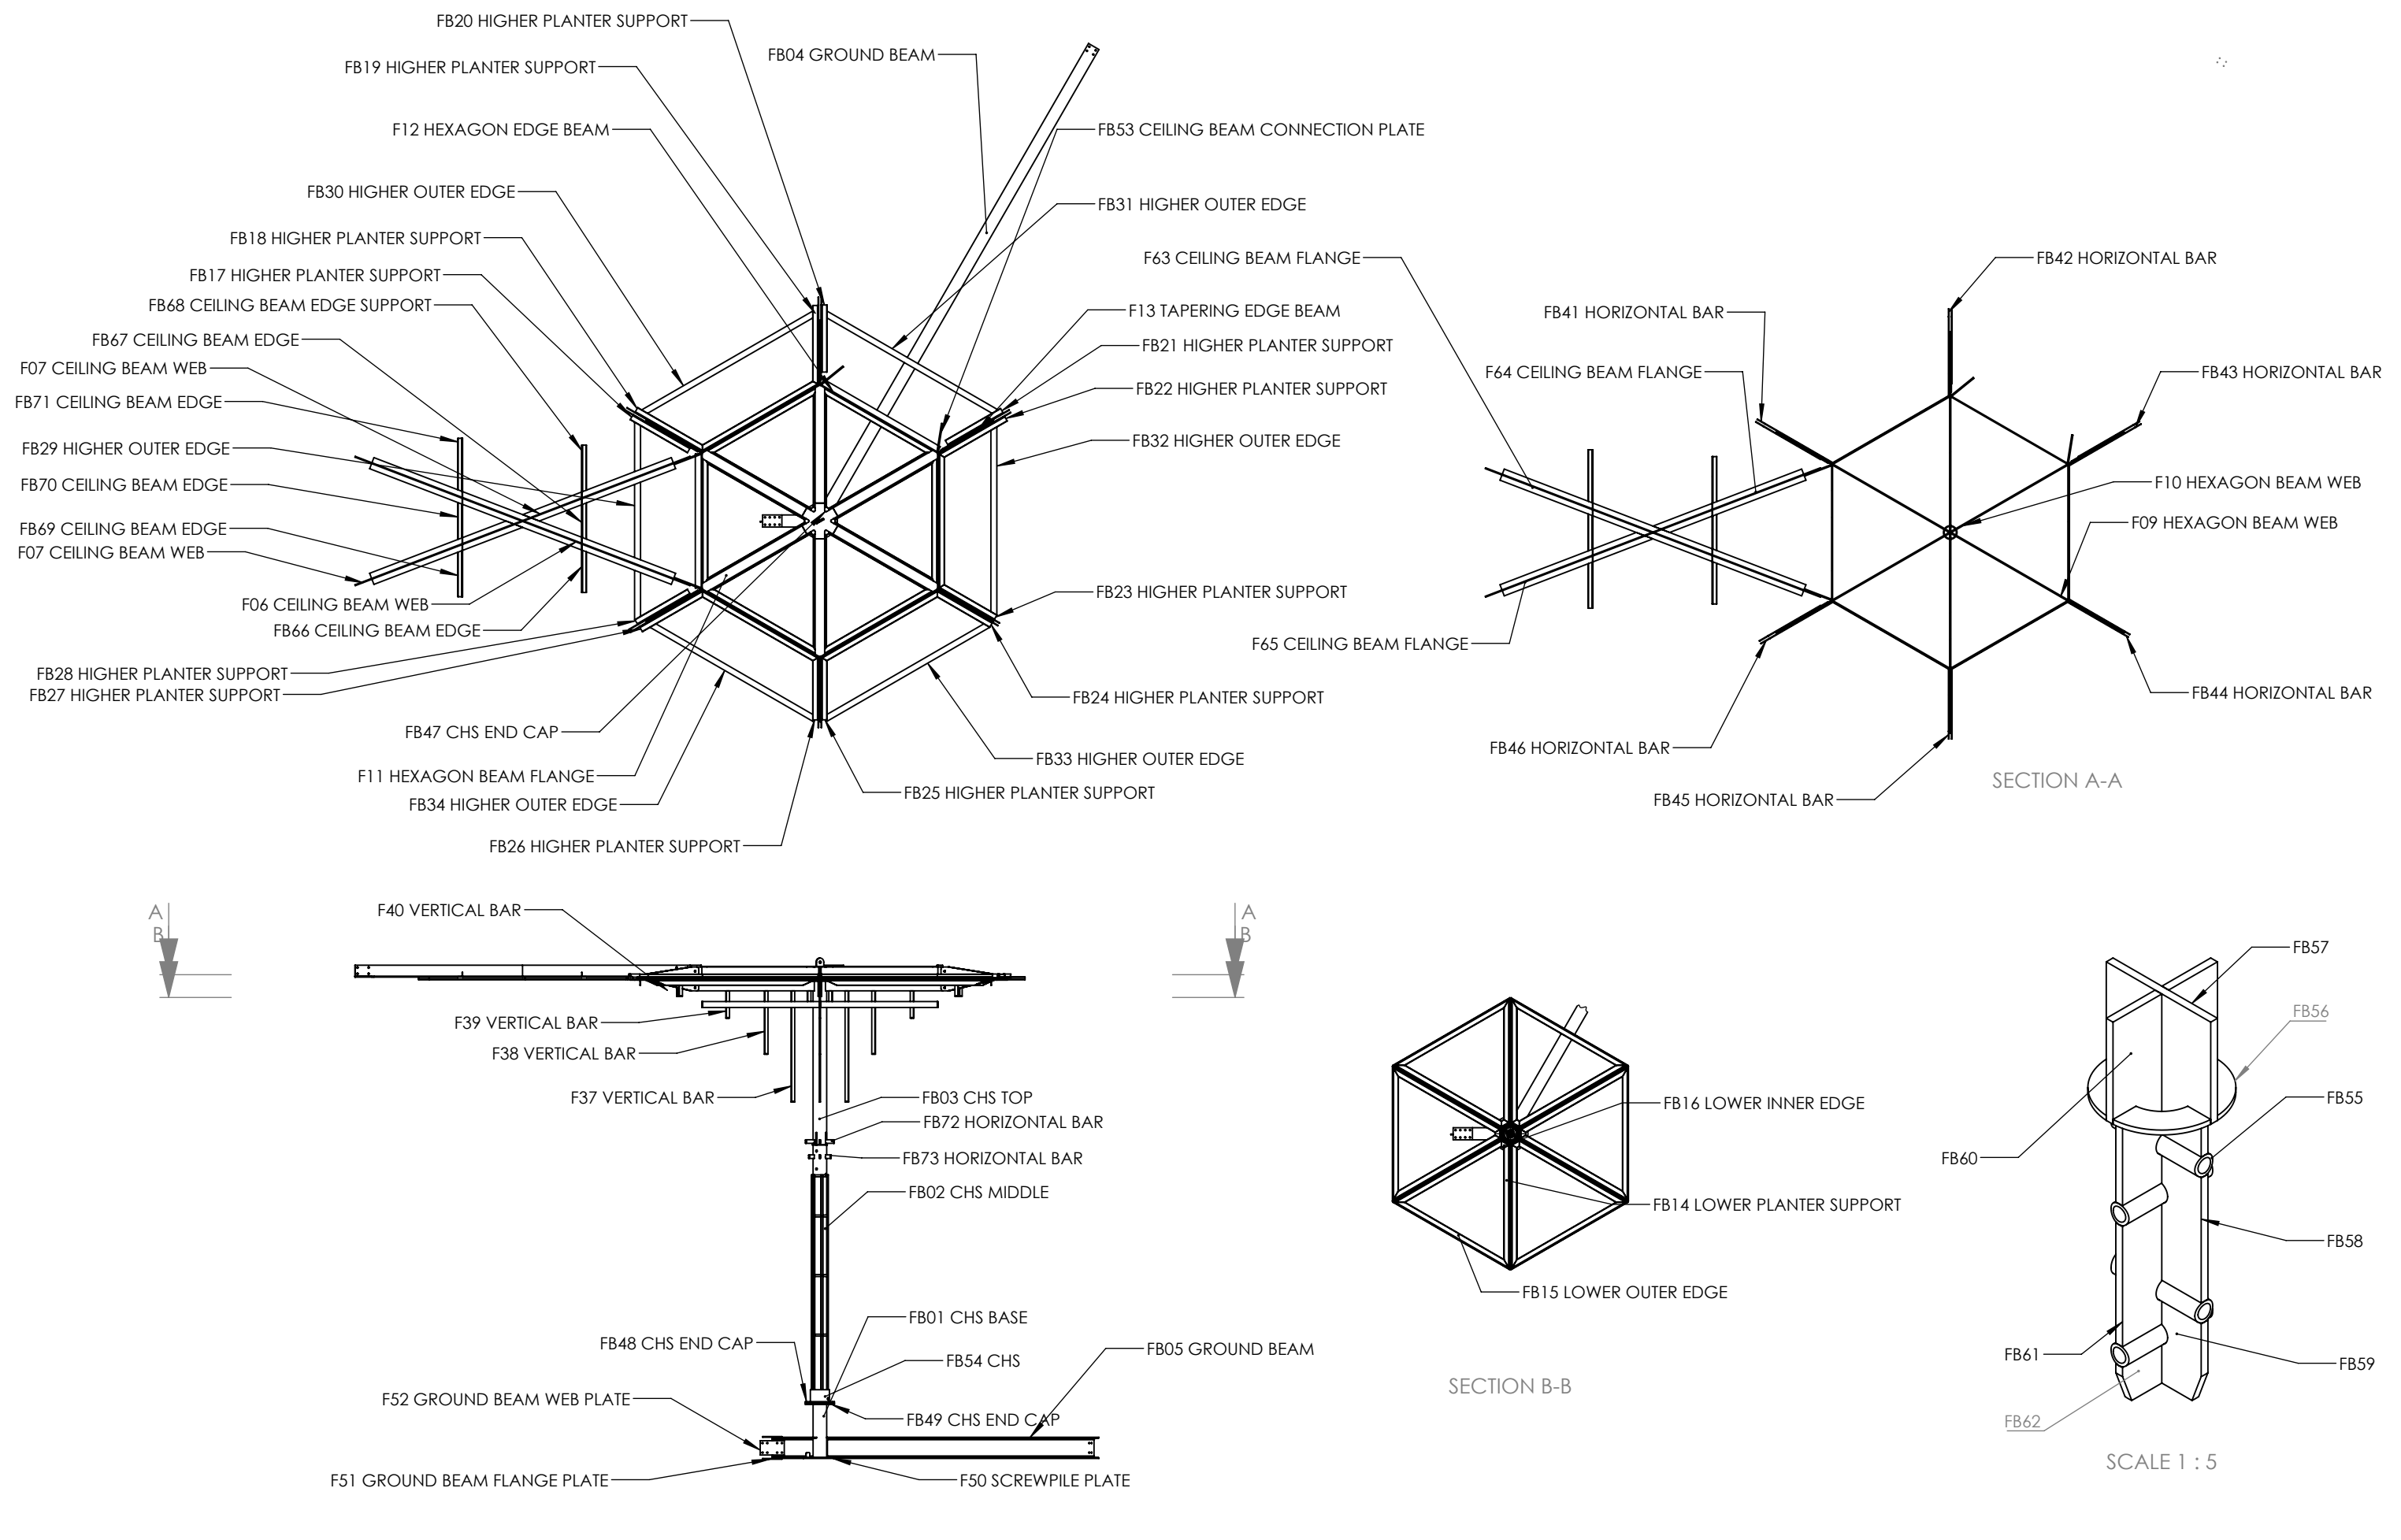

cake industries cake industries ltd UNIT 2 ABBEY TRADING ESTATE BELL GREEN LANE LONDON SE26 5TW	TITLE: TOM MASSEY STUDIO TITLE: CHELSEA WATERAID PAVILION COMPONENT ARRANGEMENT FRAME B	DWG NO. 363_003 DWG STATUS DRAFT SCALE 1:50 @ A3	NAME DATE		PROJECT STATUS: <u>NOT FOR CONSTRUCTION</u> NOTES: UNLESS OTHERWISE SPECIFIED DIMENSIONS ARE IN MILLIMETRES THE INFORMATION CONTAINED IN THIS DRAWING IS THE SOLE PROPERTY OF cake industries ltd. ANY REPRODUCTION IN PART OR AS WHOLE WITHOUT THE WRITTEN PERMISSION OF cake industries ltd IS PROHIBITED DO NOT SCALE FROM DRAWING
			DRAWN	TJD	
			CHK'D	XX	
			REVISION	A	