

Notes

GENERAL NOTES

THE CONTRACTOR IS ADVISED TO VISIT THE SITE PRIOR TO ALL LOCAL CONDITIONS & RESTRICTIONS LIKELY TO AFFECT THE EXECUTION OF THE WORKS. NO CLAIMS ARISING FROM FAILURE TO DO SO WILL BE CONSIDERED.

THIS DRAWING IS TO BE READ IN CONJUNCTION WITH ALL OTHER DRAWINGS, SCHEDULES & SPECIFICATIONS RELATING TO THE PROJECT AND ANY DISCREPANCIES NOTIFIED TO THE CONTRACT ADMINISTRATOR IMMEDIATELY.

THE CONTRACTOR IS TO CHECK ALL DIMENSIONS ON SITE PRIOR TO COMMENCING WORKS OR ORDERING ANY MATERIALS. DO NOT SCALE OFF DRAWINGS..

ALL WORKMANSHIP AND MATERIALS TO COMPLY WITH BUILDING REGULATIONS, BRITISH STANDARDS, CODES OF PRACTICE, MANUFACTURERS INSTRUCTIONS, AGREEMENT CERTIFICATES ETC. ALL MATERIALS SHALL BE SUITABLE FOR PURPOSE.

THE CONTRACTOR IS TO MAKE GOOD ALL

- THE CONTRACTOR TO CHECK AND VERIFY ALL BUILDING AND SITE DIMENSIONS, LEVELS AND SEWER INVERT LEVELS AT CONNECTION POINTS BEFORE WORK COMMENCES. THIS DRAWING MUST BE READ WITH AND CHECKED AGAINST ANY STRUCTURAL OR SPECIALIST DRAWINGS PROVIDED.
- THE CONTRACTOR IS TO COMPLY IN ALL ASPECTS WITH THE CURRENT BUILDING REGULATIONS WHETHER OR NOT SPECIFICALLY STATED ON THESE DRAWINGS.
- NO DIMENSIONS ARE TO BE SCALED FROM THIS DRAWING. ALL DIMENSION TO BE CHECKED BEFORE WORK COMMENCES AND ANY DISCREPANCY TO BE REPORTED TO CLIENT.
- ALL WORKS TO COMPLY WITH THE WORKMANSHIP CLAUSES IN BS8000 SERIES AND TO BE IN FULL COMPLIANCE WITH BUILDING REGULATIONS.
- CONTRACTOR IS TO NOTIFY BUILDING CONTROL AT THE APPROPRIATE STAGES IN CONSTRUCTION - NECESSARY FOR THEM TO DETERMINE THE WORKS STATUTORY COMPLIANCE.

WORKS DISTURBED.

THE CONTRACTOR TO COMPLY WITH CDM REGULATIONS AND HEALTH AND SAFETY REQUIREMENTS WHERE APPROPRIATE.

Text Key

- Proposed Red Facing Brick to match Existing
- Proposed Tiles to match existing roof covering
- Proposed White PVCu Roof Lantern
- Proposed White PVCu Double Glazed Windows
- Proposed White PVCu Obscured Double Glazed Windows
- Proposed Velux PVCu Roof Light
- Bi-Fold Aluminium Anthracite External Door
- Cement Slate Roof - Blue/Black Hanging Tiles
- GRP Flat Roof - Anthracite top cop finish
- Composite Double Glazed doors
- To match Existing Rosemary Hanging Tiles
- Proposed External Tile - To LA and Cleints approval

Rev	Description	Date	Dr by	App by
original by		date created		
NK		15/04/24	NK	



0161 818 4727

www.nkarchitectural.co.uk


19 HEXAGON CLOSE, MANCHESTER, M19 8BN

client name	OWNER
project	A101 - 44 Errwood Road Burnage Manchester M19 2QH - TWO STOREY SIDE AND SINGLE STOREY REAR EXTENSION AND LOFT CONVERSION WITH NEW DORMA
computer file	C:\Users\NKARCO11\Desktop\NKARCO144 Errwood Road Burnage Manchester M19 2QH - REV A.rvt
plot date	
project number	2024.0042.2241
scale	1 : 50 @A1
drawing number	A103
rev	B
issue status	PLANNING

This drawing is to be read in conjunction with all related drawings. All dimensions must be checked and verified on site before commencing any work or producing shop drawings. The originator should be notified immediately of any discrepancy. This drawing is copyright and remains the property of NK Architectural.




1 North
1 : 50

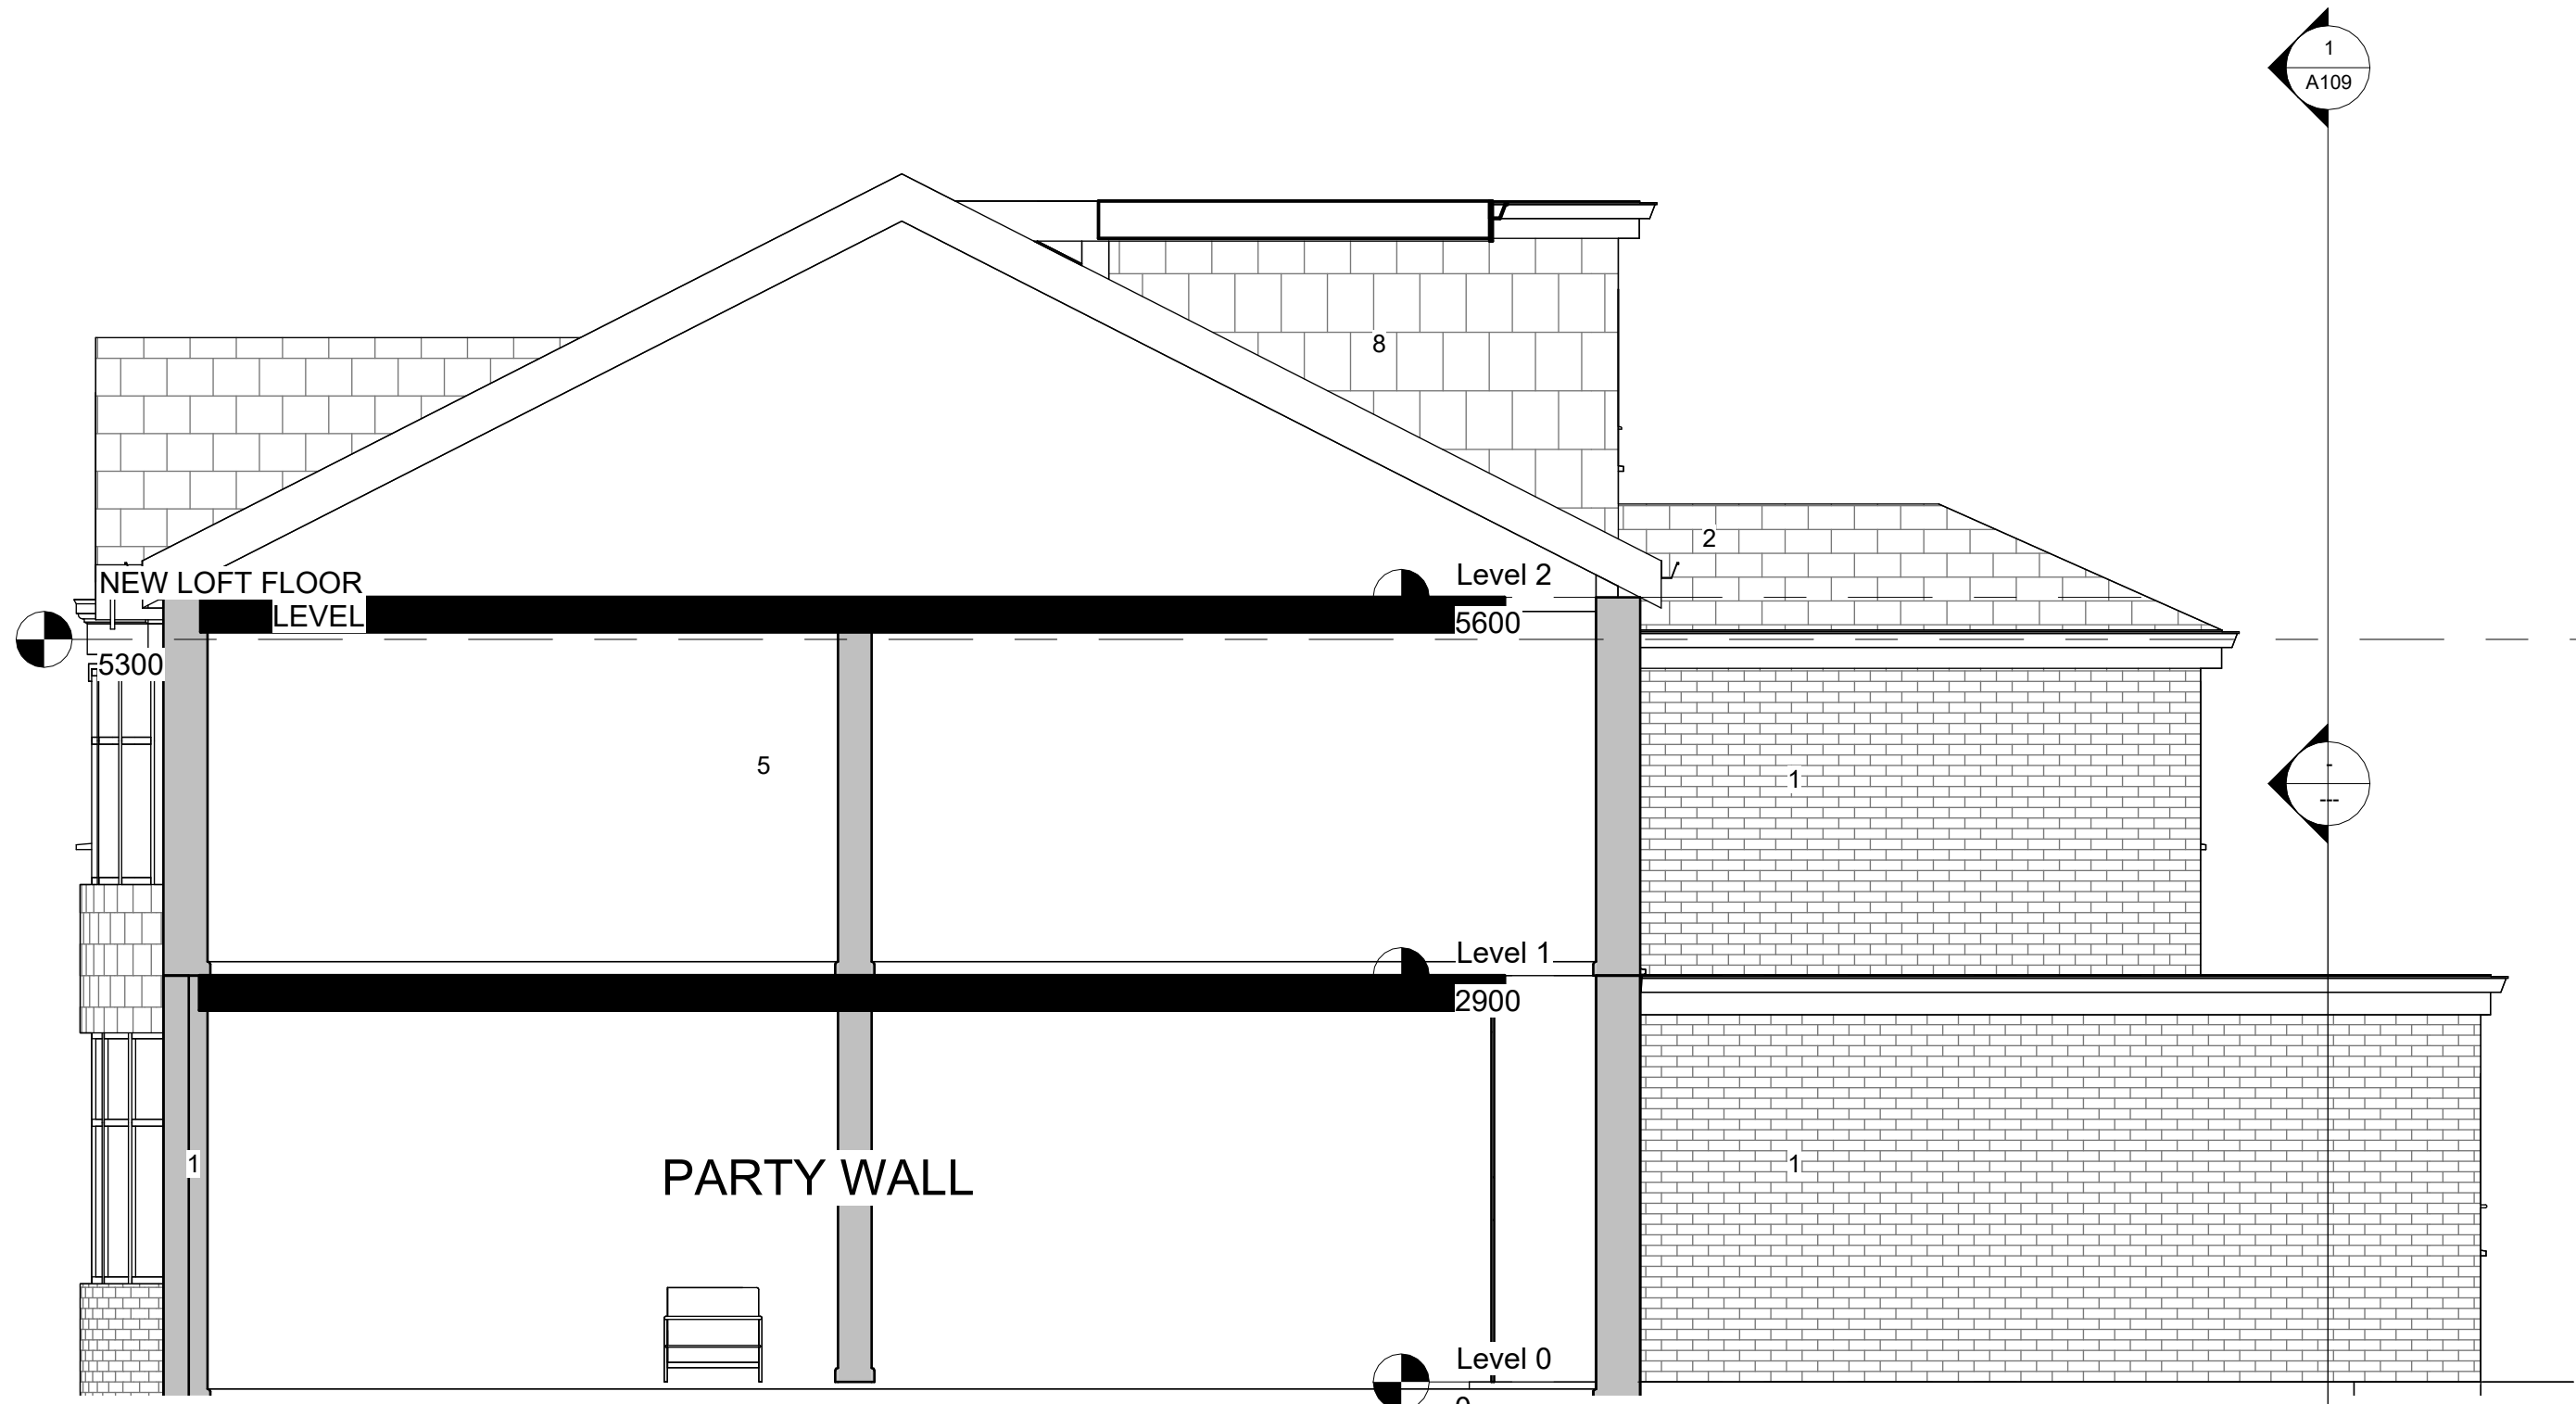

2 East
1 : 50



3 South
1 : 50

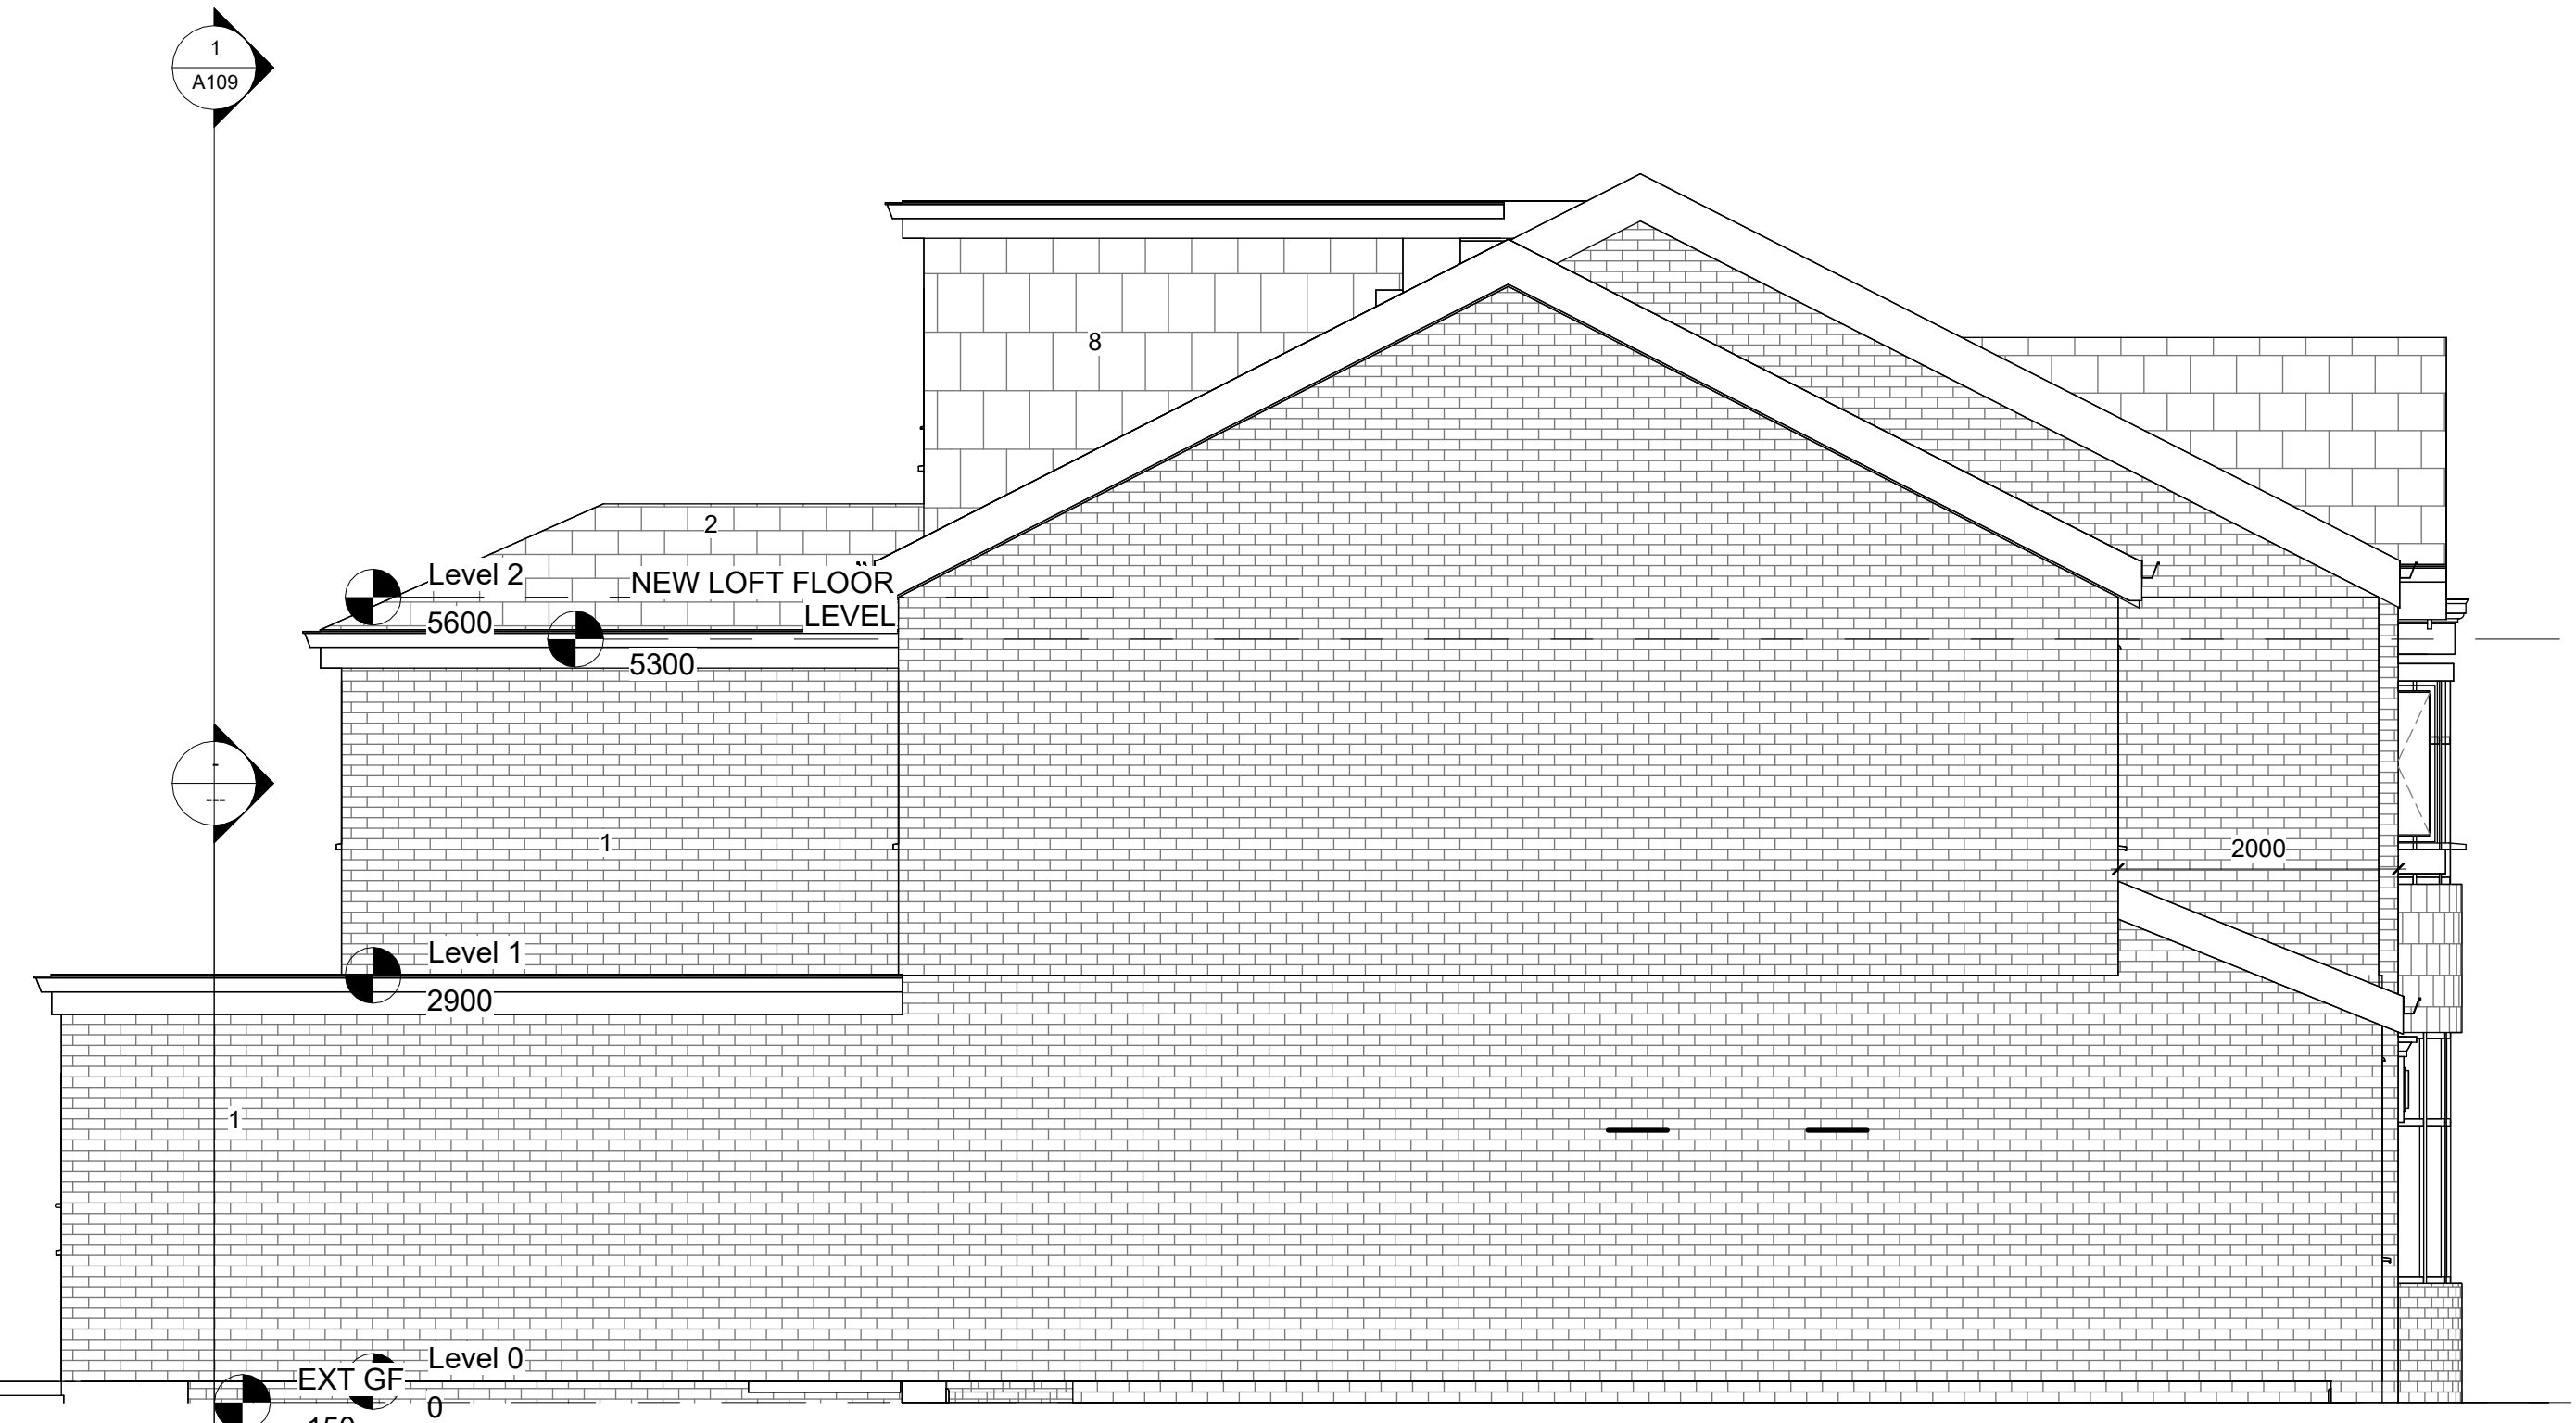

4 West
1 : 50

