JULIA STREET - MANCHESTER

SECTION X-X 1:50 @ A1 (TYPICAL BATTER DETAIL)

20W LED Commercial Bollard - Vandal Resistant. The LEDifice LED bollard light is available with a Professional 'In-Ground' Root Mount System, recommended for where extra security and permanence is important. Light spread up to 8m spacing

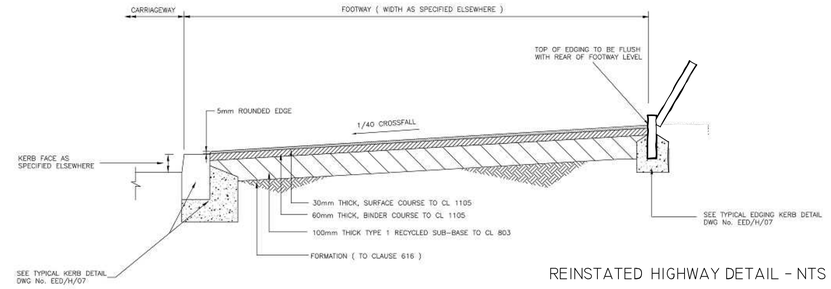

REINSTATED HIGHWAY DETAIL - NTS

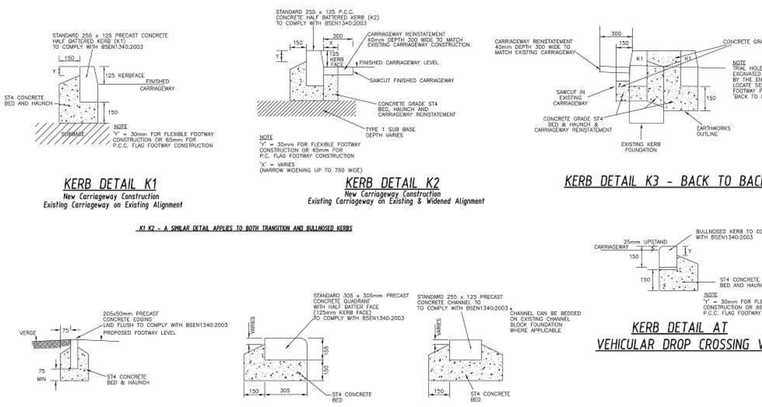

STANDARD HIGHWAY DETAIL - NTS

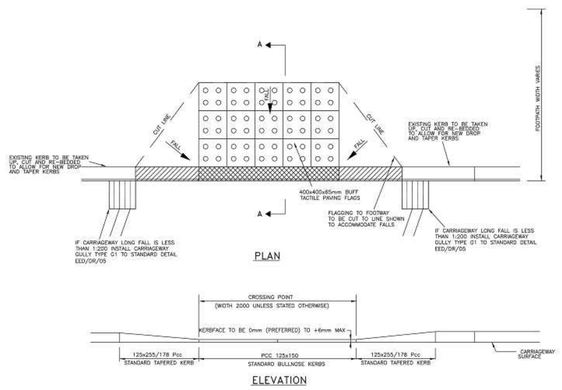

indicative automated ticketing machine

600MM HIGH 200MM DIA TIMBER PARKING BOLLARDS @ 1400MM CENTRES

IMPORTANT

THE CONTRACTOR WILL BE RESPONSIBLE FOR SETTING OUT THE WORK. ALL DIMENSIONS MUST BE OBTAINED FROM OR CHECKED ON SITE.FIGURED DIMENSIONS TO BE USEDIN PREFERENCE TO SCALE.

REVISIONS

IW DESIGN

Architectural Design ○ Surveying Services

Tel:- 0161 - 903 - 9423
Mo:- 07786240766
iwdesignservices@virginmedia.com

Project: JULIA STREET - MANCHESTER

FOR PLANNING APPROVAL ONLY

Title: PLANNING APPLICATION PROPOSALS (read with drawing JS/001)

Drawn: IAW

Scale: 1:100

Date: OCT 2019

Dwg. No. JS/002c