

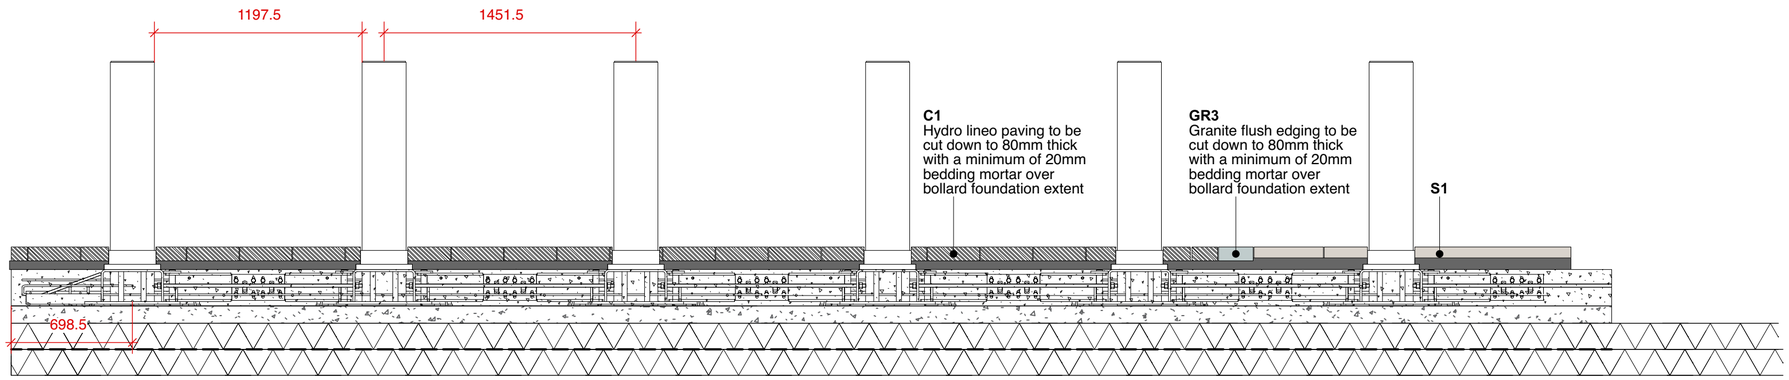


S1 Section: Bollard 1 / C1 / GR3 / S1 - First Street

Scale: 1:25

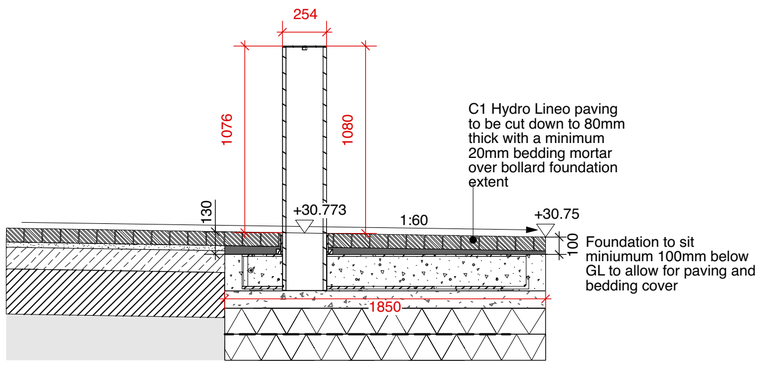

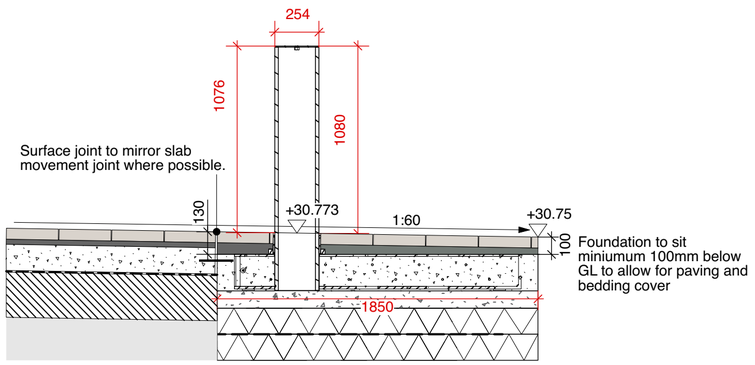


S2 Section: Bollard 1 / C1 - First Street


Scale: 1:25

S3 Section: Bollard 1 / S1 - First Street

Scale: 1:25

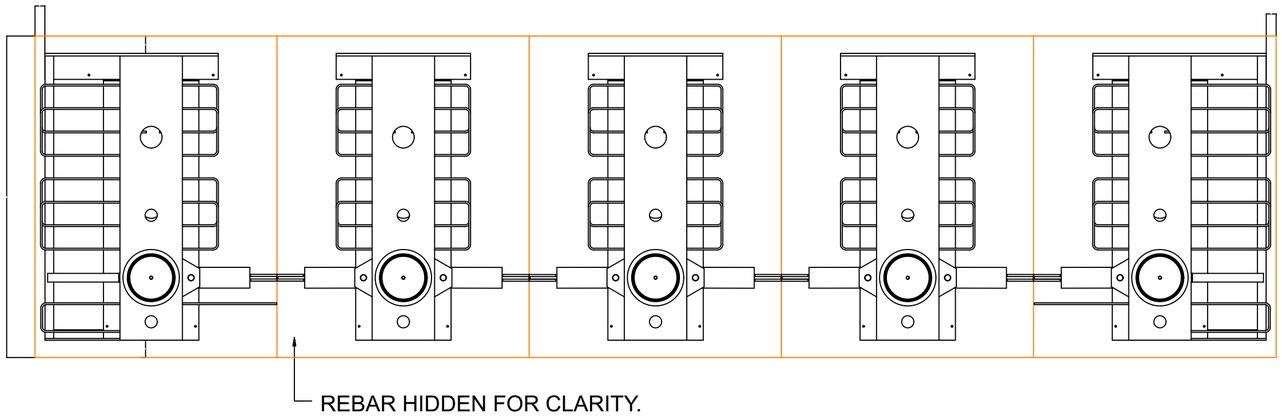

LOCATION PLAN

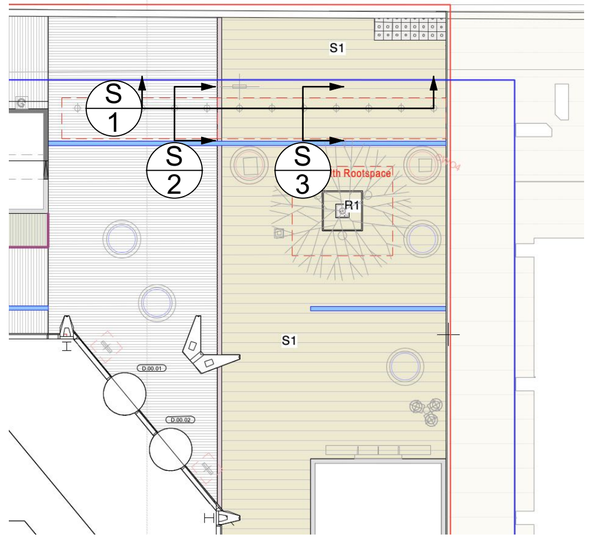

© This drawing is copyright protected and may not be reproduced in whole or part without written authority from the owner.

NOTES:
1. Do not scale from this drawing.
2. Always work to noted dimensions.
3. All dimensions are in millimetres unless otherwise stated.
4. All setting out, levels and dimensions to be agreed on site.
5. The dimensions of all materials must be checked on site before being laid out.
6. This drawing must be read with the relevant specification clauses and detail drawings.
7. Order of construction and setting out to be agreed on site.

Revision	Date	Description	Drawn	Apprvd.
C01	24/06/24	S4 - First issue	VS	RM

PLANIT

Manchester | London | Liverpool | Leeds | Standish

Manchester
2 Back Grafton Street,
Altrincham,
Cheshire,
WA14 1DY,

W: planit-ie.com
E: info@planit-ie.com
T: 0161 928 9281

Client First Street Developments LTD

Project First Street Plot 9

Drg Title Bollard detail - Bo1 River Street
A2 Landscape

Created on	Created by	Approved by
10-05-22	VE / BT	RM

Scale	Size	Workstage	Status
1:25	A2	Stage 5	

Drg No.	Suitability	Revision
MN2A-PLA-ZZ-00-DR-L-007003	S4	C01

© Planit I.E. Limited