


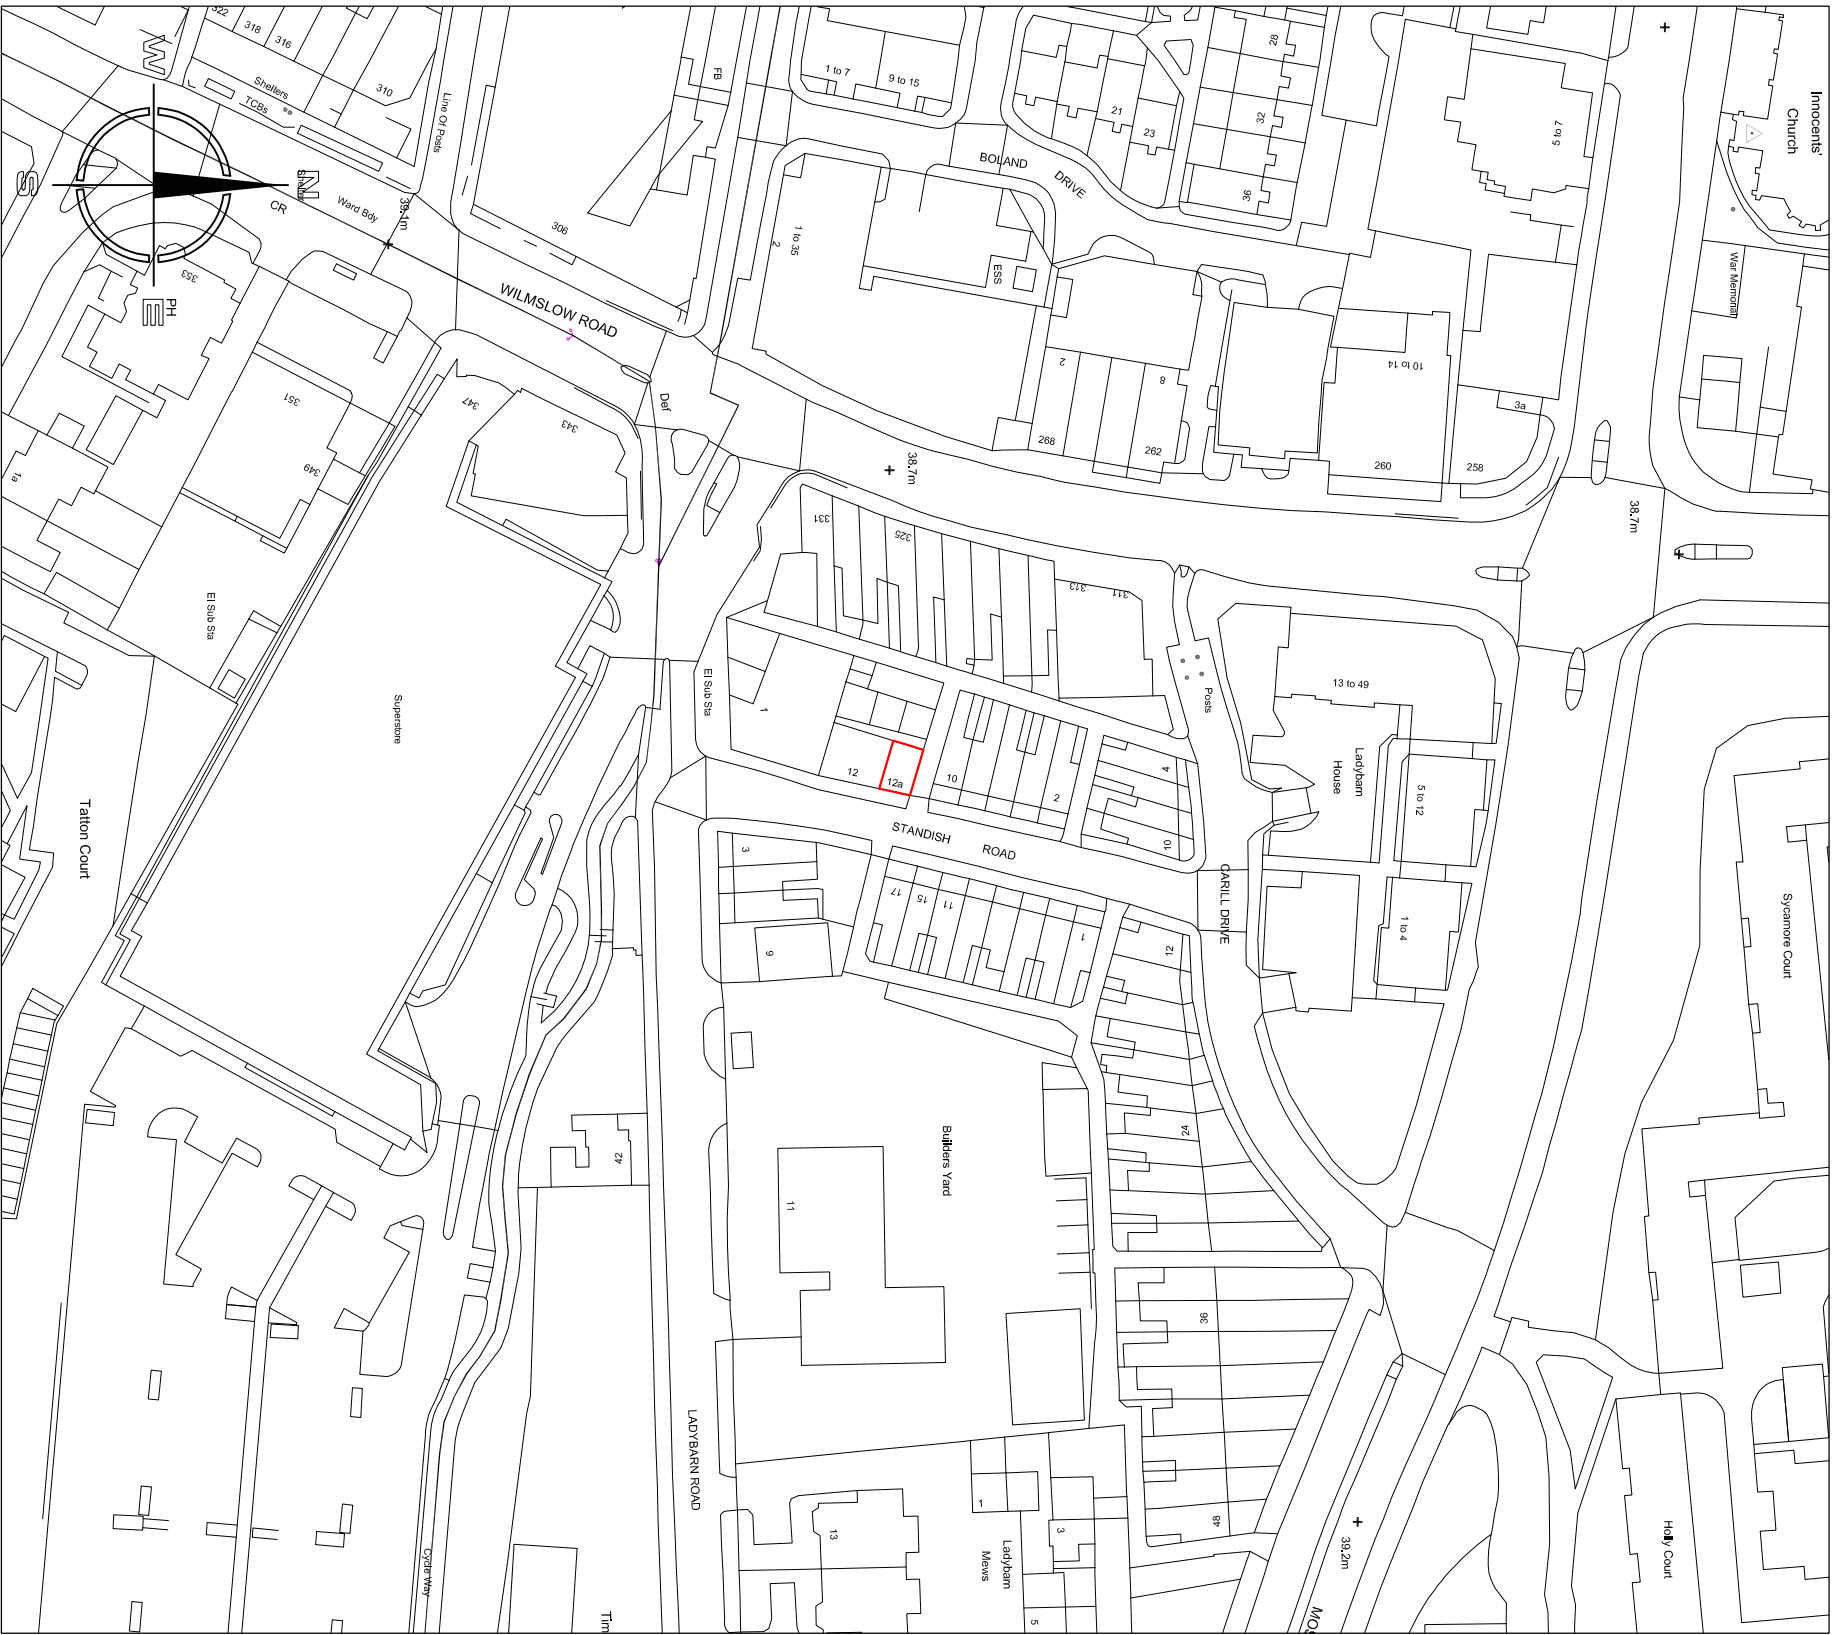

SITE LOCATION PLAN 1:1250



SITE BLOCK PLAN 1:200