

All dimensions are to be checked on site, any discrepancies are to be reported to the Architect before work commences. Do not scale from this drawing.

This drawing is to be read in conjunction with all relevant consultants and specialists drawings / documents, any discrepancies are to be reported to the Architect before the affected work commences.


All structural components shown are indicative only. Details / calculations of structural members are to be provided by the Structural Engineer.

This drawing is copyright.

A	First Issue	20/10/2022
B	Amendments following receipt of pre-application comments 16/11/2022	12/12/2022
C	Amendments following receipt of client's comments	14/12/2022
D	Amendments following receipt of pre-application comments received on 17/01/2023	28/02/2023
E	Amendments following LPA comments received on 09/02/2024	20/02/2024
F	Reinstate the proposed building line and associated amendments following LPA comments received on 12/03/2024	28/03/2024



Proposed Wilbraham Road and Hart Road Street-scene 1:200

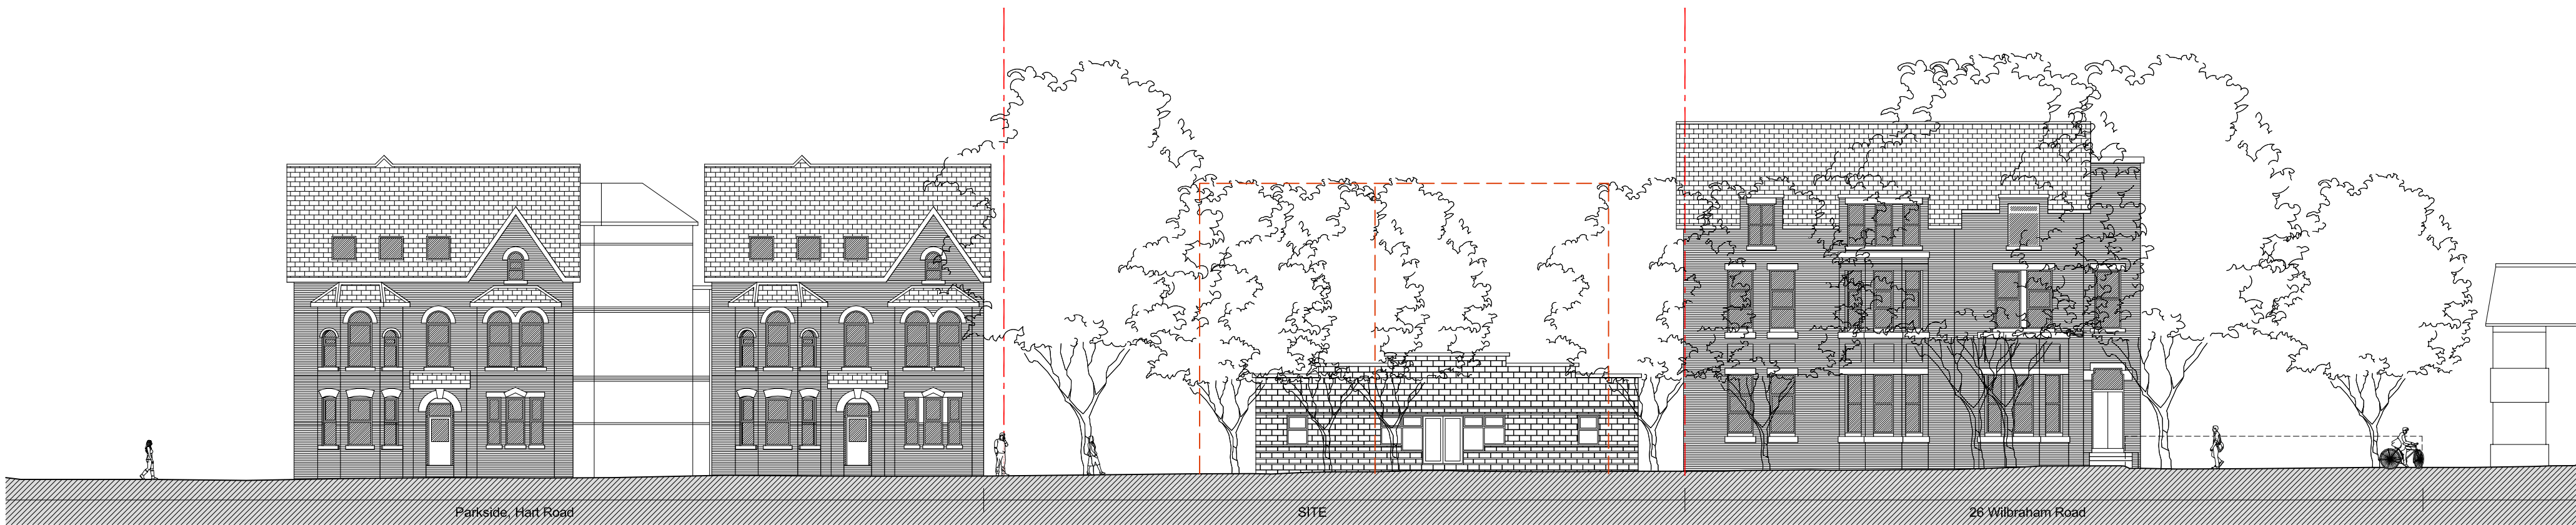

Existing Wilbraham Road and Hart Road Street-scene 1:200

Scale Bar 1:200

0 10 20m

T+A Tang & Associates Ltd
Chartered Architects

Tel : 0161 877 9567 10/F, 1 City Approach, Albert Street,
e-mail: barrytang@tangassociates.co.uk Eccles,
Manchester, M30 0BS, UK

Client:

Creative Property People Limited

Project:
26A Wilbraham Road, Fallowfield, Manchester
M14 6JU

Drawing Title:
Existing and Proposed Wilbraham Road
Street-scene

Scale: 1:200@ A1 Date: October 2022

Drawing No: 9792/122 Revision: F