

PURPOSE OF ISSUE	BUILDING CONTROL

Do not scale from this drawing. All information should be checked by the contractor on site before commencing work. Any discreprencies should be reported to the architect immediately. All rights are reserved and are not transferable. Unauthorised reproductions of this drawing are not permitted.

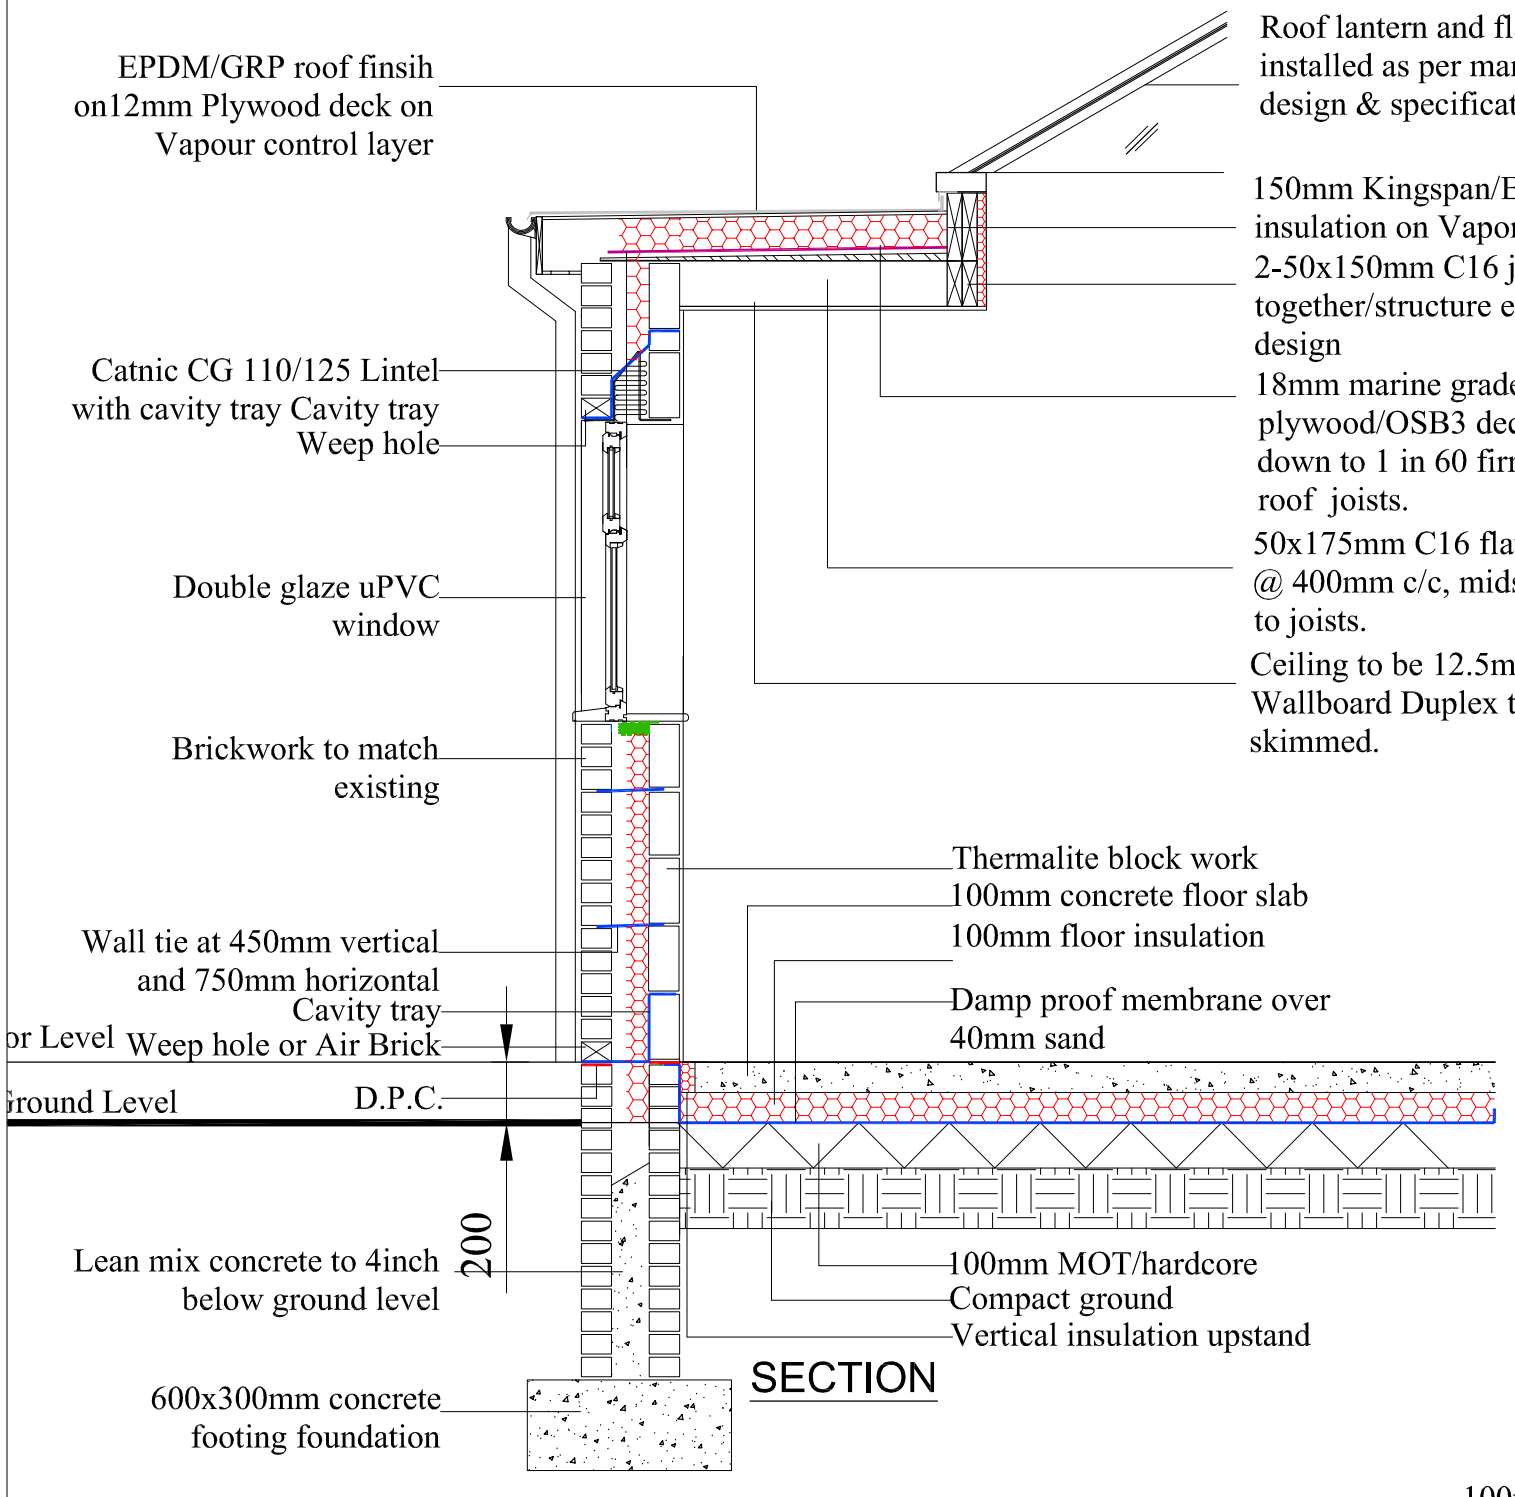

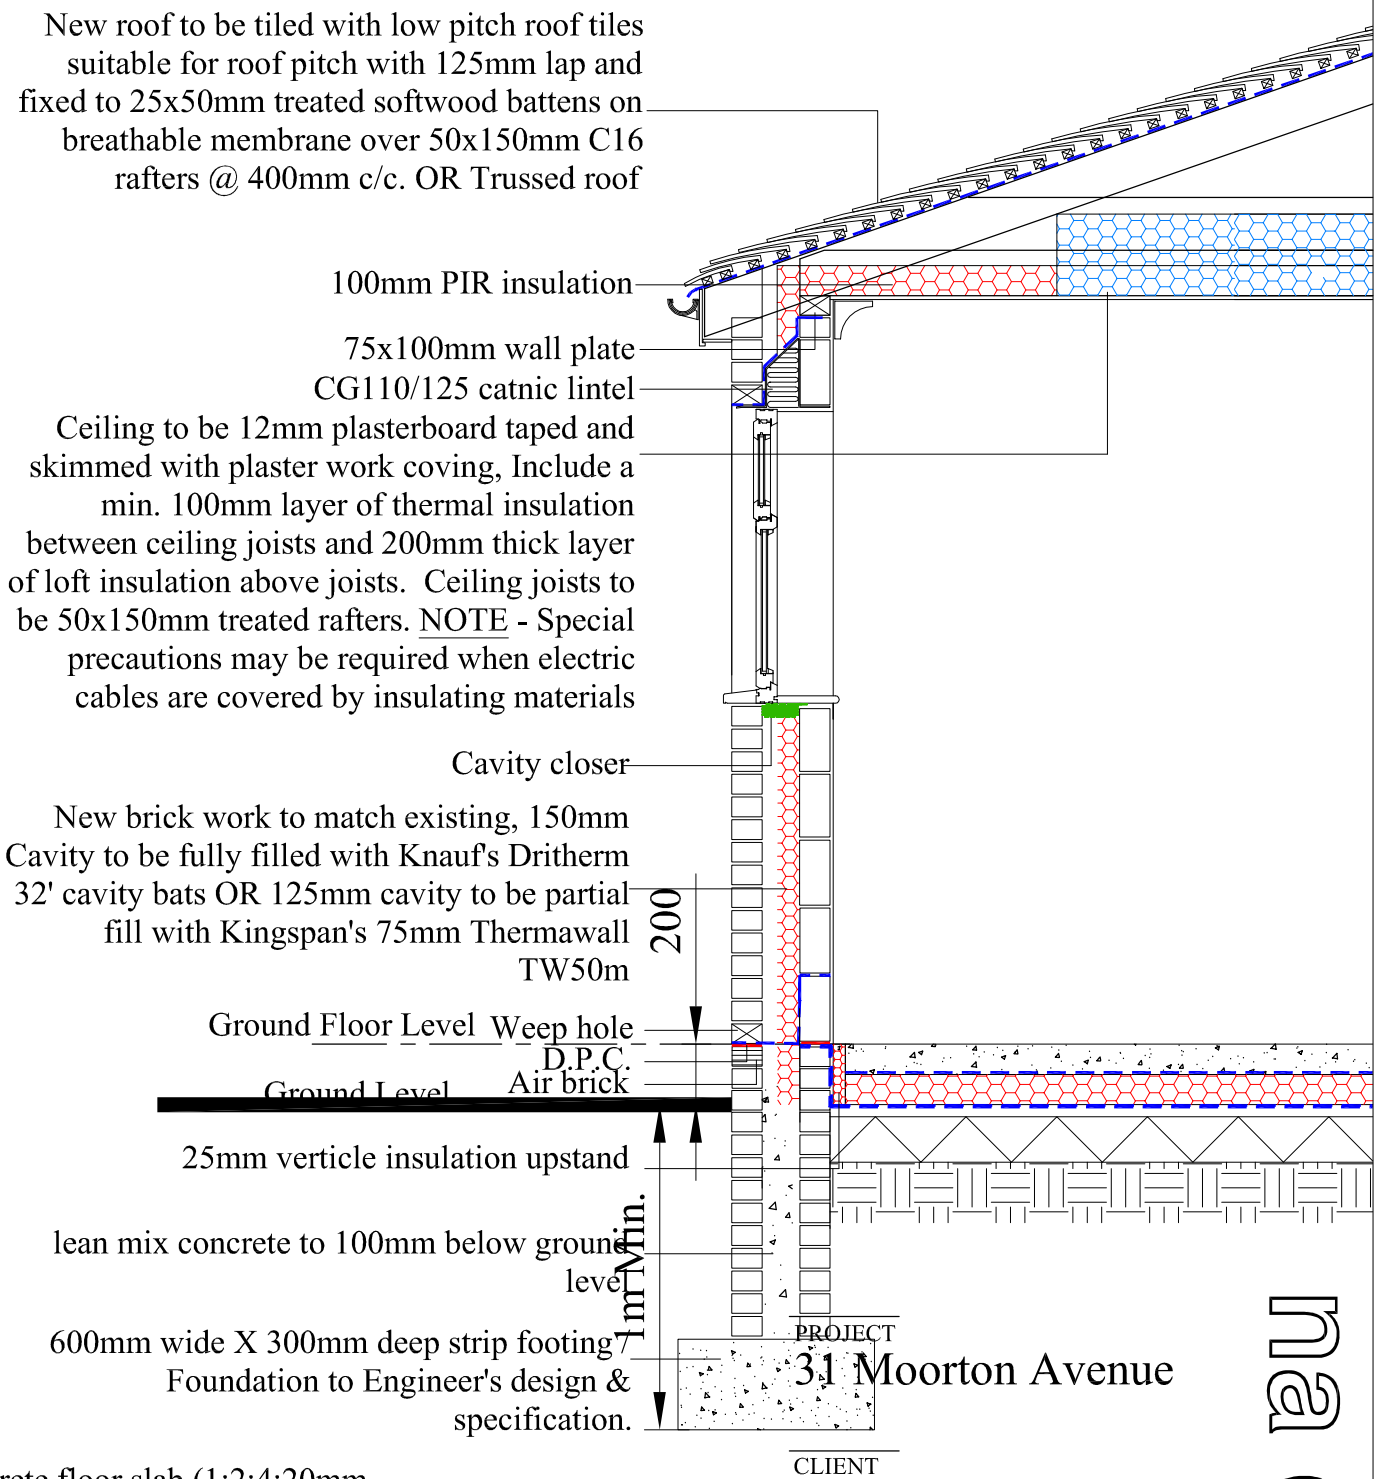

100mm thick concrete floor slab (1:2:4:20mm aggregate) Separating membrane on 100mm 'Kinspan K103/Celotex GA4000/Ecotherm Eco-Versal' floorboard insulation laid on Visqueen's 1200 gauge DPM - to be fully lapped with DPC and any joints in DPM to be lapped min. 300mm, 40mm Sand blinding with 150mm well consolidated clean crushed stone hardcore. For existing wooden floor ventilation lay 100mm dia PVC pipe through floor slab.

PROJECT
31 Moorton Avenue

CLIENT

SECTION
DRAWING TITLE
Section

JOB No	DRAWING No
-	NA-B03

SCALE	DATE	REVISION
1:25@A3	Nov. 2023	-

t: 0782 895 3405
e: niamat@hotmail.co.uk

na design