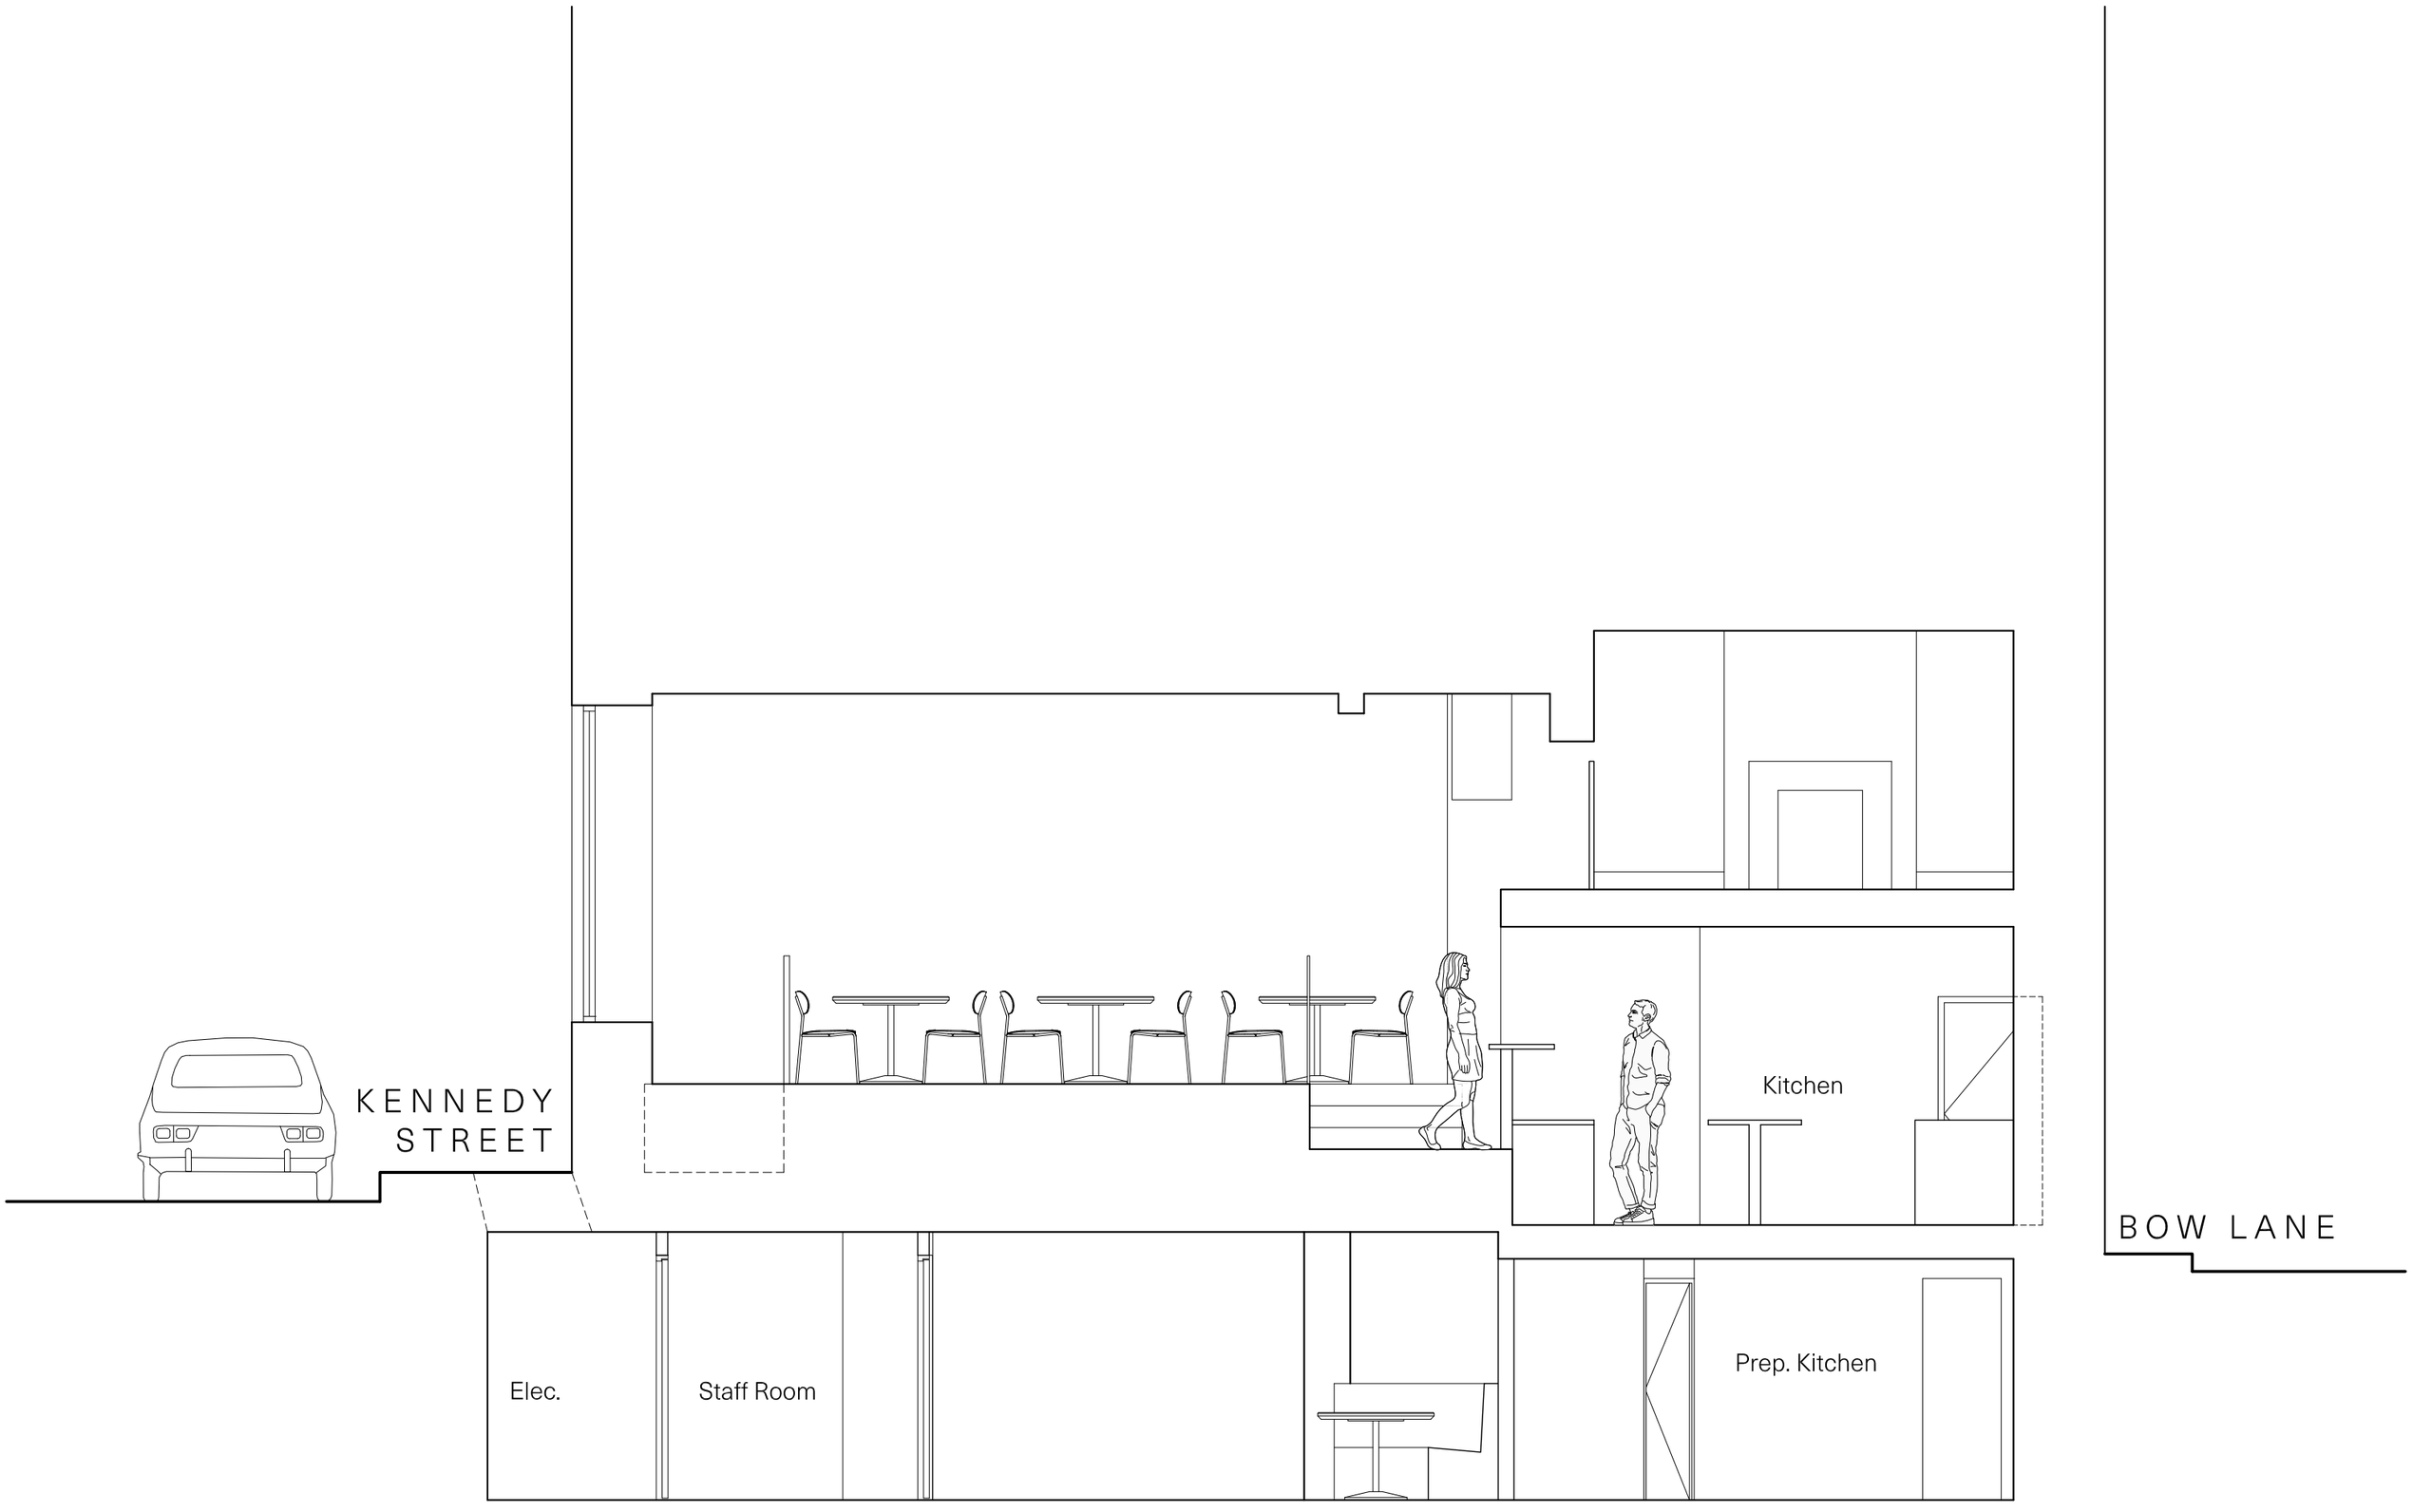


SECTION EE

Up North Architects	North	Drawing Title:	Drawing Number:	Revision:		Scale:	Job No.:	Date:	RIBA Stage:	Drawing Purpose:
		Proposed Section EE	114	A	A 01/05/24 -New entrance ramp and mezzanine stair shown	1:50 @ A3	M866	Apr 2024	03 - Spatial Coordination	For Information