

© 2023 RPS Group

Notes


1. This drawing has been prepared in accordance with the scope of RPS's appointment with its client and is subject to the terms and conditions of that appointment. RPS accepts no liability for any use of this document other than by its client and only for the purposes for which it was prepared and provided.
2. If received electronically it is the recipients responsibility to print to correct scale. Only written dimensions should be used.
3. This drawing should be read in conjunction with all other relevant drawings and specifications.

Key Plan

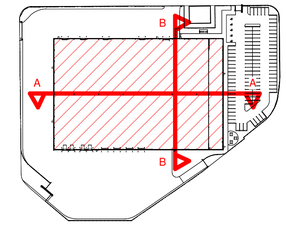

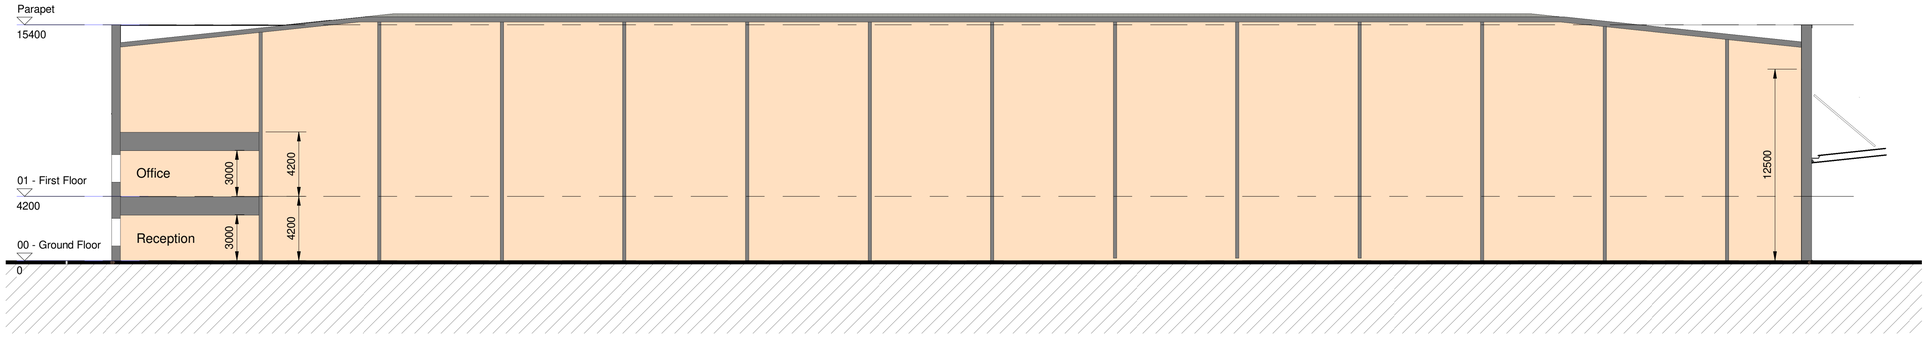

Indicative Section A-A
1 : 200

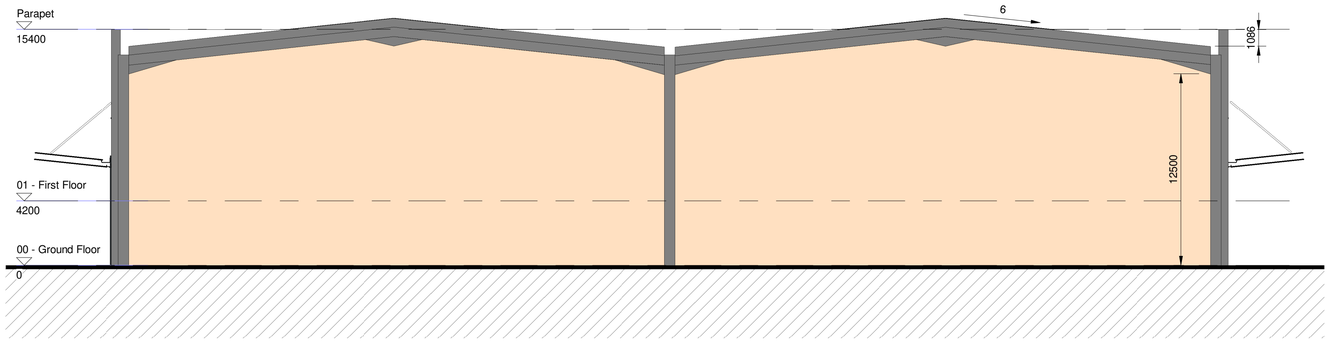

Indicative Section B-B
1 : 200

Rev	Description	By	Apr	Date
P03	Parapet height amended to co-ordinate with finalised construction details	SC	ET	08/08/24
P02	Updated Key Plan	CB	AM	13/11/23
P01	First Issue	LL	MJH	10/03/23

MAKING COMPLEX EASY
A TETRA TECH COMPANY

Sherwood House, Sherwood Avenue,
Newark, Nottinghamshire, NG24 1QQ
T:01636 605 700 E:rpsnewark@rpsgroup.com

Client
COLUMBIA THREADNEEDLE INVESTMENTS

Project
Hangar 4, Machester Airport

Title
Proposed Sections

RPS Project Number	Scale @A1	Date Created
NK020993	1 : 200	14/02/23

Task Team Manager	Information Author	Task Information Manager
KRP	LL	MJH

Status
S2 (Suitable for Information)

Document Number
020993-RPS-SI-XX-DR-A-0112
Project Code - Originator - VolSys - Level/Loc - Type - Role - Drawing Number

Revision
P03

rpsgroup.com

1m SCALE 1:200