
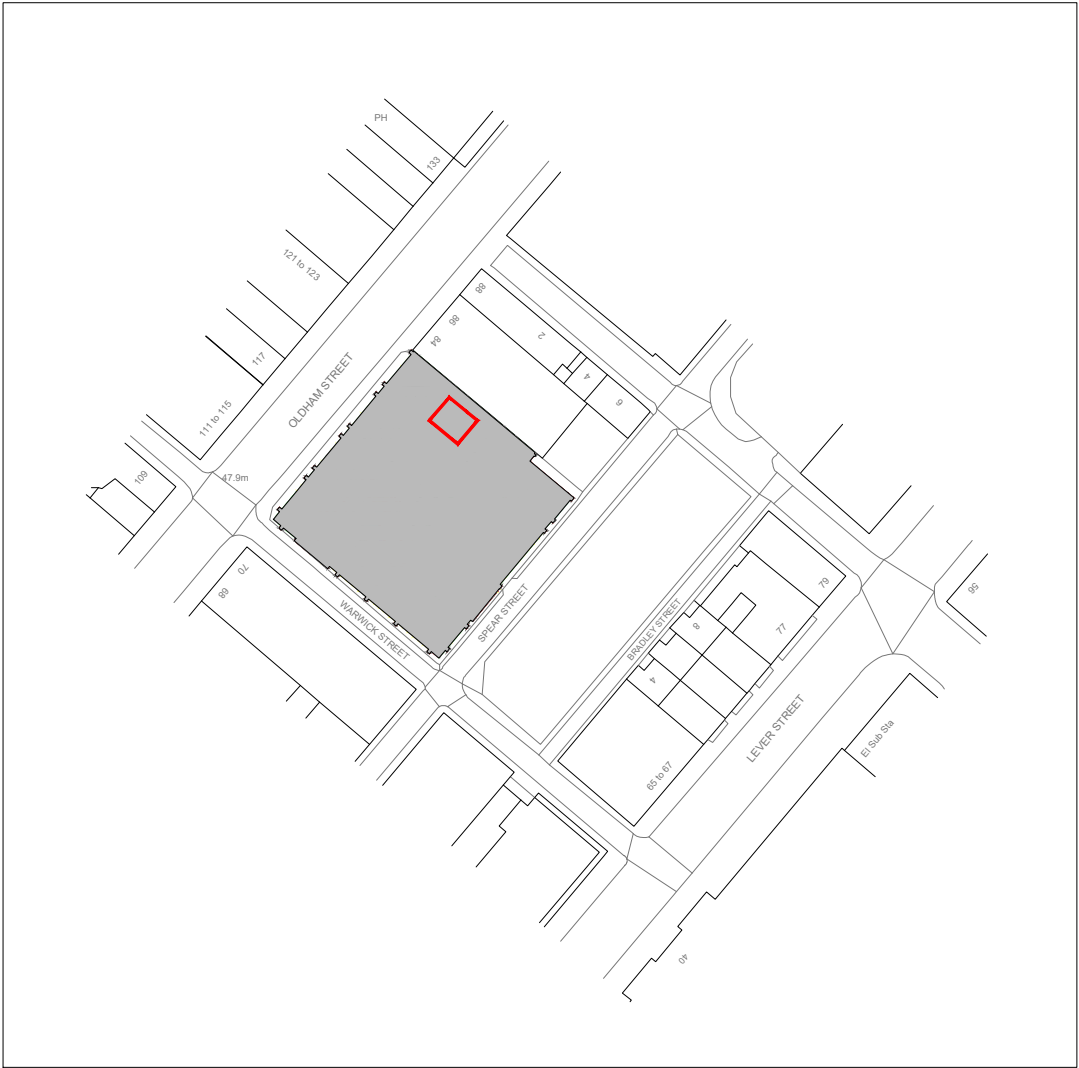


Extent of Proposed Works
0.0077 Acres / 0.0031 Hectares

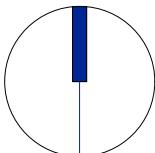

Site Location Plan
Scale 1:1250 @ A4

REV.	DESCRIPTION	DATE	INITIALS	NORTH 	CLIENT						
					PROJECT		CHQ Architects Ltd. The Maltings, 44 Whitehorse Street, Baldock, Hertfordshire SG7 6QQ				
					Oldham Street Manchester M4 1LE		Telephone: (01462) 895110 Email: design@chq-architects.co.uk www.chq-architects.co.uk				
					CHQ REFERENCE		SCALE				
					CHQ-22-16319		1:1250 @A4				
					DRAWING		DRAWN		JW		
					Site Location Plan						
All drawings are subject to full site survey. All dimensions are to be checked on site.					SCALE		ISSUE		PROJECT CODE		
					1250 scale 		PLANNING		AS-OLDH_XXXX		
									ORIGINATOR		
									DIVISION		
									LEVEL		
							Z07		00		
							DRG. NO.		PL-A-1008		
							REV		-		