



NOTES:
This drawing is not a working drawing, and is only for the purpose of the following:
A. Planning Submission
B. Building Regulations Submission
The user/contractor is responsible for obtaining the best design of any discrepancy in, or between, this drawing and any other relevant documents.
All existing walls, foundations and drains or other structural items are to be confirmed and repaired and adequate for increased loading where relevant and to meet requirements.
Any existing walls to be removed are to be confirmed and to be confirmed prior to removal.
Boundaries, angles, and dimensions are to be checked for the main construction and to match accordingly.
Window dimensions only to be used from this drawing. If it should consult the lead designer for details.

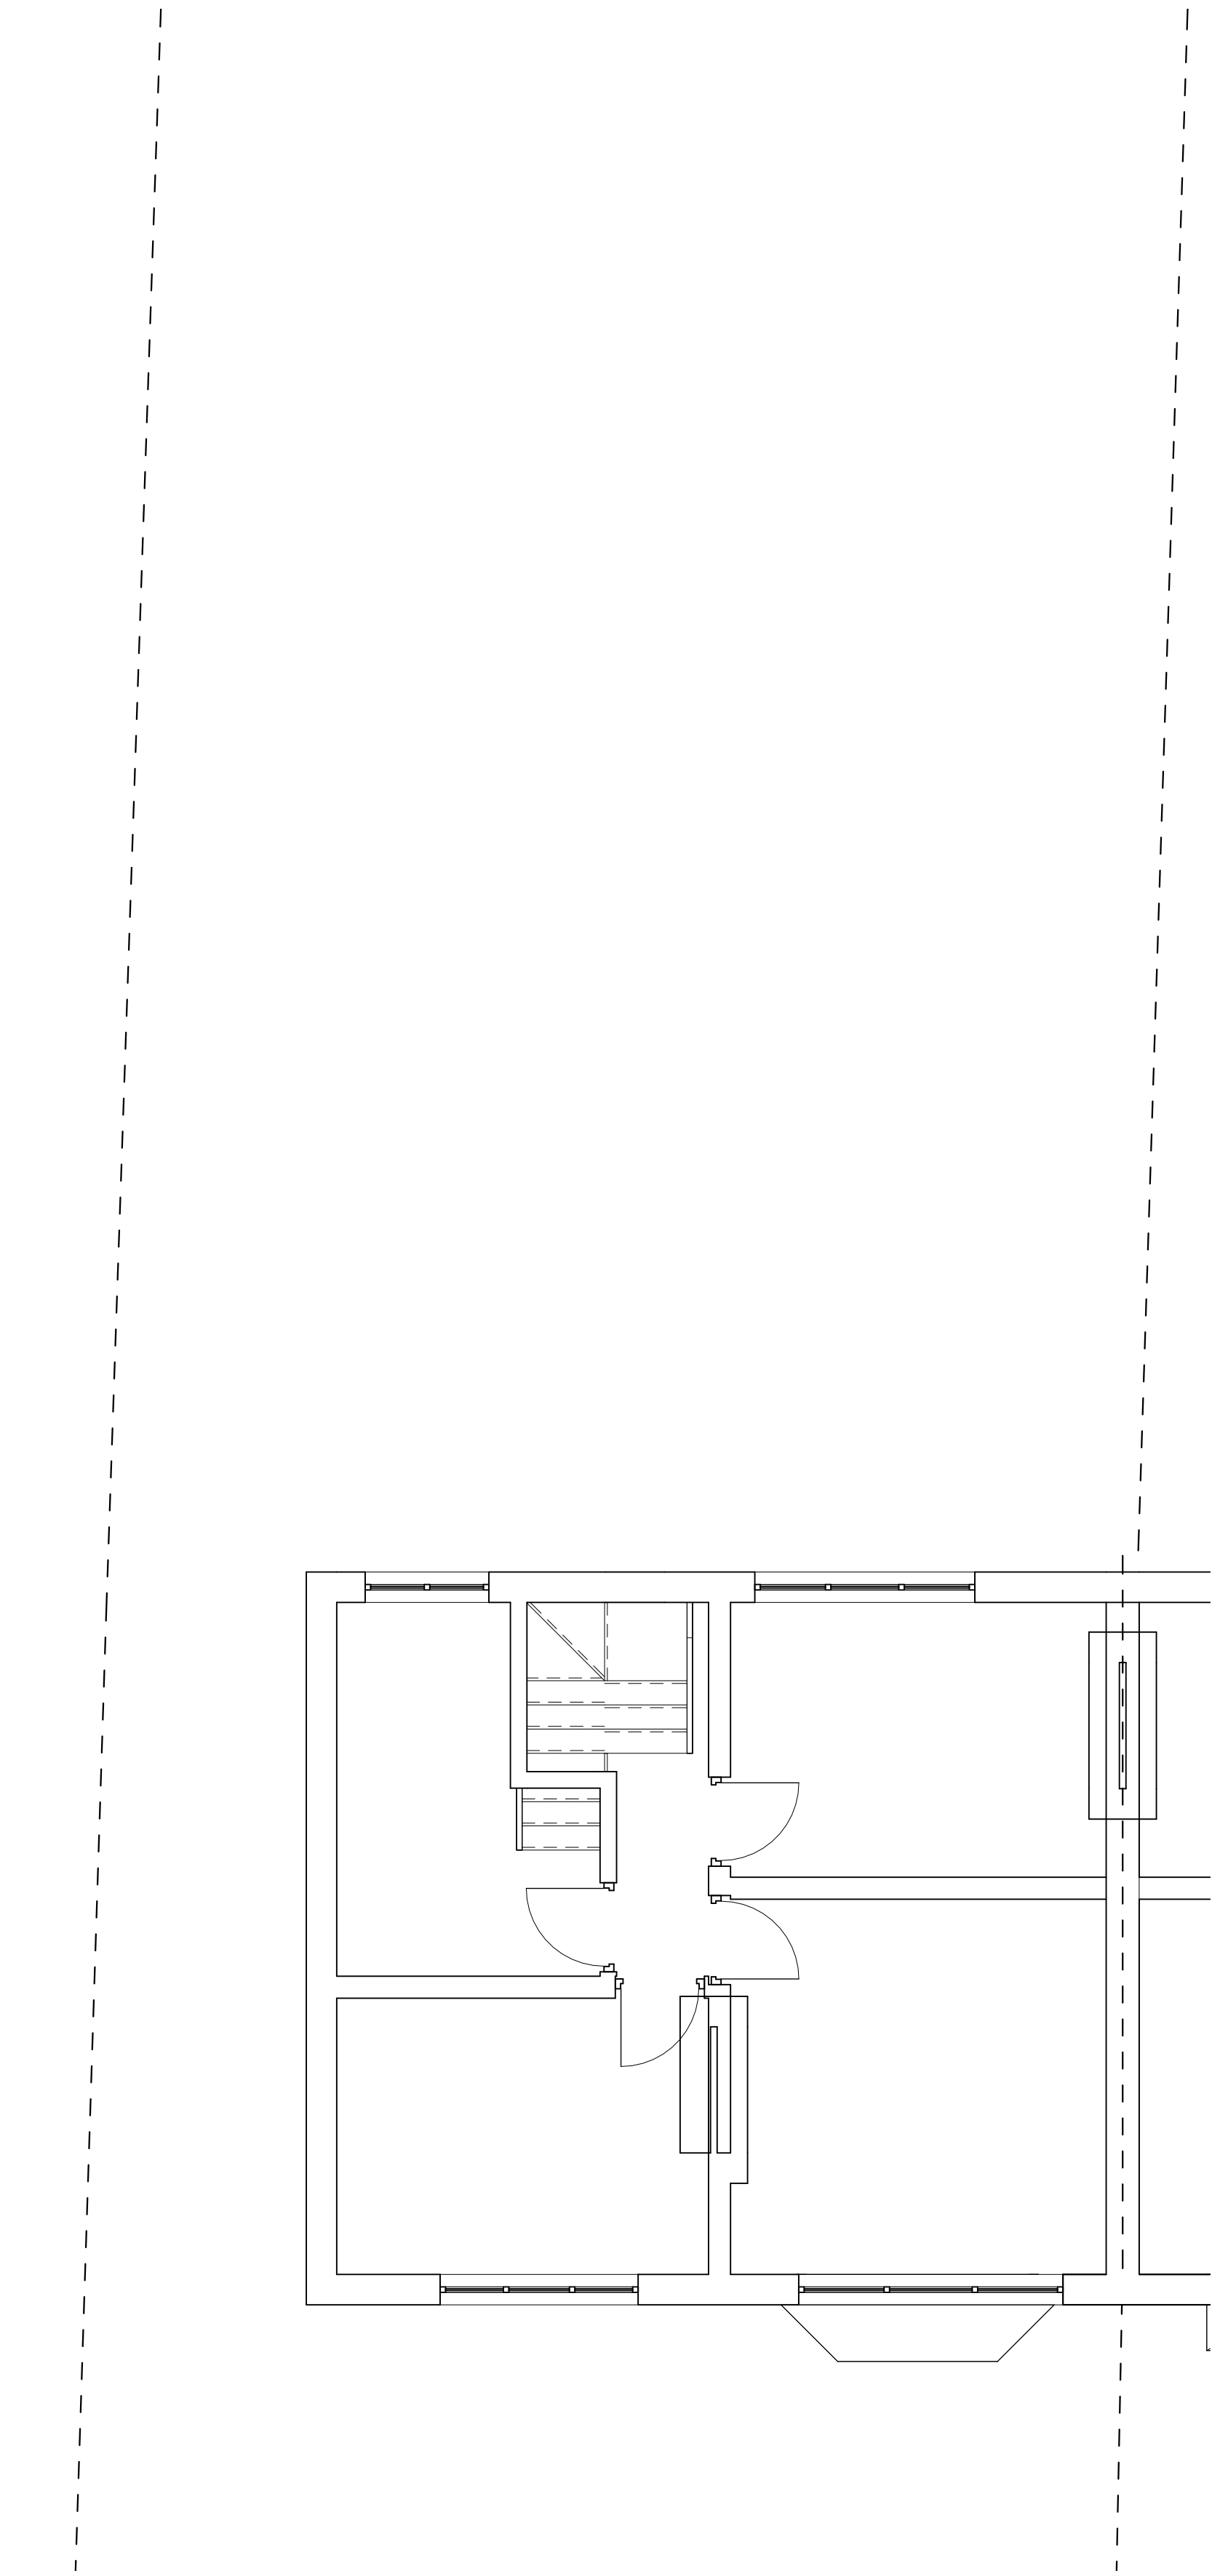

1 Level 1 Existing
1 : 50

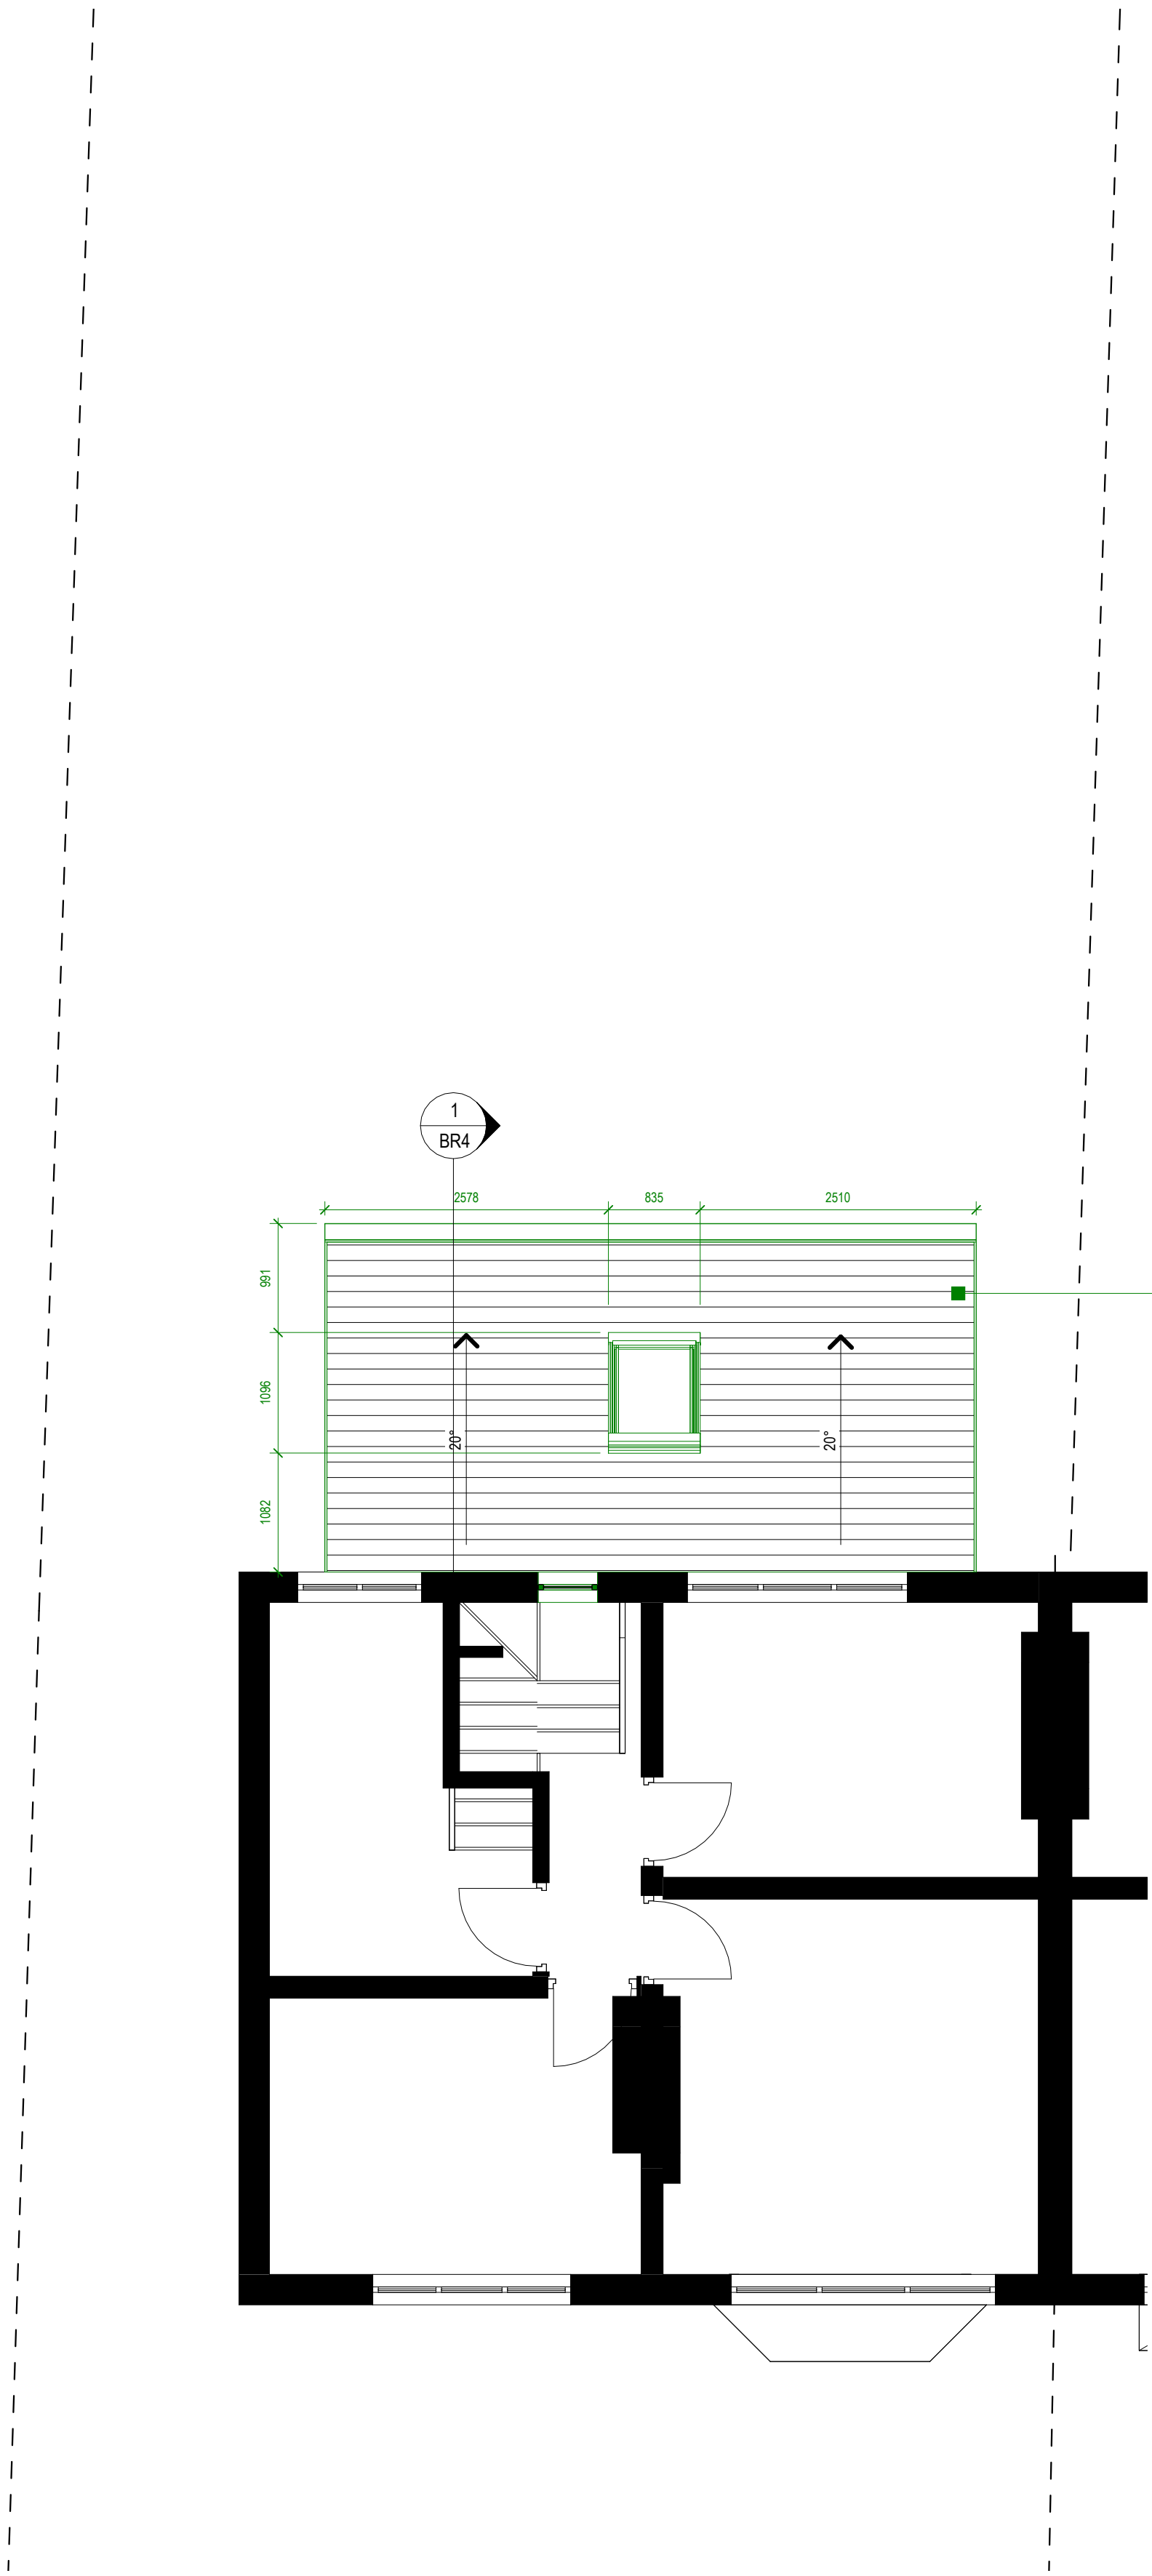


Single storey rear extension 3m(D) x 3.4m (H) x 5.8m (W).
Brickwork, doors, windows, frames, glazing, roof and guttering to match existing.
1no Velux rooflights.

2 Level 1 Proposed
1 : 50



VISUAL SCALE 1:50 @ A1

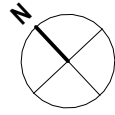

M83			
Client: Mr David Wilkins			
Project Title: 78 Dale Road, Manchester, M23 8DE			
Drawing Title: Existing and Proposed First Floor A1			
Drawing No: 01	Drawn By:	Drawn:	
	Checked By: Rachel Miley	Checked:	
Date:	Drawn:	Drawn:	
	Checked:	Checked:	
This drawing and the proposed design are not to be used for construction without the written consent of the architect. It is the responsibility of the client to ensure that the design is suitable for the intended use and that all relevant regulations are followed.			