THIS DRAWING (OR ANY PART THEREOF) MAY NOT BE COPIED, TRANSMITTED OR DISCLOSED TO ANY THIRD PARTY OR UNAUTHORISED PERSON WITHOUT THE PRIOR WRITTEN PERMISSION OF GILLING DOD ARCHITECTS.

THIS DRAWING IS TO BE READ IN CONJUNCTION WITH ALL OTHER RELEVANT DRAWINGS PREPARED BY CONSULTANTS AND SUB-CONTRACTORS.

REPORT ANY DISCREPANCIES TO THE ARCHITECT OR REPRESENTATIVES THEREOF.

© ALL RIGHTS RESERVED. NO PART OF THIS DRAWING MAY BE REPRODUCED OR TRANSMITTED IN ANY FORM OR BY ANY MEANS WITHOUT THE WRITTEN PERMISSIONS OF THE COPYRIGHT HOLDER

ONCE PRINTED AND DISTRIBUTED THIS DOCUMENT IS ASSUMED UNCONTROLLED

DO NOT SCALE FROM THIS DRAWING. WORK ONLY TO PRINTED DIMENSIONS.


North

Boundary Lines Key

Site Swap line

Department Legend

- Adult Acute
- Arrival zone/Entrance & Visiting
- Circulation
- Clinical area & Support rooms
- Communication
- FM
- Gardens
- Office Facilities
- Older Adult
- PICU
- Roof
- S136 & Seclusion Suites
- Shared therapies
- Staff facilities
- Treatment Suite

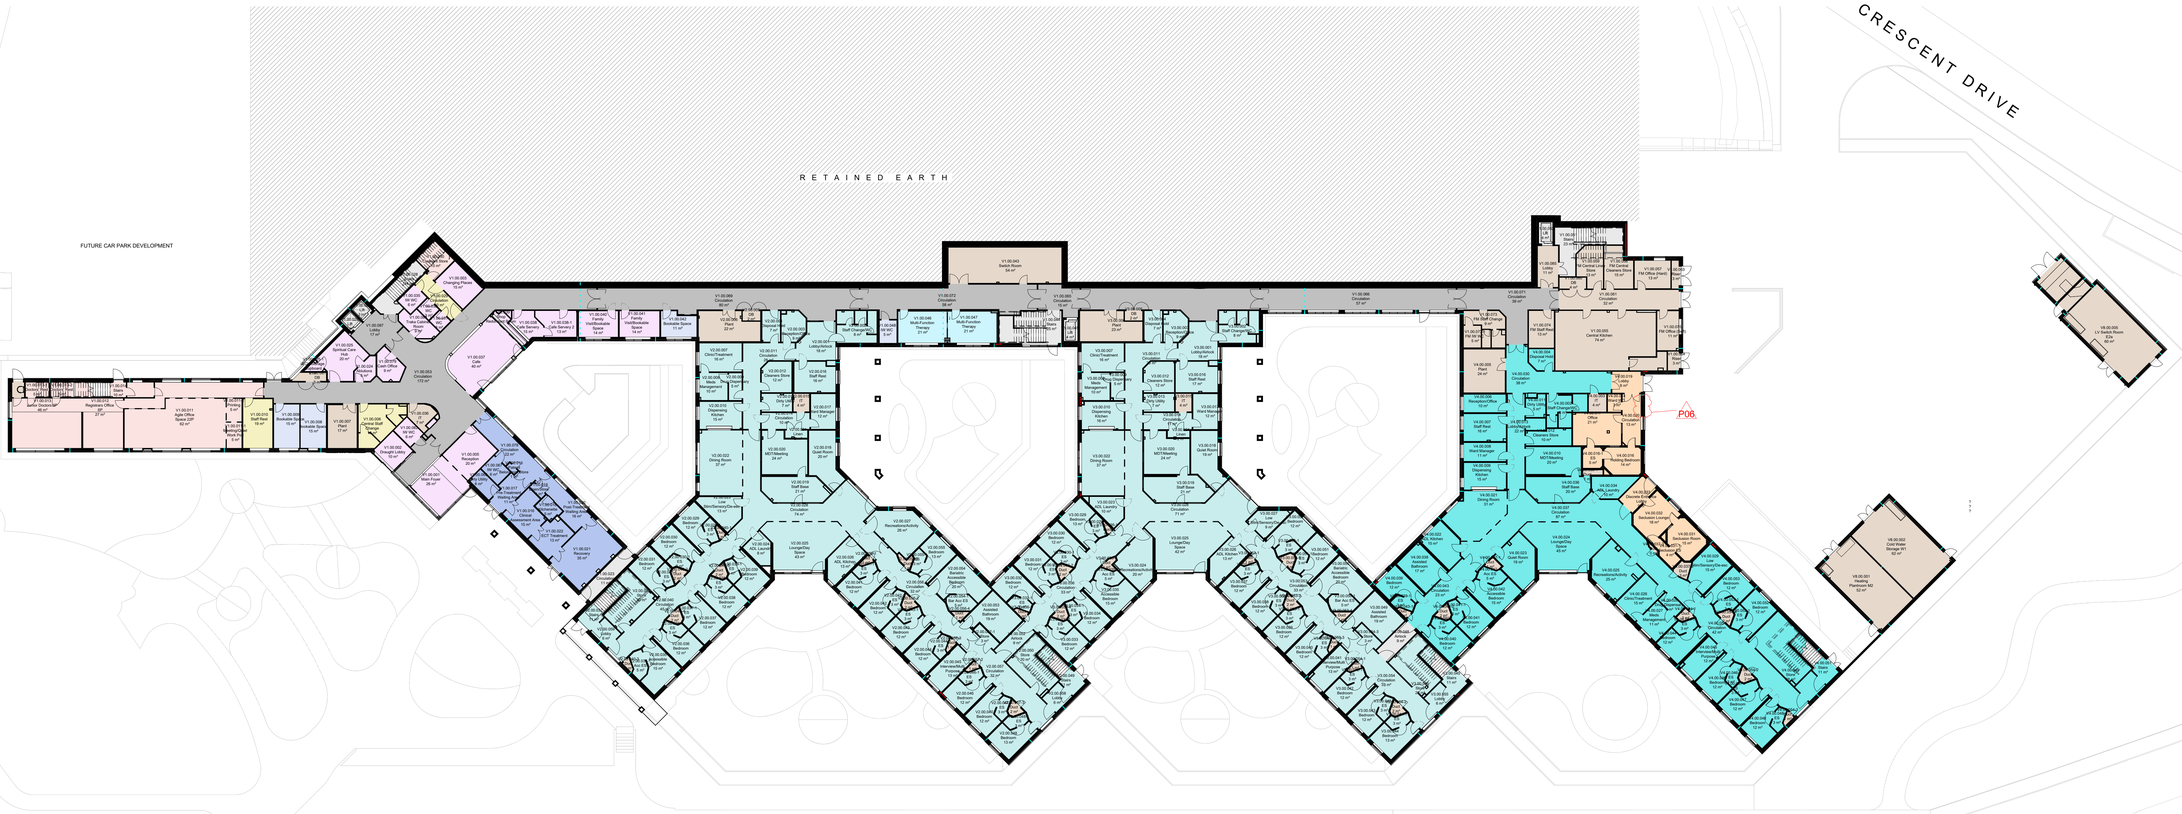

1 Lower Ground Floor
1 : 250

SCALE 1: 250
2 0 2 4 6 8 10
m

Rev	By	Description	Date
P06	KH	Issued for NMA; Minor interal layout changes. Material F6 changed due to supply issues. Window removed on SW elevation ground floor facing FM yard. Louvres increased in height to hide walkway handrails.	20/06/24
P05	OG	Planning Issue	21/11/22
P04	JS	Revised Entrance	14/06/22
P03	DP	Revised FM yard layout	11/04/22
P02	DP	Issued for Stage 4	10/12/21
P01	KH	Issued for Planning	29/09/20



gilling dod architects
The Cruck Barn, Duxbury Park, Chorley, Lancashire. PR7 4AT
t: 01257 260070 f: 01257 260071

Client Name:
NHS Greater Manchester Mental Health NHS Foundation Trust

PSCP:
IHP Integrated Health Projects by VINCI Building Sir Robert McAlpine

Site Name:
Land at Trust HQ building, North Manchester General Hospital

Project Name:
North View

Drawing Title:
Planning - Proposed Lower Ground Floor GA

Project No:	Sheet Size:	Scale:	Purpose of Issue:
8360-A00	A0	As indicated	Planning
Drawn by:	Checked by:	Approved by:	Revision:
KW	RG	AA	P06
Suitability:			Status:
For Information			S2

Drawing Number:
NMGNPH-GDA-ZZ-00-DR-A-9001