

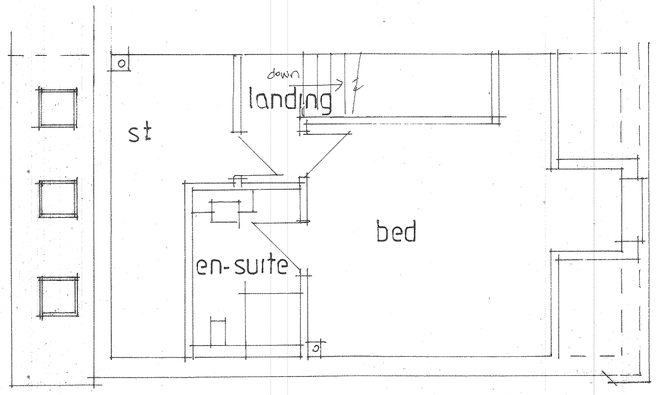


SECOND FLOOR LAYOUT

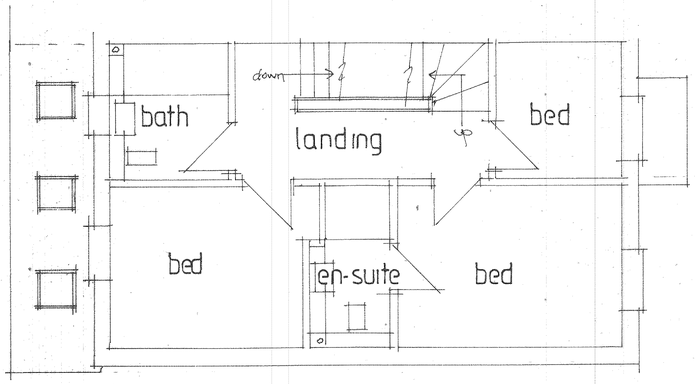

FIRST FLOOR LAYOUT

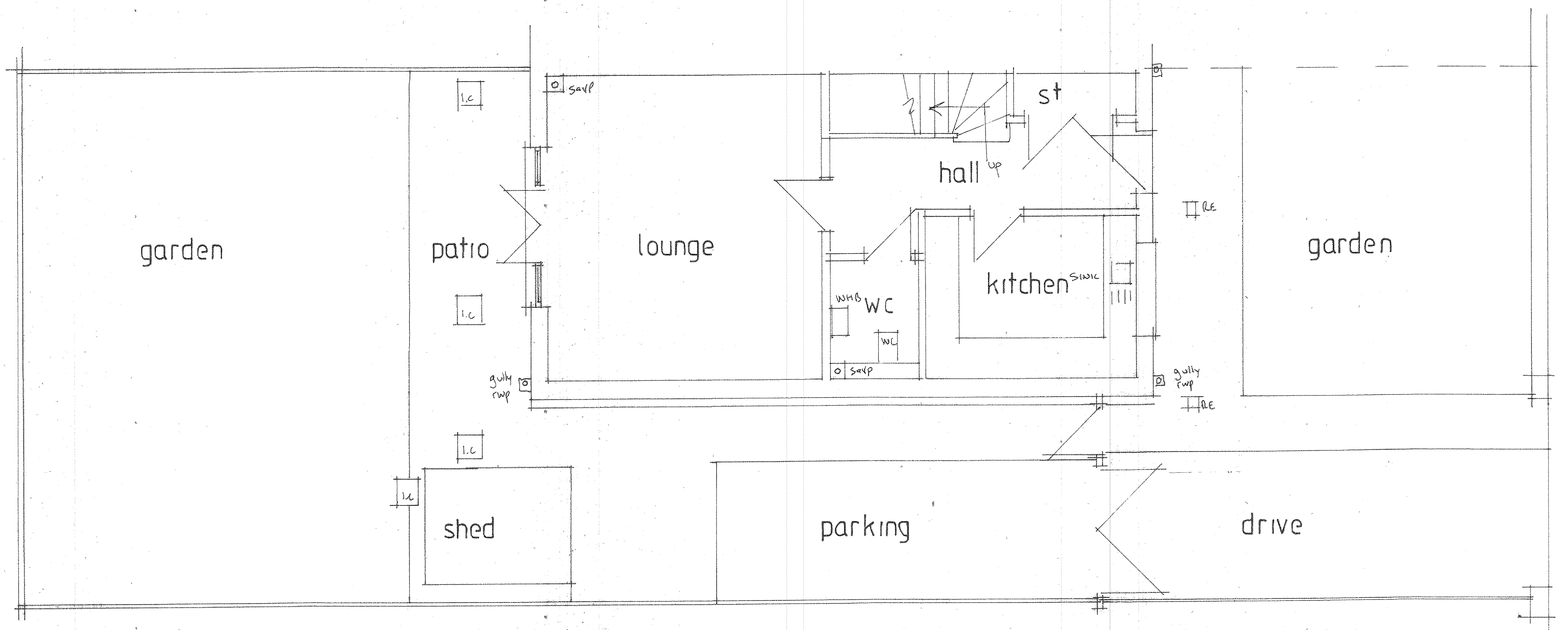

GROUND FLOOR LAYOUT

1:100
0 1m 2m 3m 4m 5m 6m
0 0.5m 1m 1.5m 2m 2.5m 3m
1:50
Scale Bar

PROJECT
PROPOSED CHANGE OF USE FROM.
DWELLING (C3) TO CHILDREN'S CARE HOME (C2).
DRAWING TITLE
EXISTING LAYOUTS.
CLIENT
HOLDEN KNIGHT HEALTHCARE TEMP LTD.
ADDRESS
11, RODNEY STREET, MANCHESTER. M4 6JJ.
SCALE
SCALE 1:50@A1
DATE
APR 2024.
DRAWING No
CL. 04245892/1.