




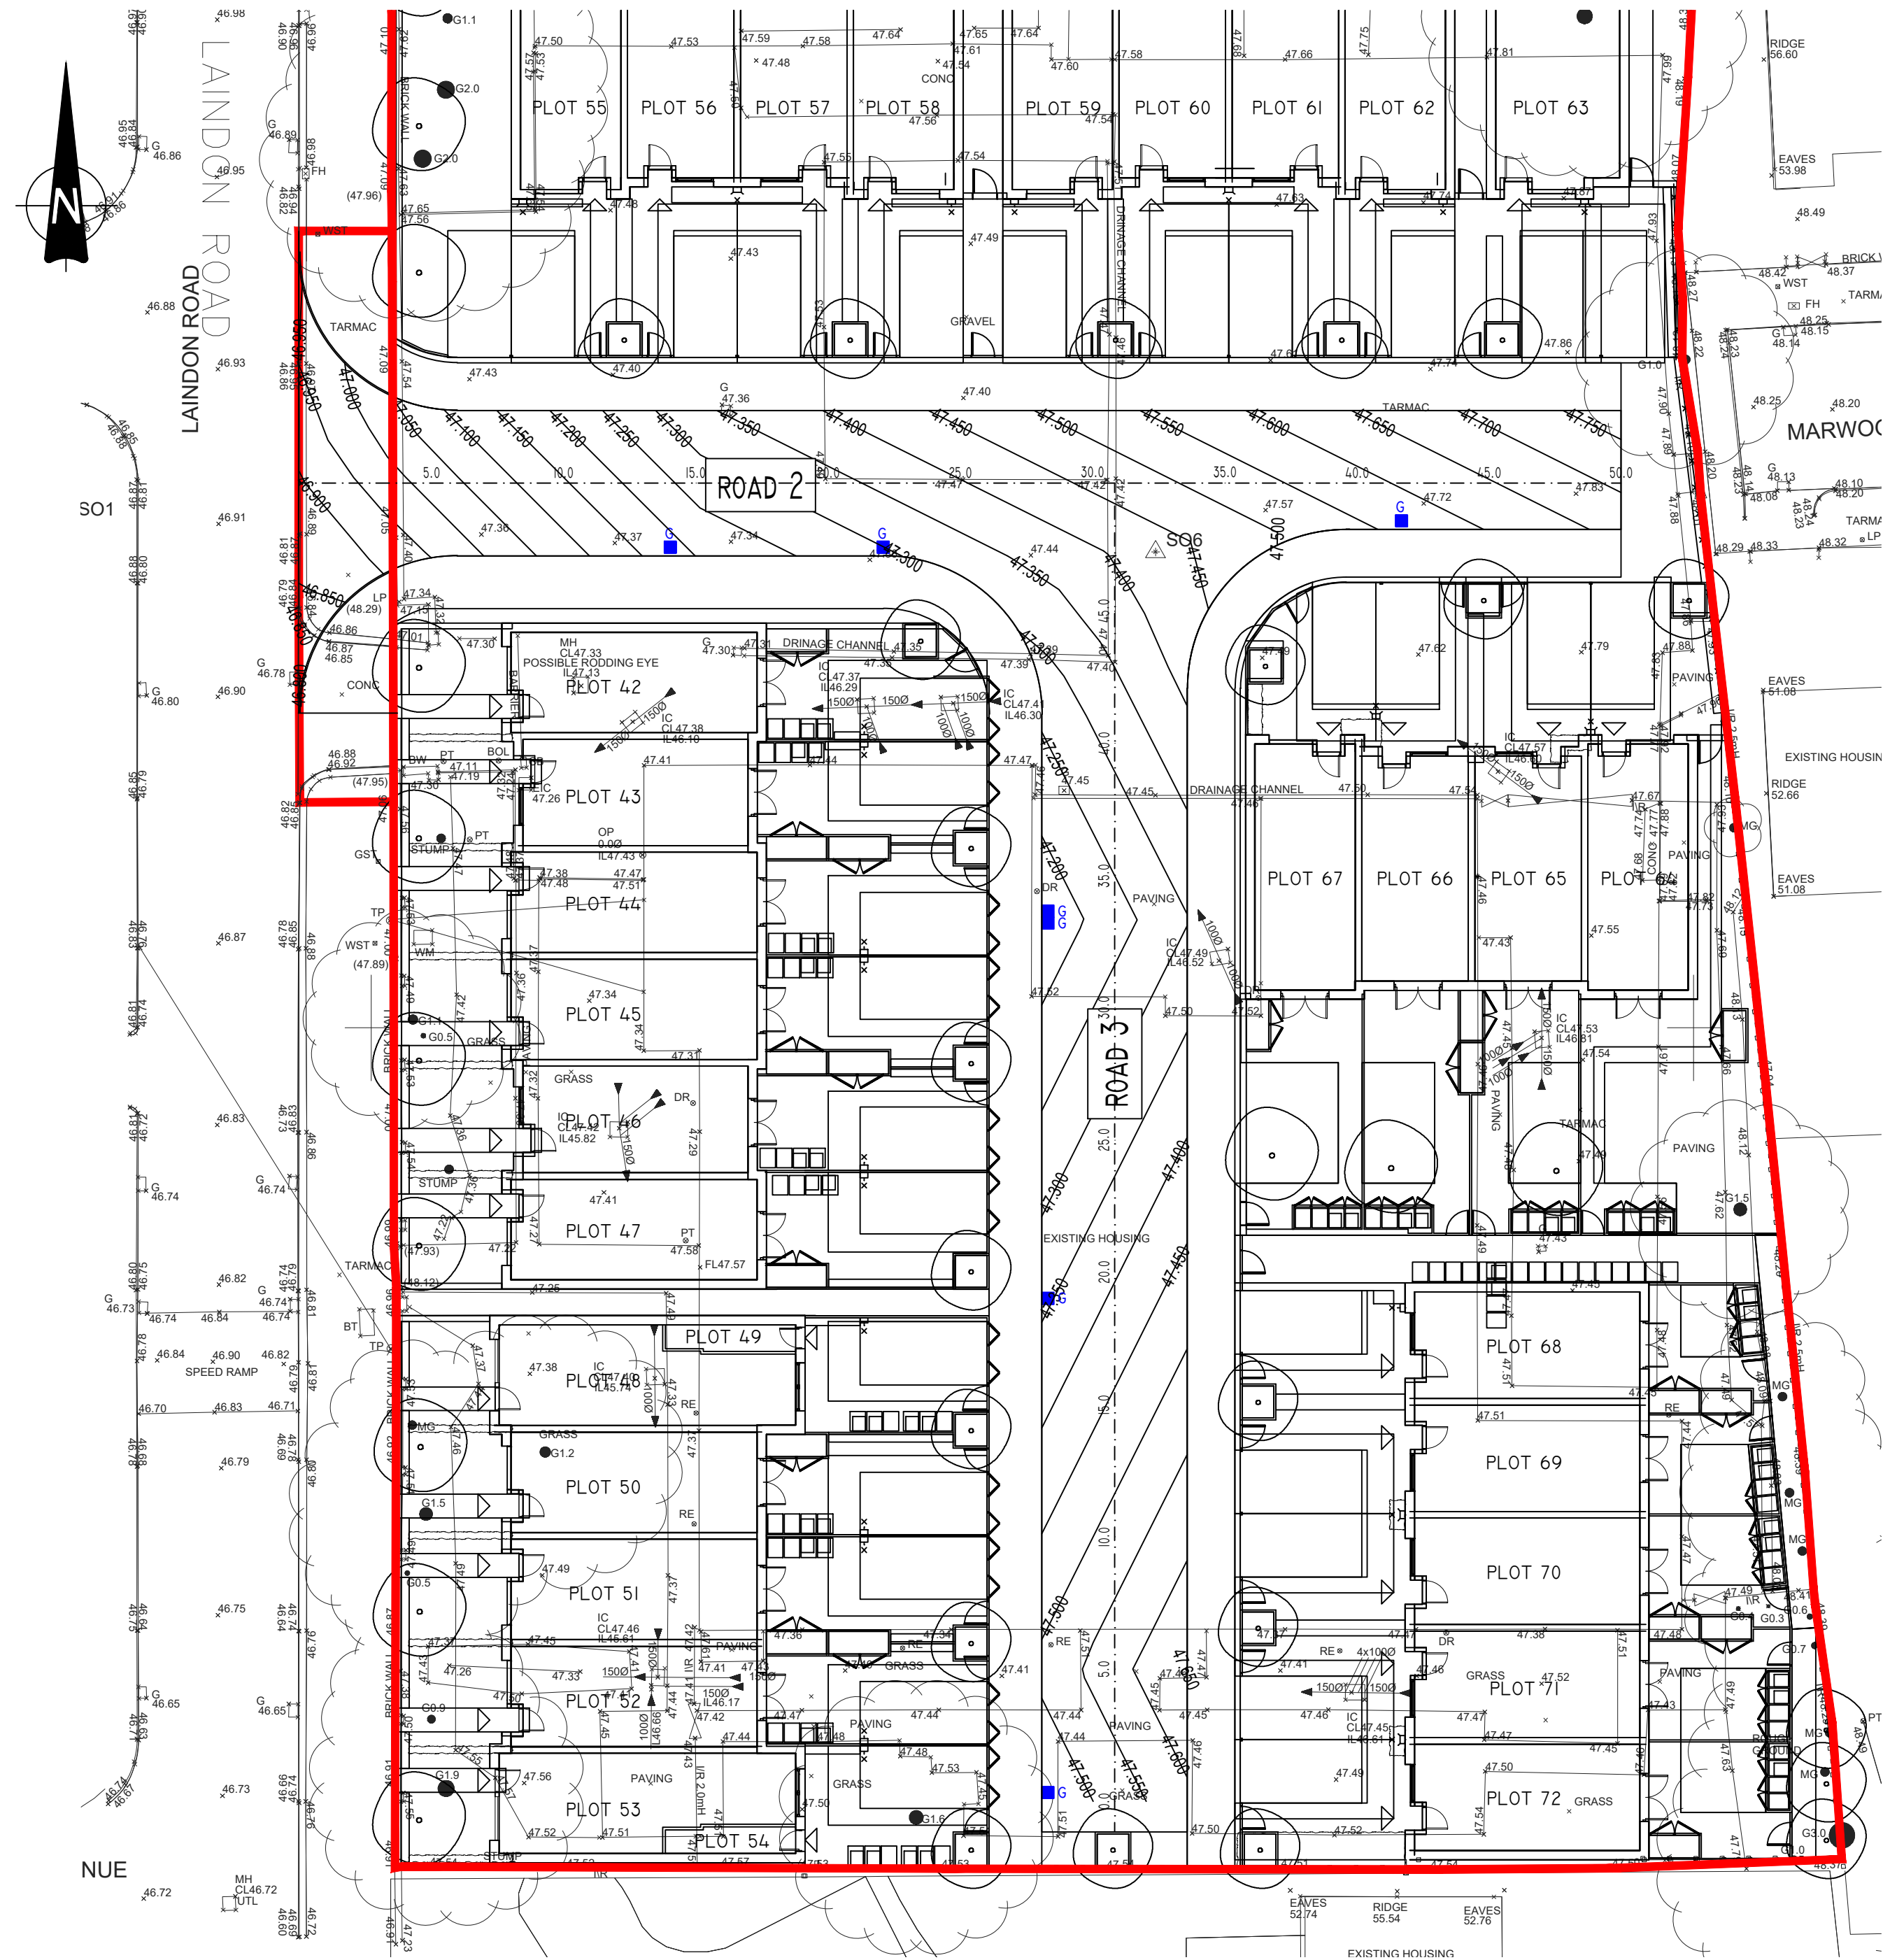

PROPOSED CONTOURS
1:200 @ A1
1:400 @ A3

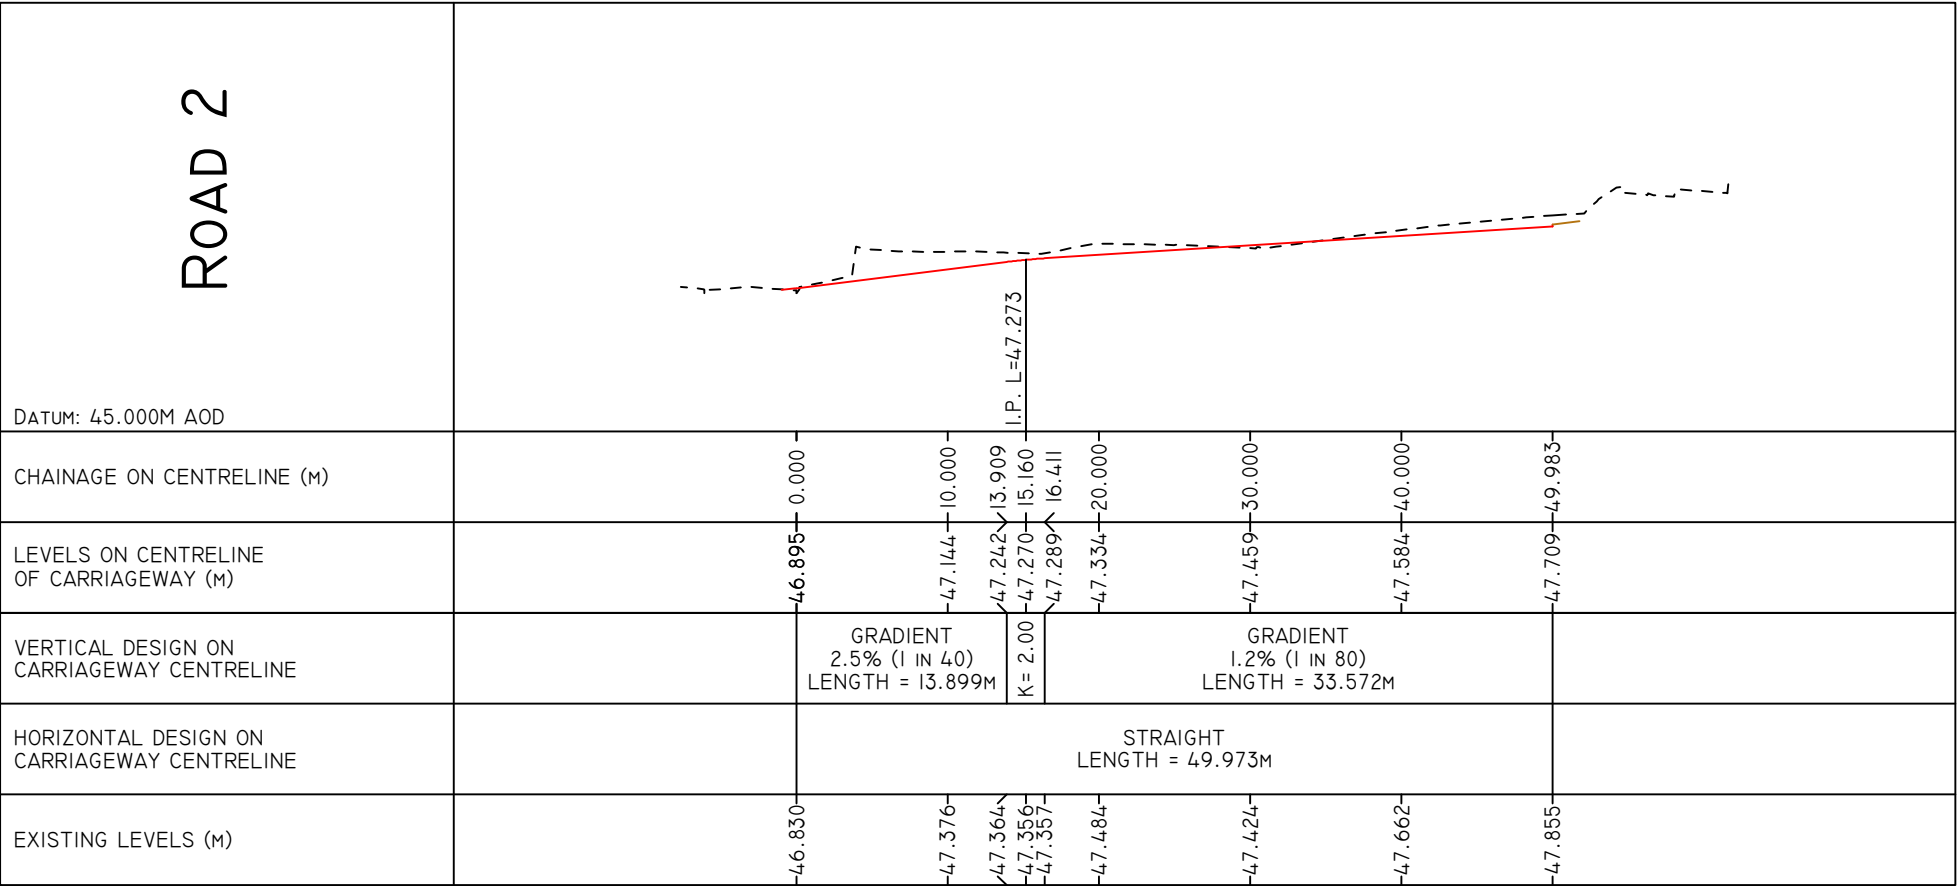

PROPOSED ROAD 2
LONG SECTION
V 1:500, H 1:100 @ A1
V 1:1000, H 1:200 @ A3

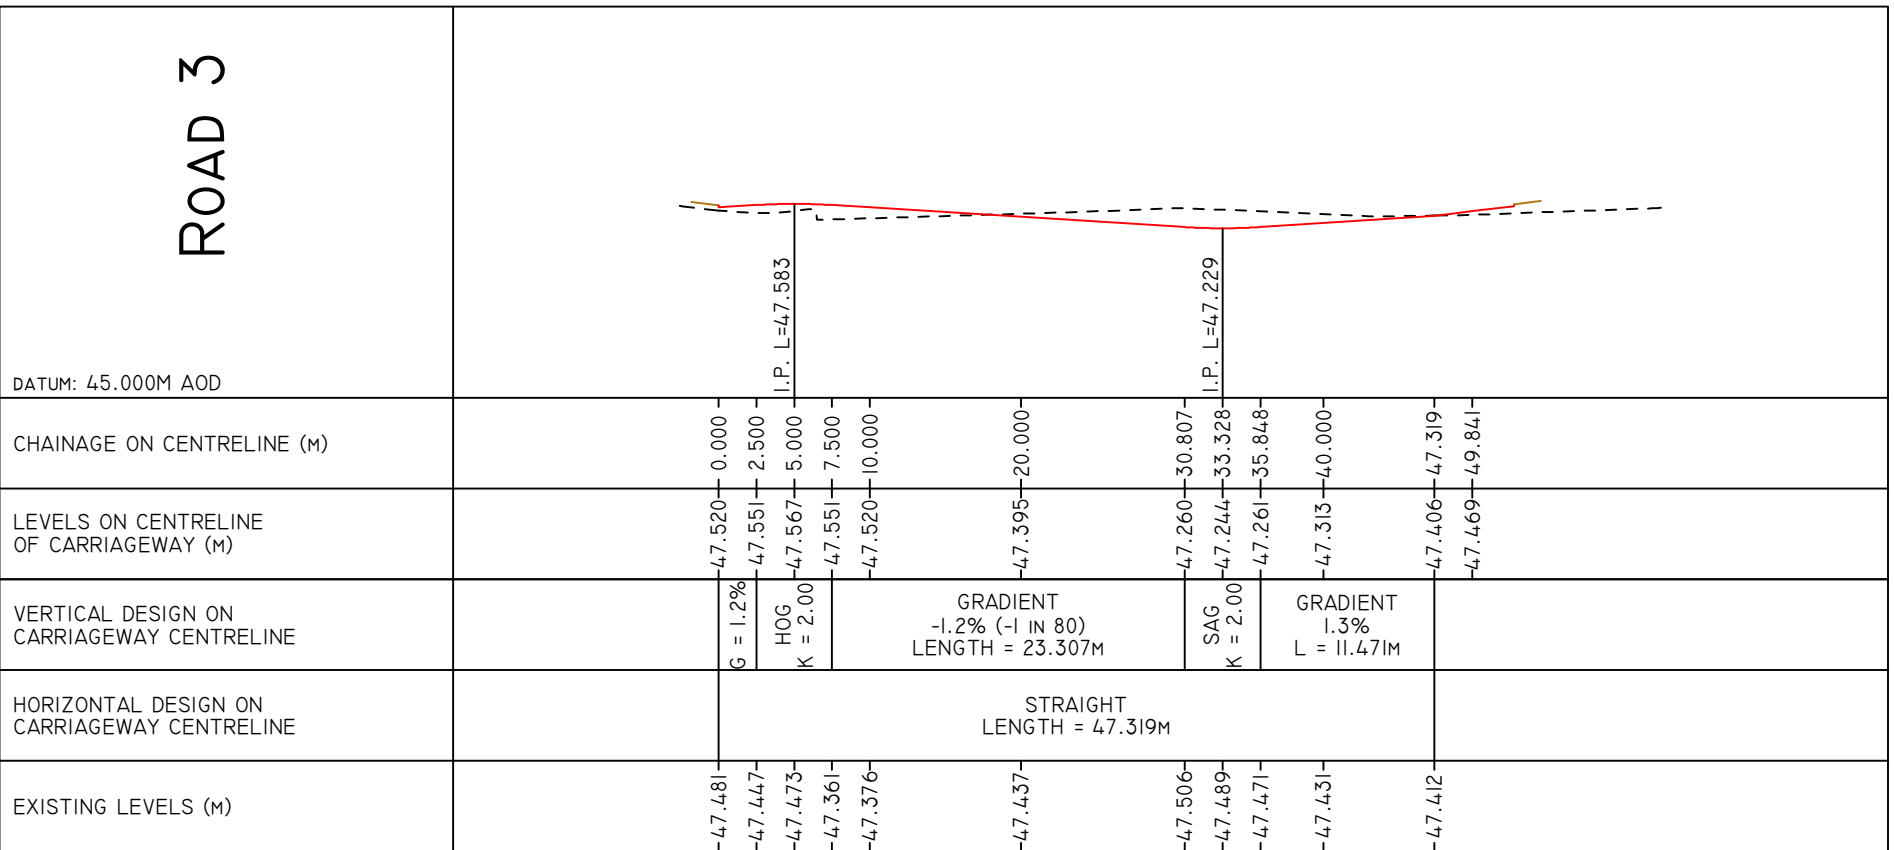

PROPOSED ROAD 3
LONG SECTION
V 1:500, H 1:100 @ A1
V 1:1000, H 1:200 @ A3

- NOTES:
- THIS DRAWING IS COPYRIGHT AND THE PROPERTY OF BELL MUNRO CONSULTING LTD. THE DRAWING MUST NOT BE REPRODUCED IN PART OR IN WHOLE WITHOUT PRIOR WRITTEN AUTHORITY.
 - THIS DRAWING MUST NOT BE SCALED BY EITHER CONTRACTORS OR OTHER CONSULTANTS ANY DIMENSIONAL OR SETTING - OUT DISCREPANCIES ARE TO BE REPORTED TO BELL MUNRO CONSULTING PRIOR TO CONSTRUCTION / FABRICATION COMMENCING.
 - THIS DRAWING MUST BE READ IN CONJUNCTION WITH THE RELEVANT BMC SPECIFICATIONS TOGETHER WITH THE APPROPRIATE ARCHITECTS AND SERVICES CONSULTANTS DRAWINGS AND SPECIFICATIONS.
 - READ IN CONJUNCTION WITH ALL DRAWINGS STARTING J7986/

PRELIMINARY
SUBJECT TO APPROVAL FROM UU
AND LLFA

REVISED IN LINE WITH COMMENTS FROM HIGHWAYS

COMMENTS

DATE

MR

BMC

BELL MUNRO
CONSULTING LTD

CONSULTING CIVIL & STRUCTURAL ENGINEERS
TURING HOUSE
5 ARCHWAY
MANCHESTER
M15 5RL
TEL: 0161 2098032
FAX: 0161 2098033
EMAIL: CONSULTING@BELLMUNRO.CO.UK
WWW.BELLMUNRO.CO.UK

CLIENT:
BRITANNIA GROUP

PROJECT:
VICTORIA PARK PROBATION CENTRE

TITLE:
PROPOSED HIGHWAYS
LONG SECTIONS

DRAWN BY:
DB

CHECKED BY:
CM

SCALE:
1:100

DATE:
12/23

DRAWING NUMBER:
J7986/ HW07

REVISION:
A