

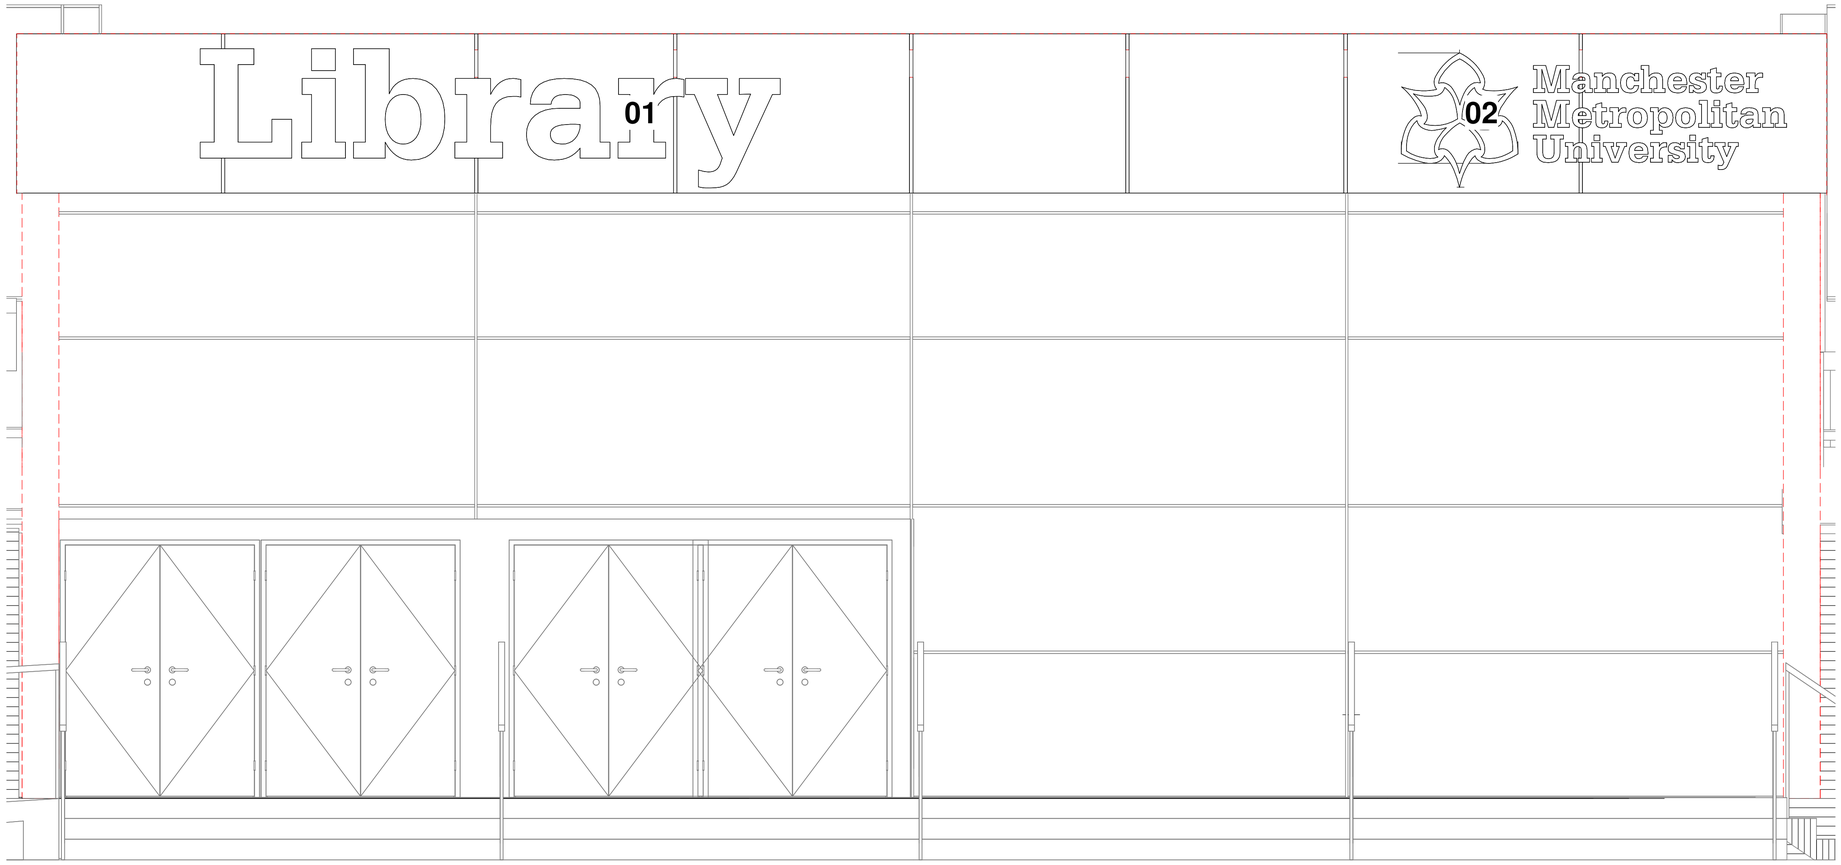


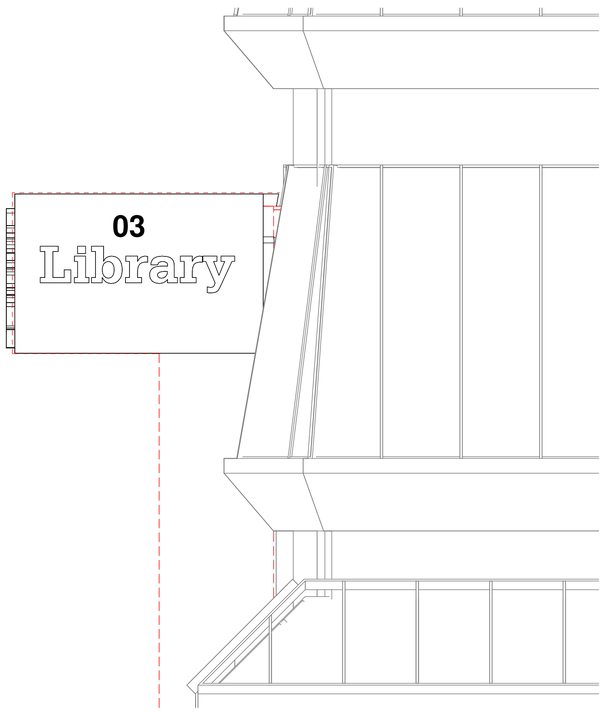

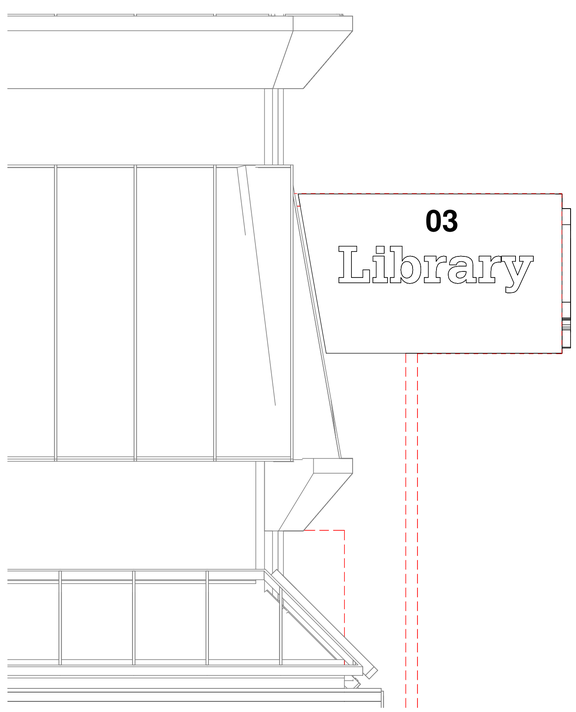

0m 2m 4m 6m 8m

Drawing Scale 1:100 @ A1

This drawing is subject to copyright and is not to be reproduced in part or whole without approval. Do not scale this drawing - check all dimensions on site.

SIGNAGE AND MANIFESTATION

01 - Individual built up face illuminated letters reading "LIBRARY"
Spec:
• Individual built-up aluminium rim & returns face illuminated "LIBRARY" letters with WHITE 5mm 1TL1 opal acrylic faces.
• Rim & returns to be PPC RAL 9005 (30% gloss)
• 70mm returns

Illumination - Static White LED 6500k LED
• Single circuit of Agilight Pro 2 Premium 24 volt HO Modules 6500k LED's to provide face illumination.

Measurements:
Overall size: 4800mm x 900mm (w x h)
Projection: 70mm

Fixing Method:
• Letters to be secured to cladding using mechanical fixings.

Additional notes:
• MMU to provide electrical supply to sign location.
• Maximum output: 300 cd/m²

02 - Individual built up face illuminated letters reading "Manchester Metropolitan University" & spade logo
Spec:
• Individual built-up aluminium rim & returns face illuminated "Manchester Metropolitan University" letters and spade logo with WHITE 5mm 1TL1 opal acrylic faces.
• Rim & returns to be PPC RAL 9005 (30% gloss)
• 70mm returns

Illumination - Static White LED 6500k LED
• Single circuit of Agilight Pro 2 Premium 24 volt HO Modules 6500k LED's to provide face illumination.

Measurements:
Overall size: 3200mm x 900mm (w x h)
Projection: 70mm

Fixing Method:
• Letters to be secured to cladding using mechanical fixings.

Additional notes:
• MMU to provide electrical supply to sign location.
• Maximum output: 300 cd/m²

03 - Matt white plotted vinyl text applied directly to the PPC cladding.

Rev	Description	By	Date
P2	Updates as per LPA comments		24.06.2024
P1	First Issue	C+A	28.05.2024

Cassidy+Ashton
www.cassidyashton.co.uk
Architecture + Building Surveying + Town Planning
7 East Cliff, Preston, Lancashire, PR1 3JE T: 01772 258 356
10 Hunters Walk, Canal Street, Chester, CH1 4EB T: 01244 402 900
St Andrews Business Centre, Mold, Flintshire, CH7 1XB T: 01352 706 246

Client
CASSIDY + ASHTON GROUP LTD.

Project
Library Decant Project
John Dalton East

Drawing Title
Signage and Manifestation

Drawn by	Checked by	Date
SO	SO/SB	28/05/2024

Suitability	Scale @ A1
S2	As indicated

C+A JOB NO.	PROJECT - ORIGINATOR - VOL. - LEVEL - TYPE - ROLE - NUMBER	REV.
12534	JDE-CAA-XX-XX-DR-A-7001	P2