





SOUTHMILL STREET REFERENCE IMAGE



PETER STREET REFERENCE IMAGE

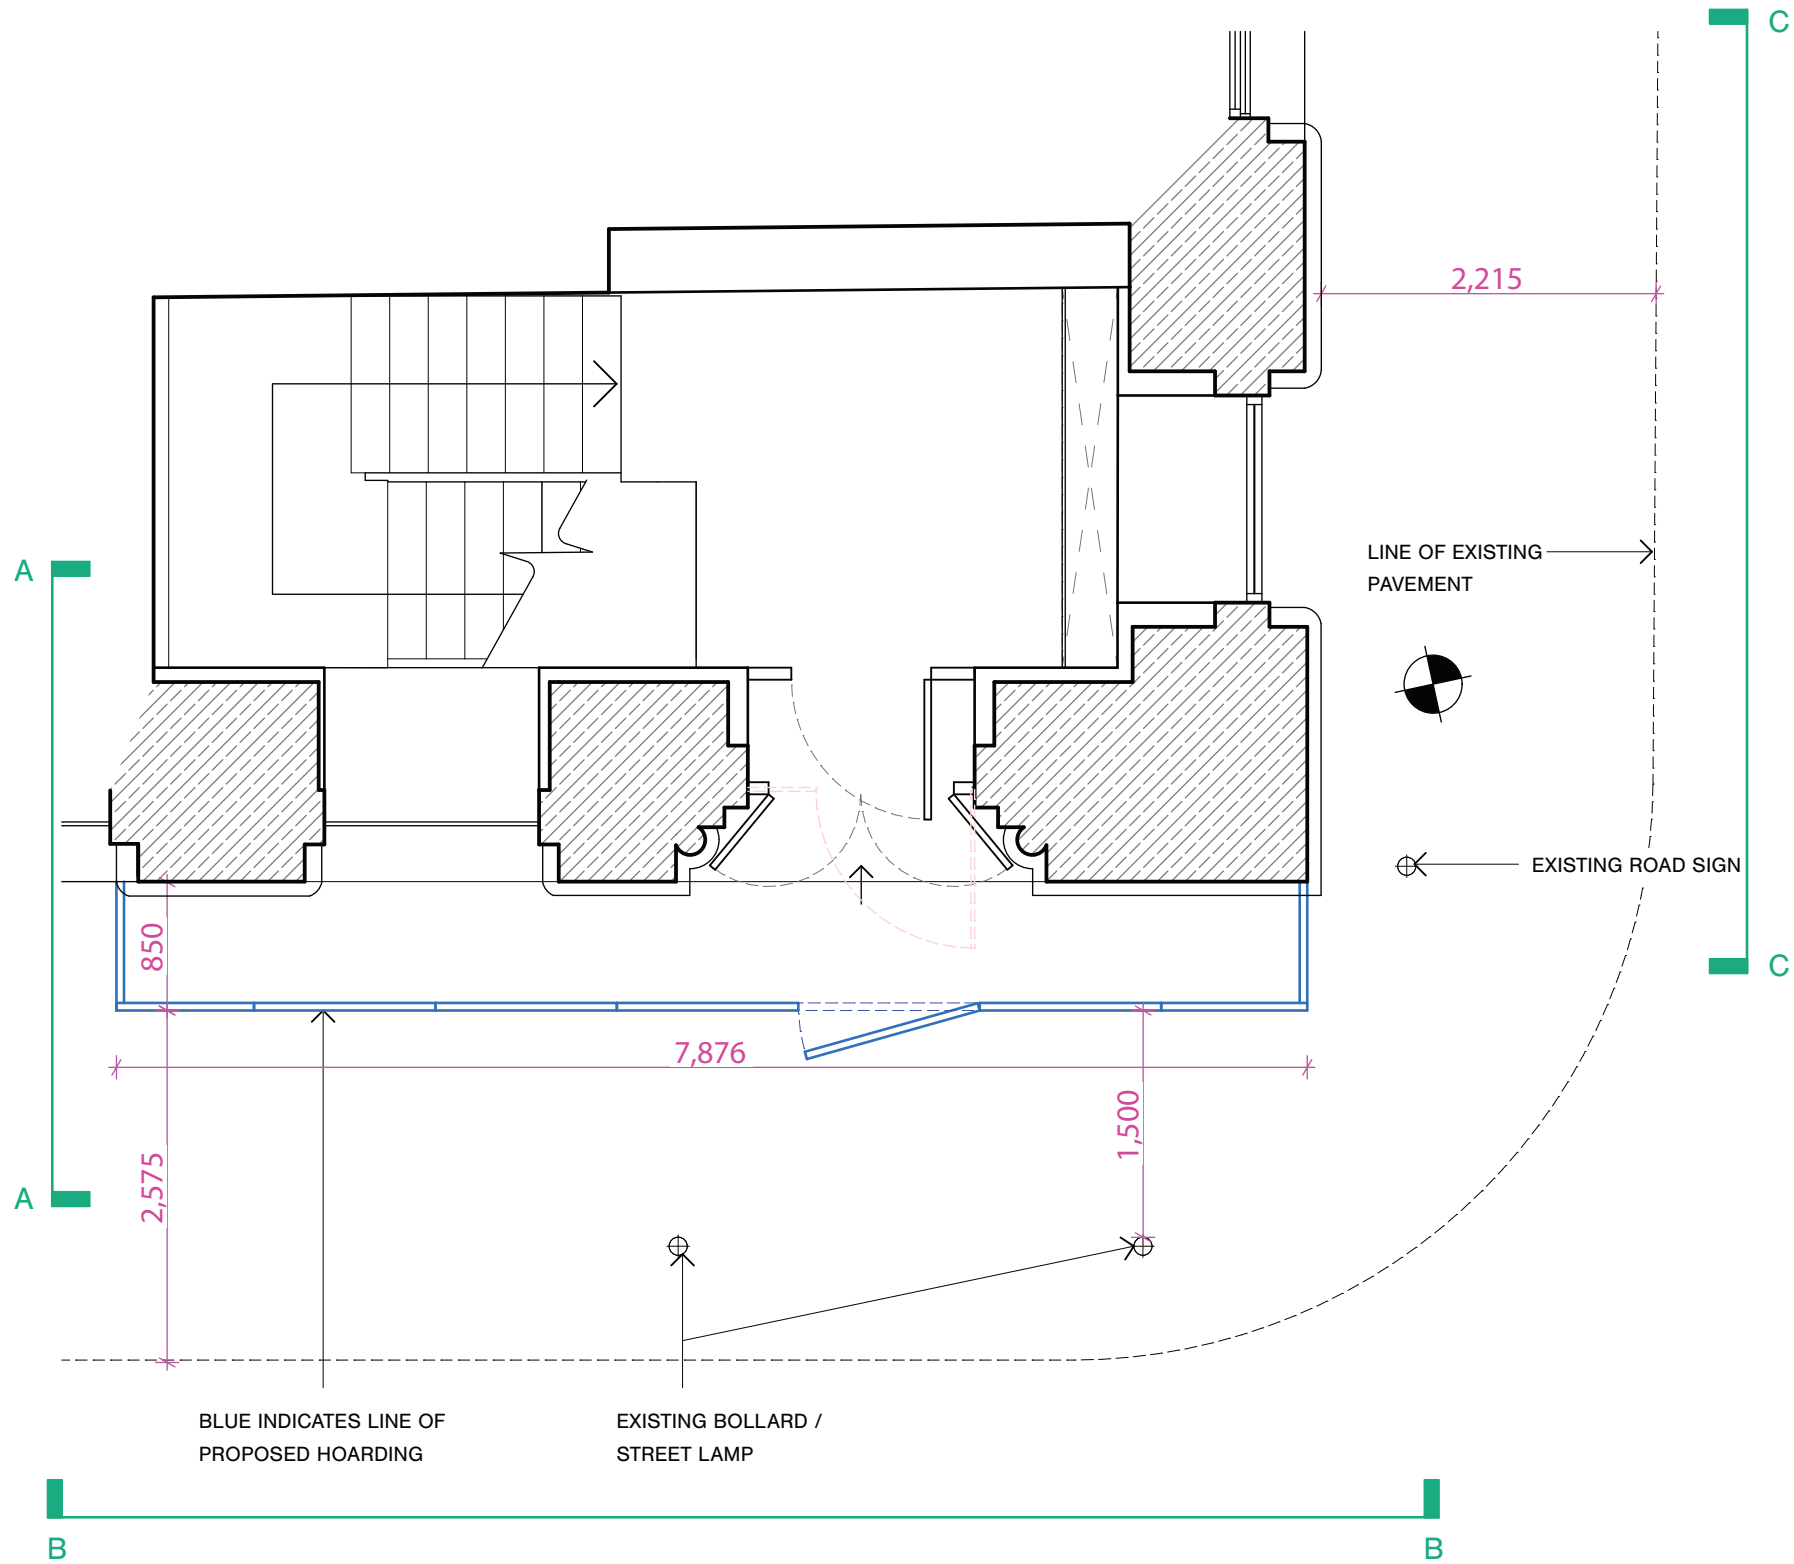

PART PLAN - GROUND FLOOR

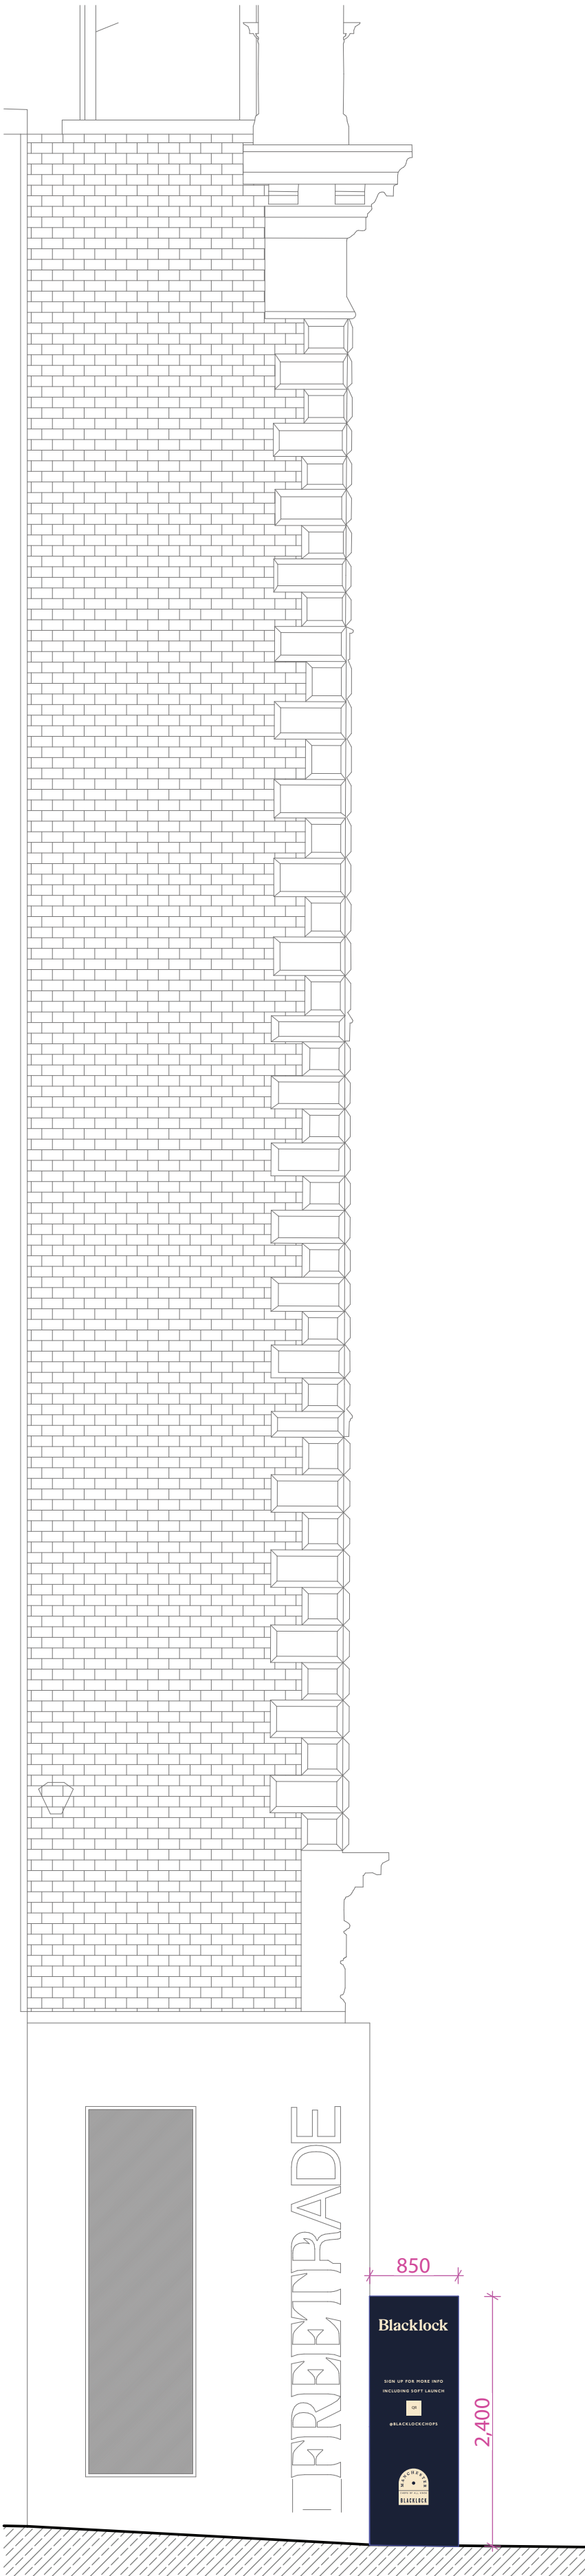

ELEVATION A-A



ELEVATION B-B - PETER STREET



ELEVATION C-C - SOUTHMILL STREET

GENERAL NOTE:

HOARDING TO BE ERECTED OUT OF SUITABLE MARINE PLYWOOD OR SIMILAR TO SUIT STRUCTURAL ENGINEER DETAILS AND RELEVANT WIND LOADINGS.

ALL DIMENSIONS ARE INDICATIVE AND TO BE CHECKED AND CONFIRMED ON SITE BY THE MAIN CONTRACTOR.

HOARDING COLOUR - DARK BLUE, 3002025 - ACRYLIC EGGSHELL FINISH TO ALLOW FOR SIGNWRITING

1. THE DRAWINGS SHOW DESIGN INTENT ONLY AND SHOULD NOT BE RELIED ON FOR CONSTRUCTION.
2. ALL DIMENSIONS TO BE CHECKED ON SITE PRIOR TO CONSTRUCTION OR TO BE CONFIRMED BY CONTRACTOR/ MANUFACTURER BY SUBMITTING SHOP DRAWINGS FOR DESIGNER'S APPROVAL.
3. ALL DIMENSIONS ARE IN MM UNLESS OTHERWISE NOTED.
4. DESIGN/DRAWING IS NOT TO BE SCALED FOR PRODUCTION AND CONSTRUCTION PURPOSES.
5. ALL DISCREPANCIES AND OMISSIONS ON SITE MUST BE REPORTED FOR COMMENTS OR APPROVAL.
6. ALL ELECTRICAL, LIGHTING, HVAC AND PLUMBING ISSUES TO BE REFERRED TO ENGINEER'S DRAWINGS PRIOR TO COMMENCEMENT OF WORKS.
7. ALL PROPOSALS ARE SUBJECT TO APPROVAL BY STATUTORY AUTHORITY.
8. ALL DESIGN CONCEPTS AND DRAWINGS ARE THE PROPERTY OF OTHERS. NO REPRODUCTIONS, ADAPTATIONS AND/OR COPIES MAY BE MADE WITH

HOARDING PROPOSALS

PROJECT NO.

23018

DRAWING NO.

GA-10

SCALE

1:50

REV.

-

SHEET SIZE

A1

BLACKLOCK

FREETRADE EXCHANGE, 37 PETER ST., MCR, M2 5GB

PLANNING

REV.	DATE	COMMENT
/	13/05/24	FIRST ISSUE

OTHER SIDE

GRAFTON HOUSE
67 LOUGHBOROUGH ROAD,
WEST BRIDGFORD, NOTTINGHAM, NG2 7LA
STUDIO @ OTHERSIDE.CO.UK

GENERAL NOTE:

HOARDING TO BE ERECTED OUT OF SUITABLE MARINE PLYWOOD OR SIMILAR TO SUIT STRUCTURAL ENGINEER DETAILS AND RELEVANT WIND LOADINGS.

ALL DIMENSIONS ARE INDICATIVE AND TO BE CHECKED AND CONFIRMED ON SITE BY THE MAIN CONTRACTOR.

HOARDING COLOUR - DARK BLUE, 3002025 - ACRYLIC EGGSHELL FINISH TO ALLOW FOR SIGNWRITING



1. THE DRAWINGS SHOW DESIGN INTENT ONLY AND SHOULD NOT BE RELIED ON FOR CONSTRUCTION.
2. ALL DIMENSIONS TO BE CHECKED ON-SITE PRIOR TO CONSTRUCTION OR PRODUCTION. CONSTRUCTION DETAILS TO BE CONFIRMED BY CONTRACTOR / MANUFACTURER BY SUBMITTING SHOP DRAWINGS FOR DESIGNER'S APPROVAL.
3. ALL DIMENSIONS ARE IN MM UNLESS OTHERWISE NOTED.
4. DESIGN/DRAWING IS NOT TO BE SCALED FOR PRODUCTION AND CONSTRUCTION PURPOSES.
5. ALL DISCREPANCIES AND OMISSIONS ON-SITE MUST BE REPORTED FOR COMMENTS OR APPROVAL BY THE DESIGNER AND/OR CLIENT PRIOR TO COMMENCING WORK.
6. ALL ELECTRICAL, LIGHTING, HVAC AND PLUMBING ISSUES TO BE REFERRED TO ENGINEER'S DRAWINGS AND COMMENTS.
7. ALL PROPOSALS ARE SUBJECT TO APPROVAL BY STATUTORY AUTHORITIES AND ANY NECESSARY ALTERATIONS SHOULD BE MADE. IF REQUIRED TO COMPLY WITH STATUTORY REQUIREMENTS.
8. ALL DESIGN CONCEPTS AND DRAWINGS ARE THE PROPERTY OF OTHER SIDE STUDIO LTD AND ARE COVERED BY COPYRIGHT. NO REPRODUCTIONS, ADAPTATIONS AND/OR COPIES MAY BE MADE WITHOUT WRITTEN PERMISSION OF OTHER SIDE STUDIO LTD.

HOARDING ELEVATIONS

PROJECT NO.	
23018	
DRAWING NO.	REV.
GA-11	-
SCALE	SHEET SIZE
1:20	A1

PLANNING		BLACKLOCK FREETRADE EXCHANGE, 37 PETER ST, MCR, M2 5GB	
REV.	DATE	COMMENT	FIRST ISSUE
/	13/05/24		

OTHER SIDE

GRAFTON HOUSE
67 LOUGHBOROUGH ROAD,
WEST BRIDGFORD, NOTTINGHAM, NG2 7LA
STUDIO @ OTHERSIDE.CO.UK