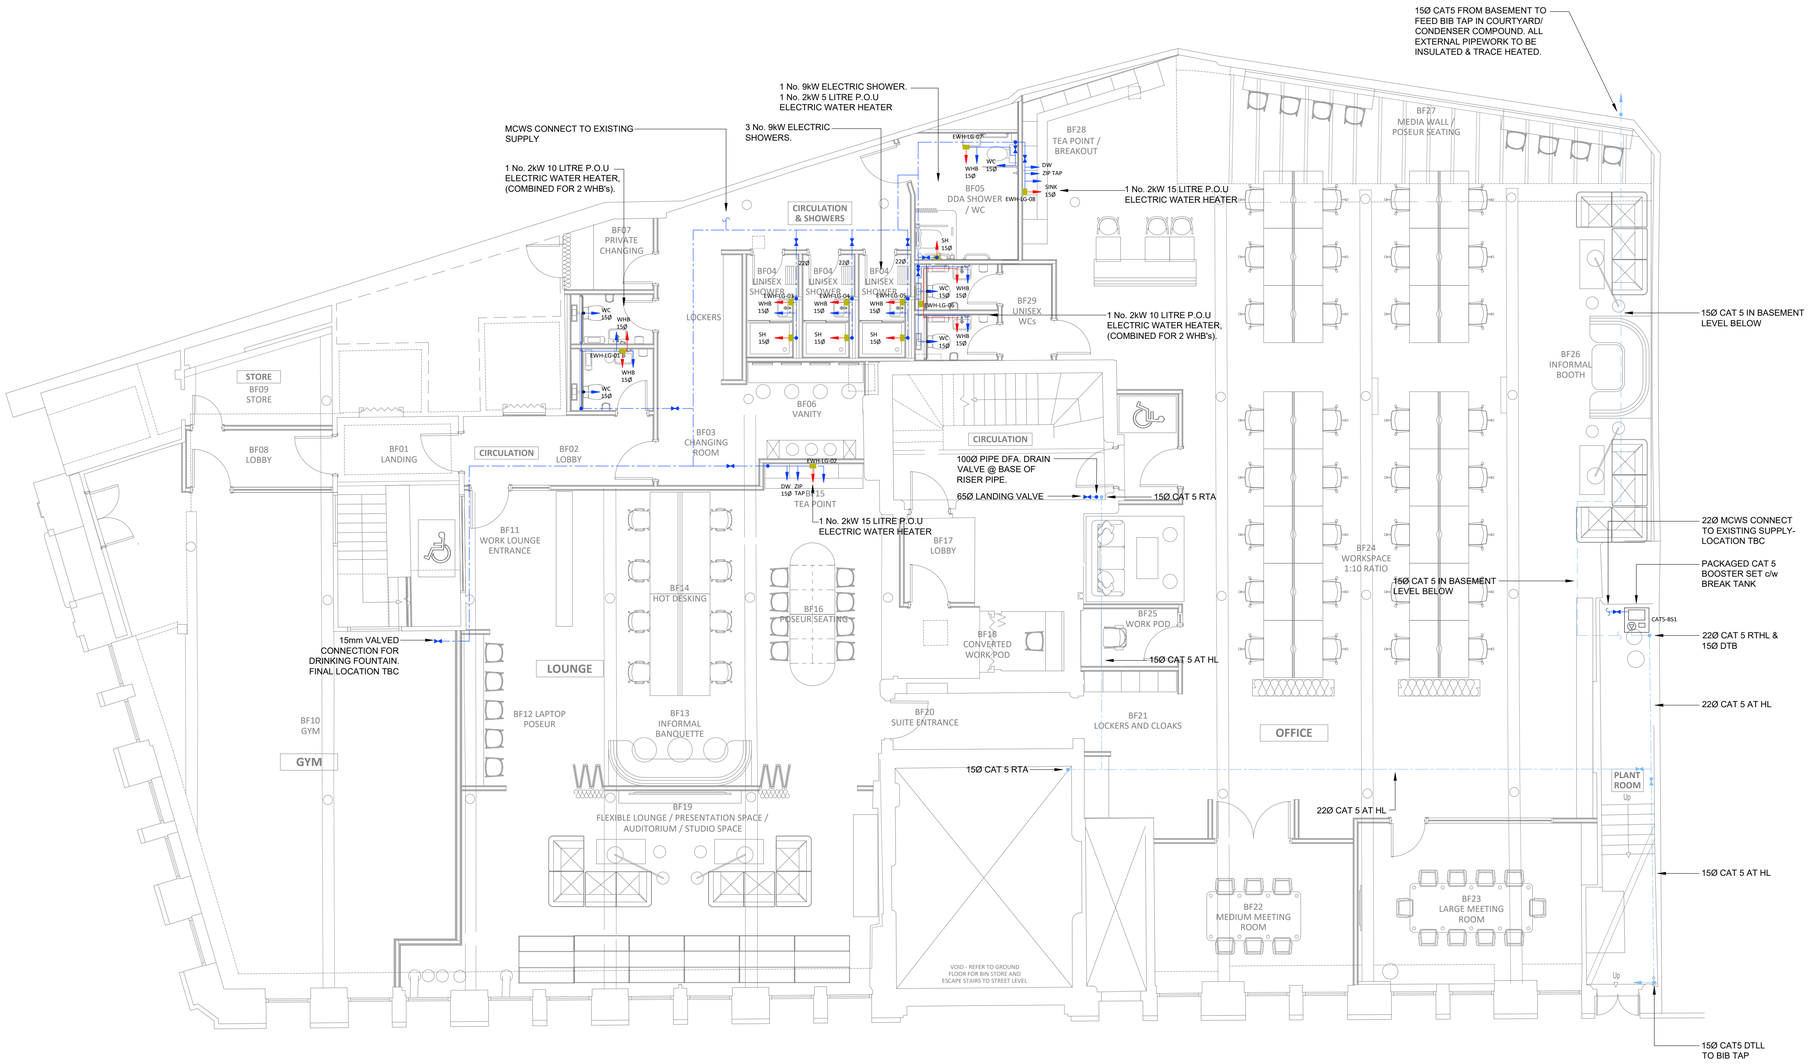

PROPOSED LOWER GROUND FLOOR

REV	DESCRIPTION	BY	DATE
P1	ISSUE FOR PLANNING	SR	17.05.24

KAIZEN Consulting Engineers

www.kaizen-ce.com e: info@kaizen-ce.com

CLIENT

bruntwood SciTech

ARCHITECT

AXI

PROJECT

117-119 PORTLAND STREET
MANCHESTER

DRAWING TITLE

MECHANICAL SERVICES
LOWER GROUND FLOOR
DOMESTIC SERVICES LAYOUT

CHECKED	DATE	DRAWN	SCALE
SR	FEB 24	MN	1:75@A1

STAGE 4

DRAWING NUMBER	STATUS	REV.
1168-KCE-ZZ-LG-DR-M-5300	S4	P1