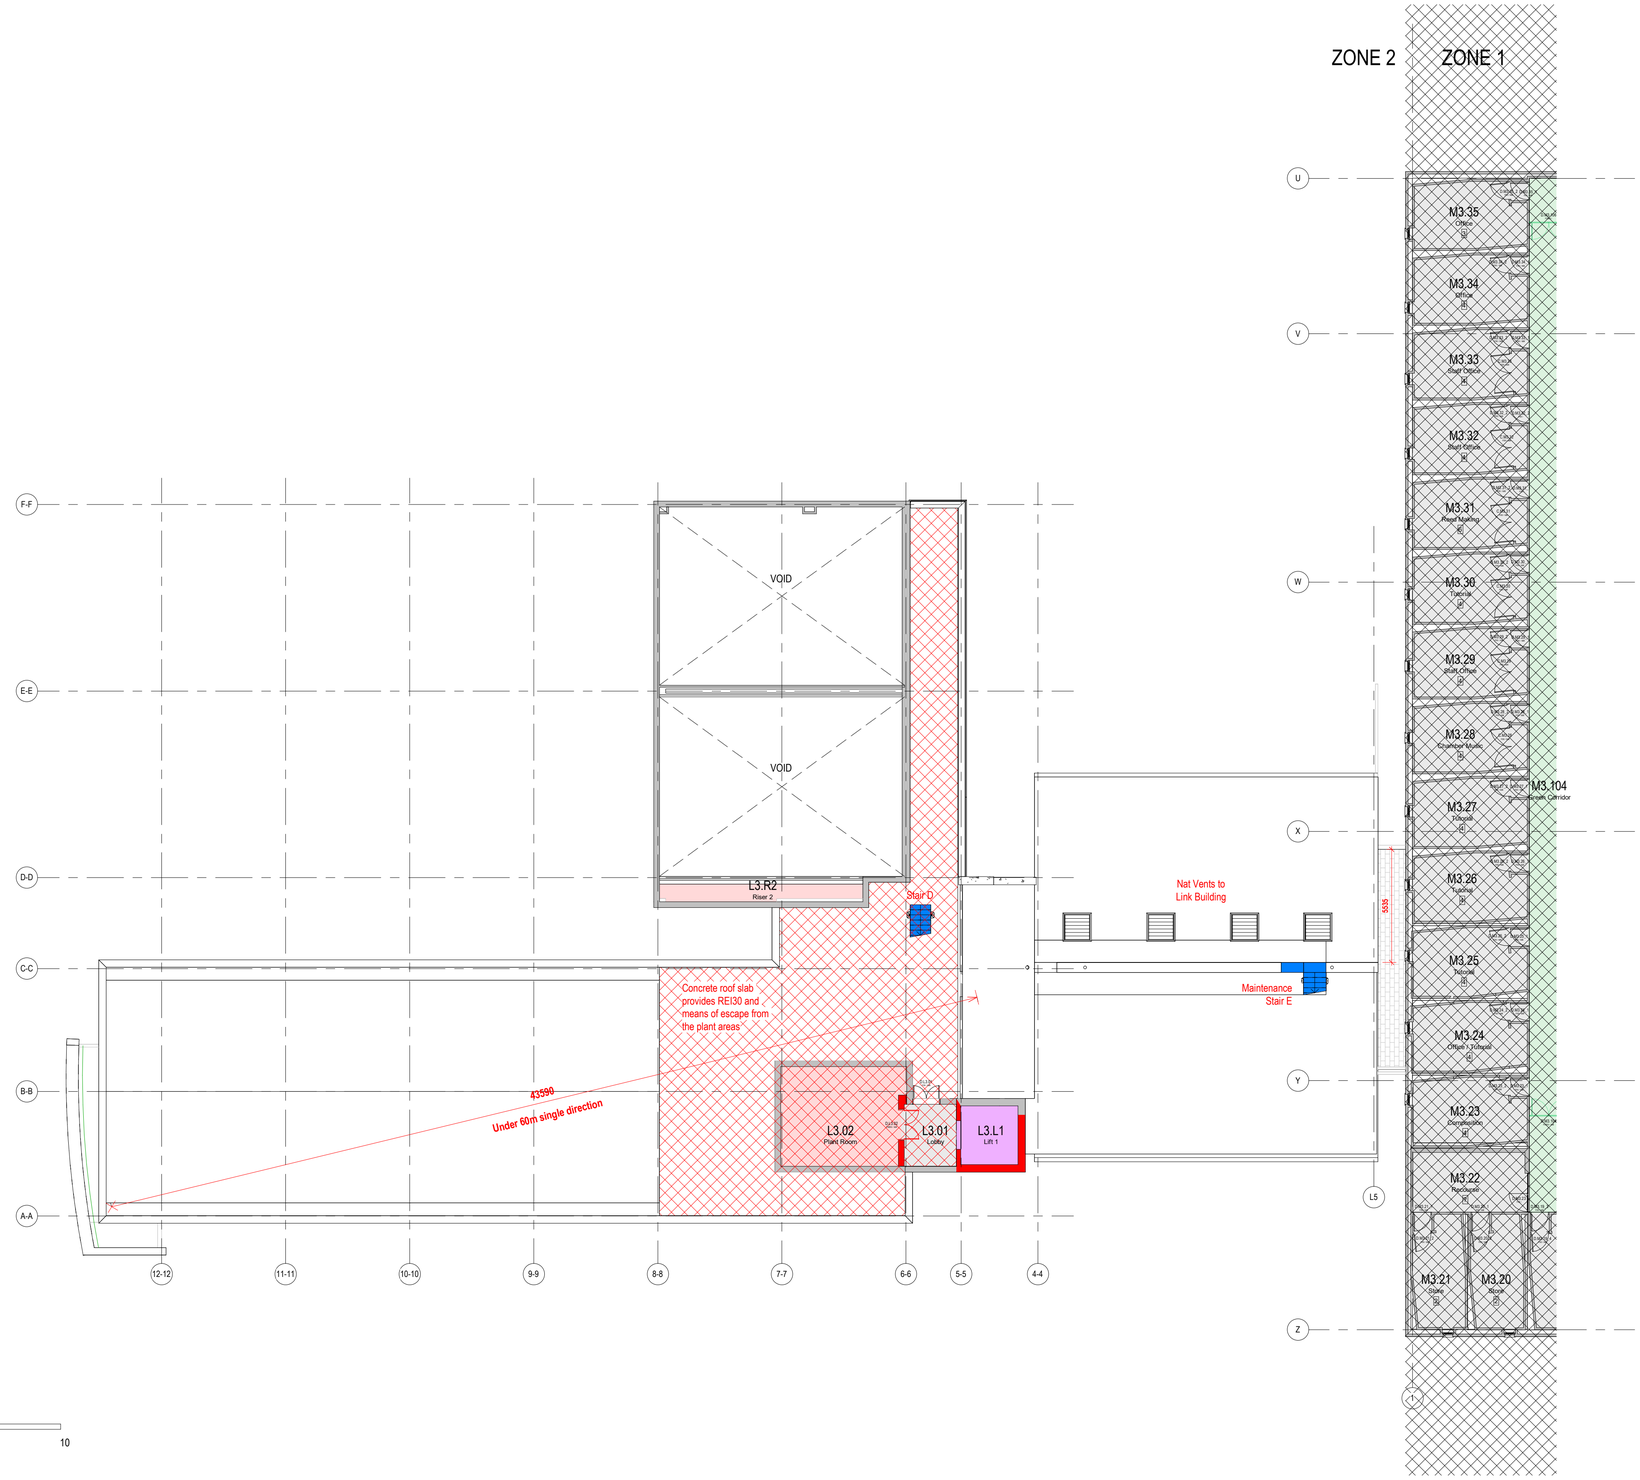


1 Level 3 (33') Phase 18.4_Fire Strategy_Zone 2

1 : 150

IPA HAVE PROVIDED THE GRAPHICAL INPUT BUT THE FIRE STRATEGY REMAINS THE RESPONSIBILITY OF BLACK CAT BUILDING CONSULTANCY
THESE DRAWINGS REPRESENT A BEST GUESS FIRE STRATEGY. PRIOR TO ANY WORKS EACH AREA IS TO BE SURVEYED & VALIDATED FOR COMPLIANCE.

Fire Label

1 : 100

IAN PALMER ARCHITECTS SHALL HAVE NO RESPONSIBILITY FOR ANY USE MADE OF THIS DOCUMENT OTHER THAN FOR THAT WHICH IT WAS PREPARED AND ISSUED.

ALL DIMENSIONS SHOULD BE CHECKED ON SITE.

DO NOT SCALE FROM THIS DRAWING

ANY DRAWING ERRORS OR DIVERGENCIES SHOULD BE BROUGHT TO THE ATTENTION OF IAN PALMER ARCHITECTS AT THE ADDRESS SHOWN BELOW.

BEFORE WORK COMMENCES DRAWINGS SHALL BE READ IN CONJUNCTION WITH ALL RELEVANT INFORMATION INCLUDING;
DESIGN RISK MANAGEMENT TOOLKIT (DRM)001 & 002

NOTES

1. Wall & Floors (Integrity & Insulation)
   - 30 min Fire Barrier
   - 60 min Fire Barrier
   - 120 min Fire Barrier
2. Certified Door Set Assembly

D.M3.01

COMPONENT	BUILDING ZONE	FLOOR LEVEL	NUMBER
D.	M	3.	01
D = Door C = Cupboard W =Window	M = Main Building O = Oxford Road L = Library	Level 3	01 02 03 etc.

D.M3.01
FD30S / 30dB

FD30S / 30dB

FIRE DOOR	INTEGRITY & INSULATION	SEALS	ACOUSTIC RATING
FD	30	S	30dB

3. Fire Annotation

940 Travel Distance

2. General Annotation

M3.01 Office 2 — Room Number / Room Name / Room Occupancy

- Stair arriving at floor
- Stair rising above floor
- Visible Floor on named Level
- Circulation
- Protected Stair Lobby
- Plant/Riser/Hub

1400 / 900 Disabled Refuge / call point / evacuation chair???

Fire Strategy

1 : 50

REVISION / DESCRIPTION	DRAWN	CHECKED	DATE
P04 Stair A1 omitted	ICP	ICP	10.06.24
P03 Stair A1 added	ICP	ICP	10.04.24
P02 Library escape stair added	ICP	ICP	13.03.24
P01 First issue	ICP	ICP	20.02.23

KEYPLAN

CLIENT

IAN PALMER ARCHITECTS
Haweswater
Moss Lane
Silverdale
Carnforth
Lancashire
LA5 0SS

Info@ianpalmerarchitects.com
www.ianpalmerarchitects.com

PROJECT TITLE
Royal Northern College of Music

P000001

DRAWING TITLE
Level 3 (33')
Fire Strategy_Zone 2
Phase 18.4

SCALE @ A1
As indicated

DATE FIRST ISSUED
20.02.23

DRAWING No.
PR1- IPA- Z1-18_4-GA-A-200016

REVISION
P04