



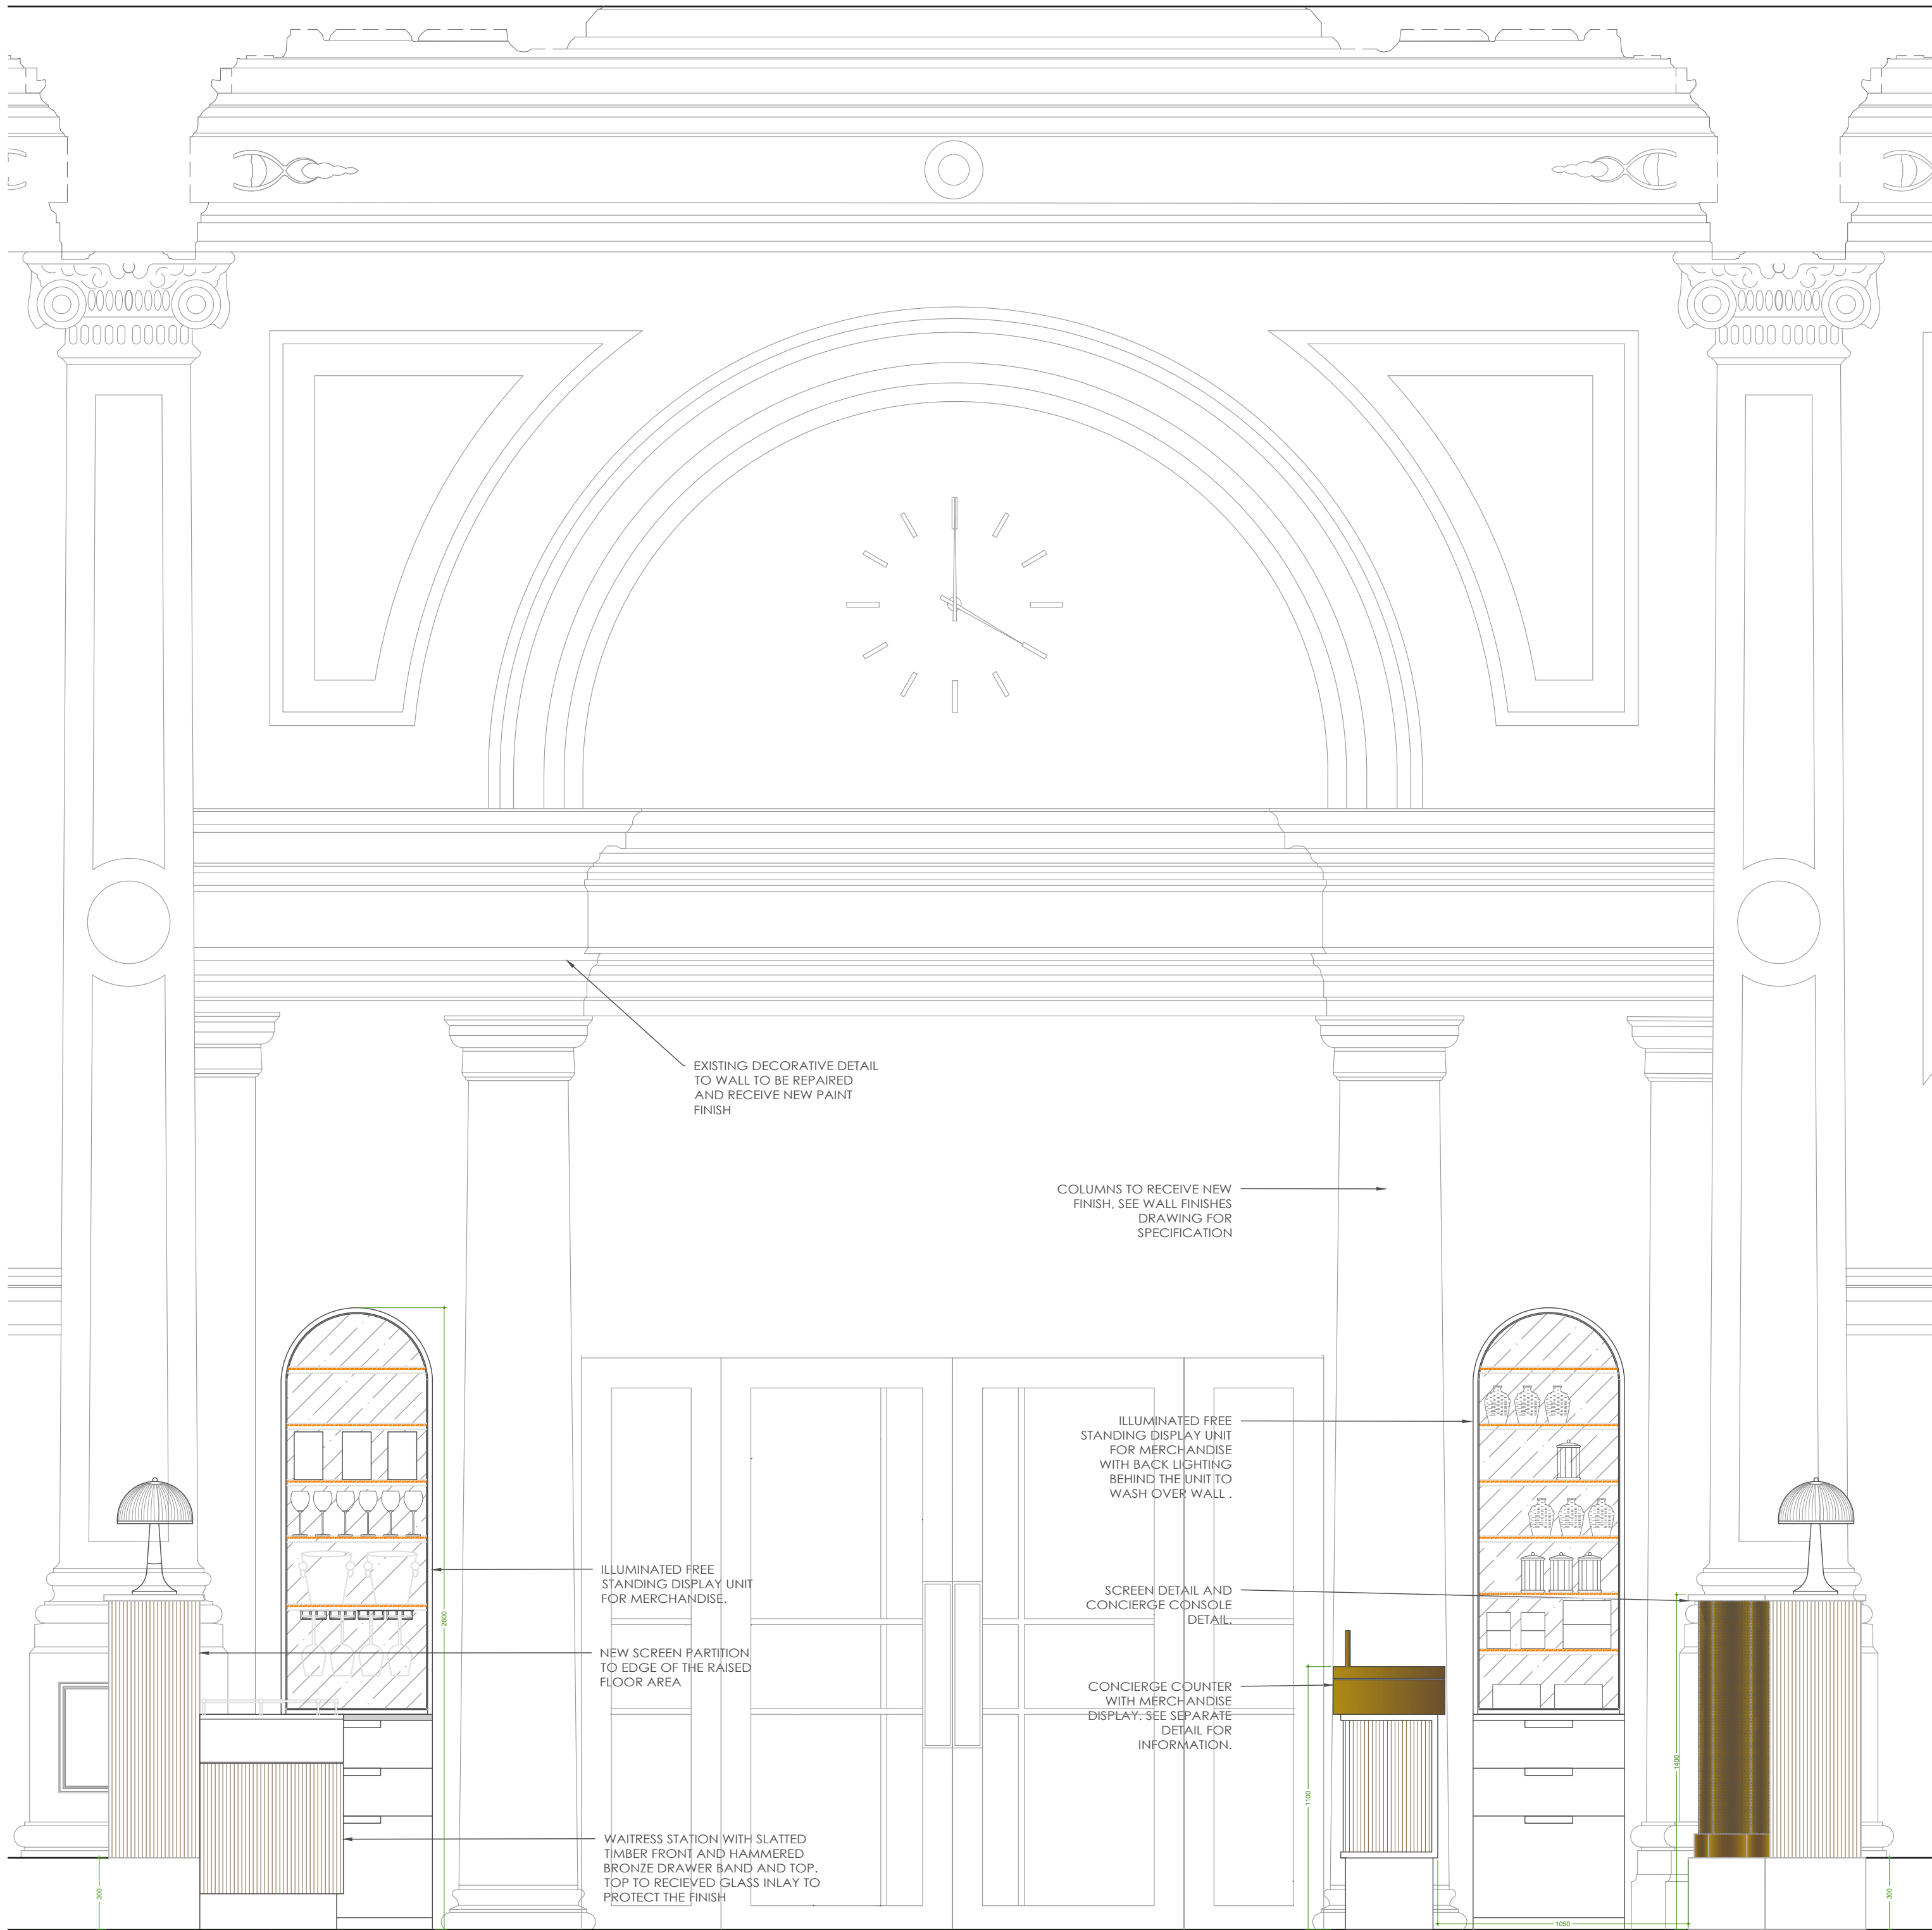


RESTAURANT ENTRANCE - ELEVATION C
Scale 1:50




DRAWER PULL HANDLE
REF IMAGE - A/B FINISH

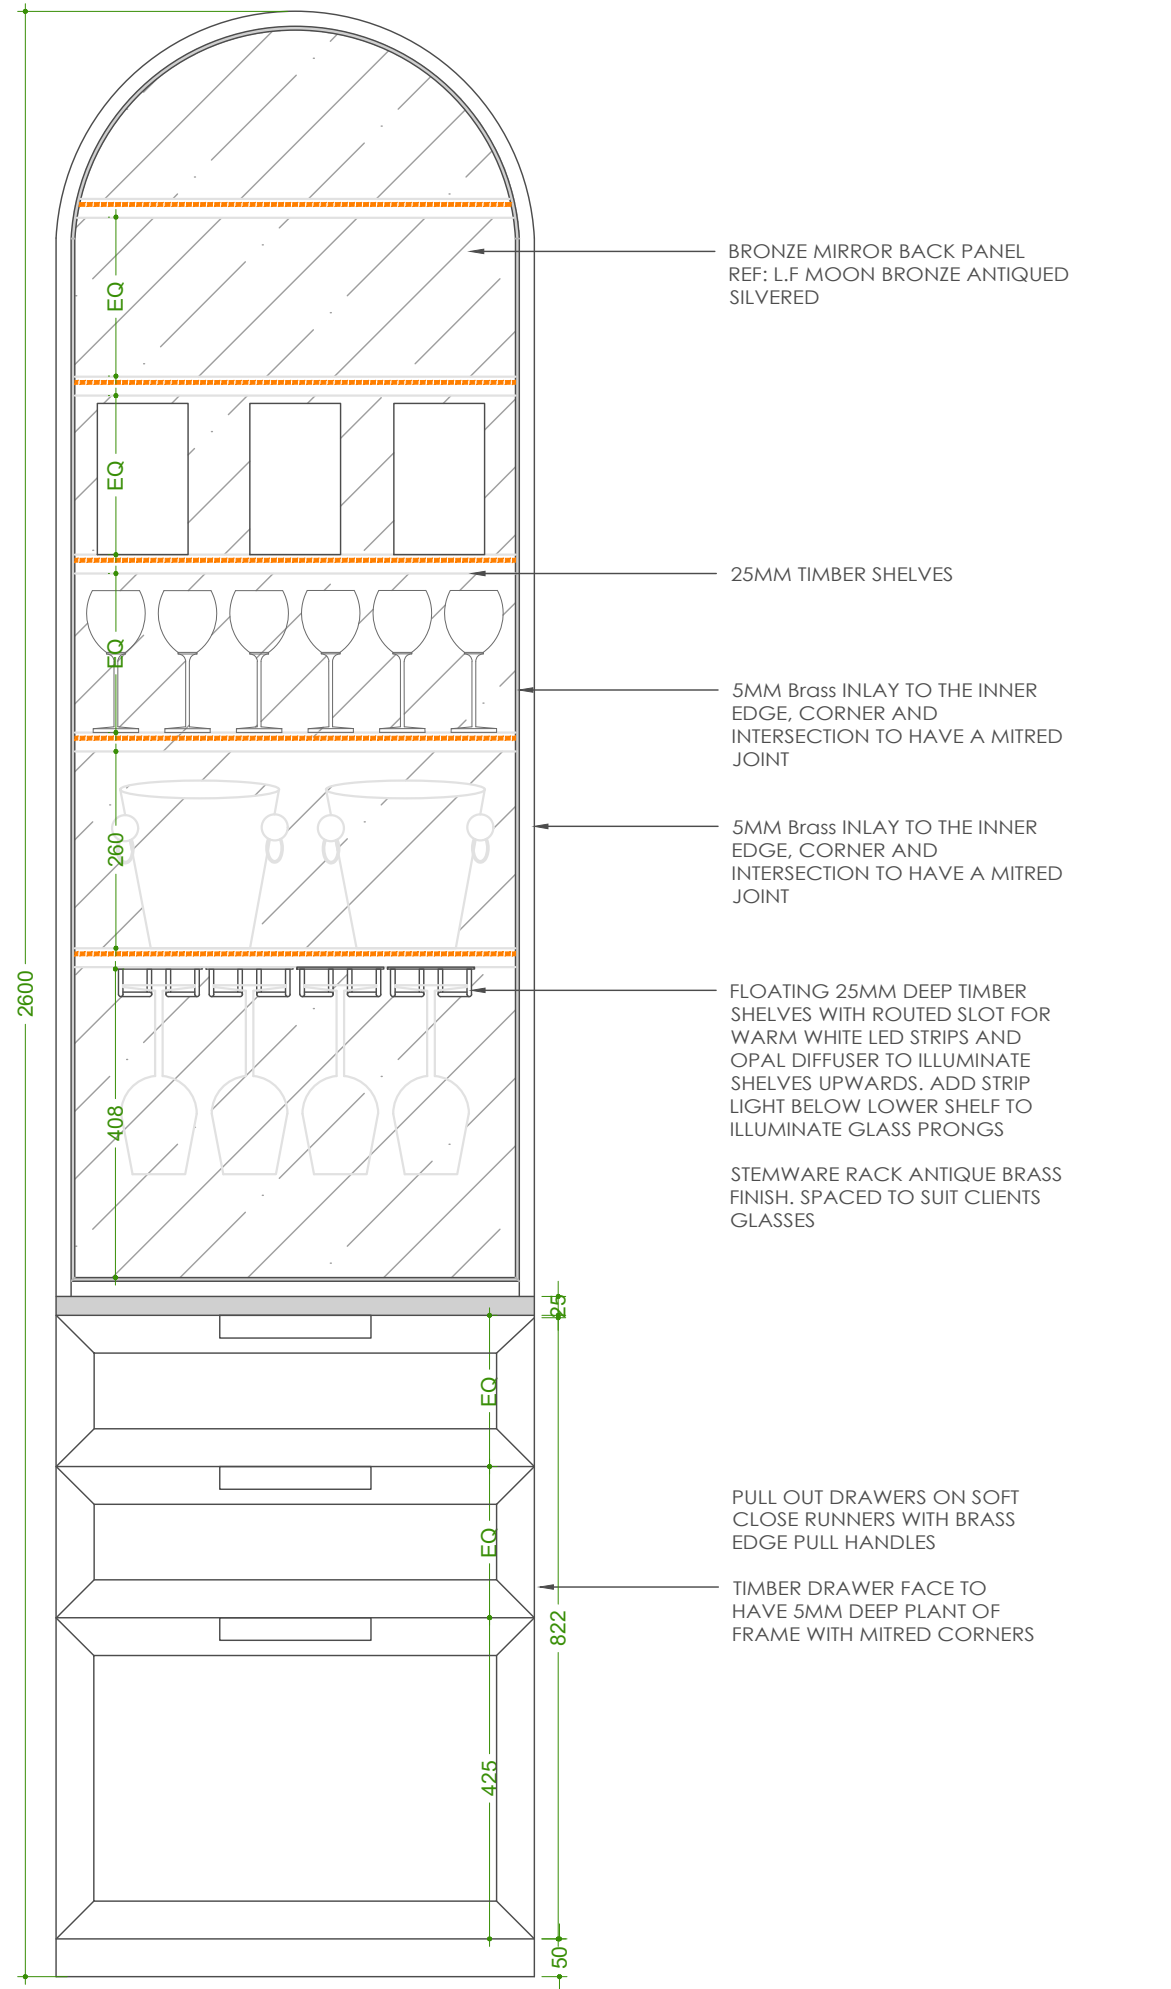


DISPLAY UNIT LHS - ELEVATION C
Scale 1:10

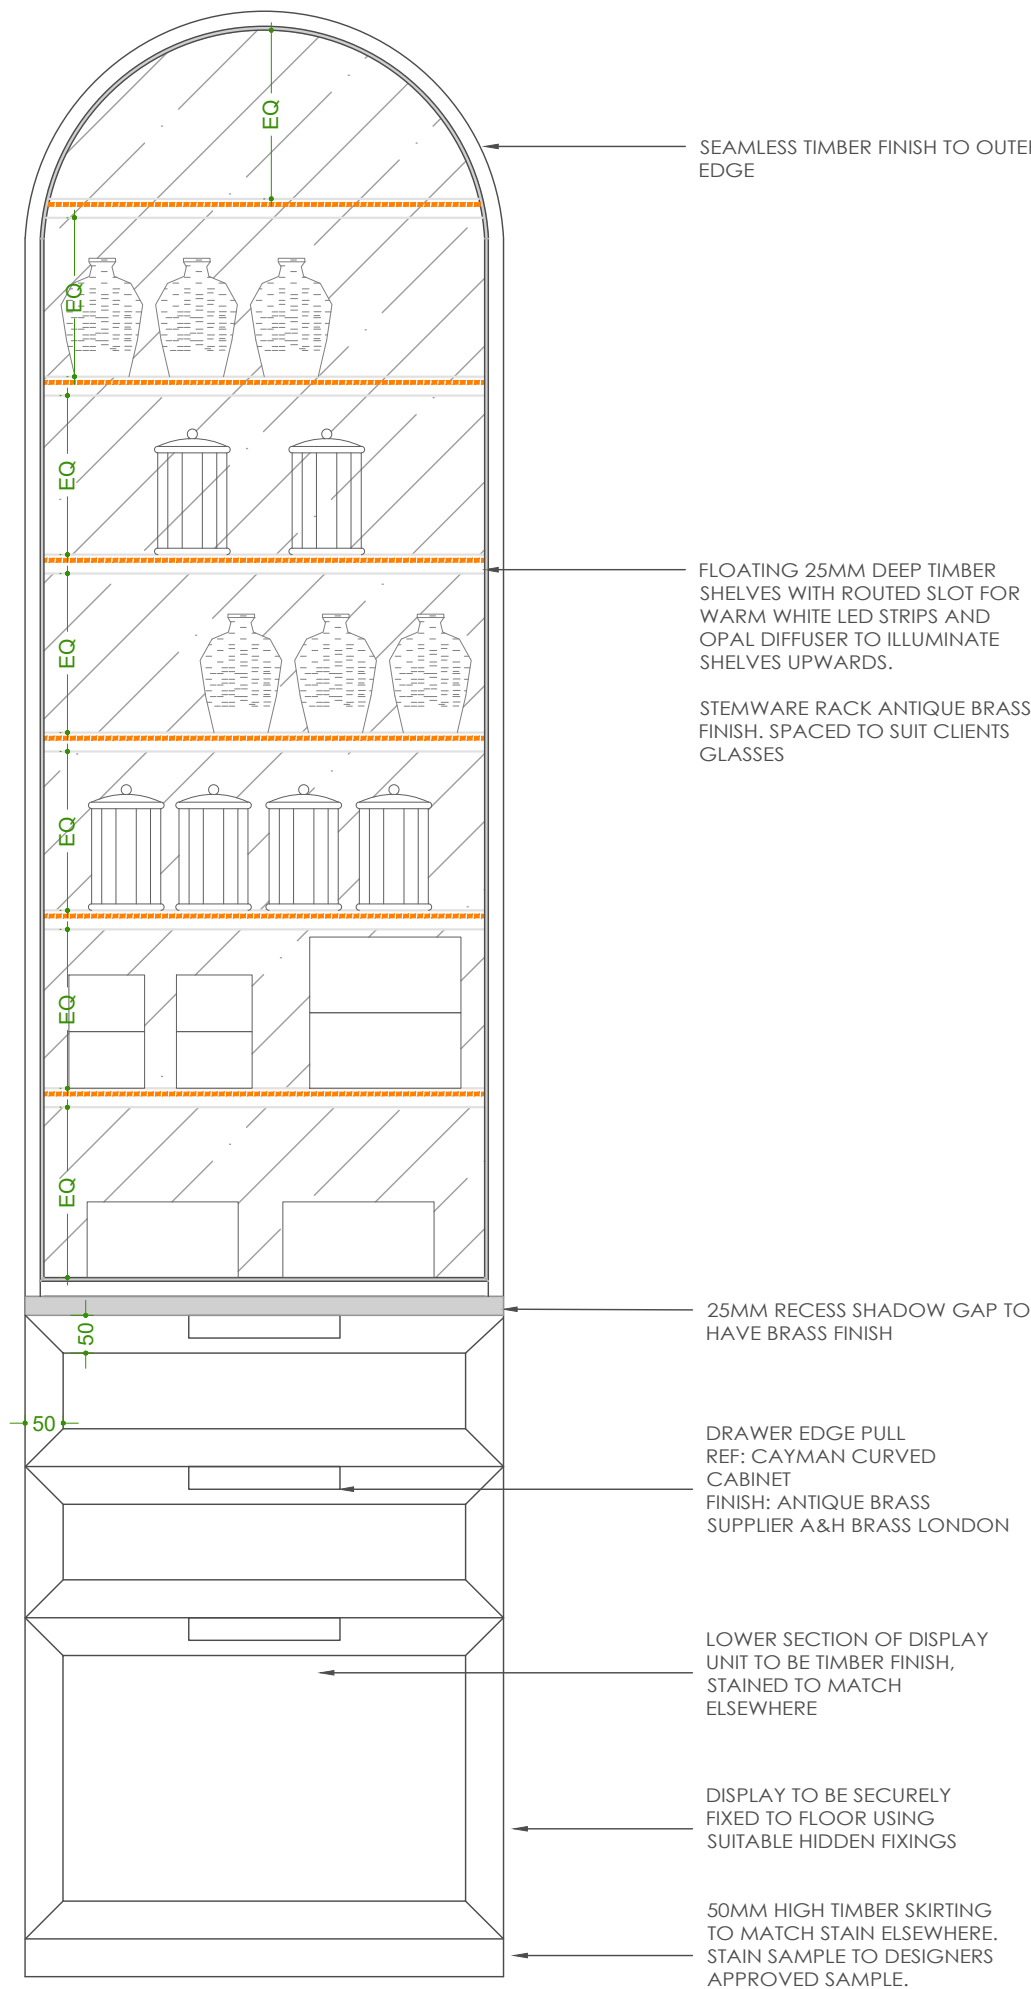


DISPLAY UNIT RHS - ELEVATION C
Scale 1:10

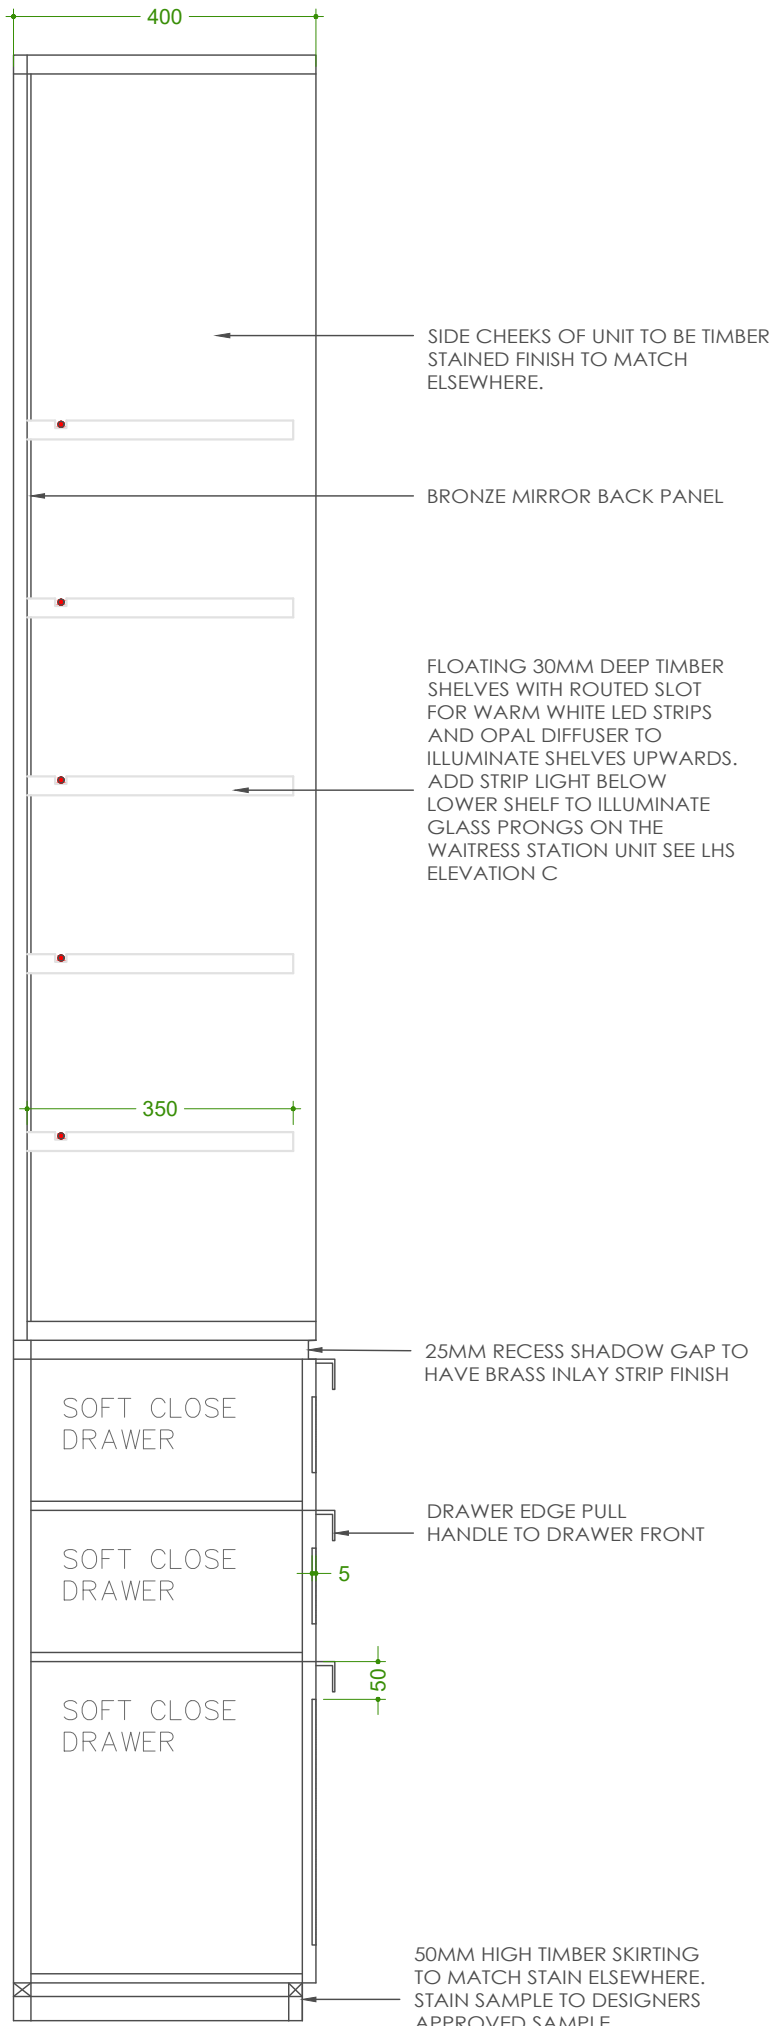

DISPLAY UNIT - SECTION THRU'
Scale 1:10

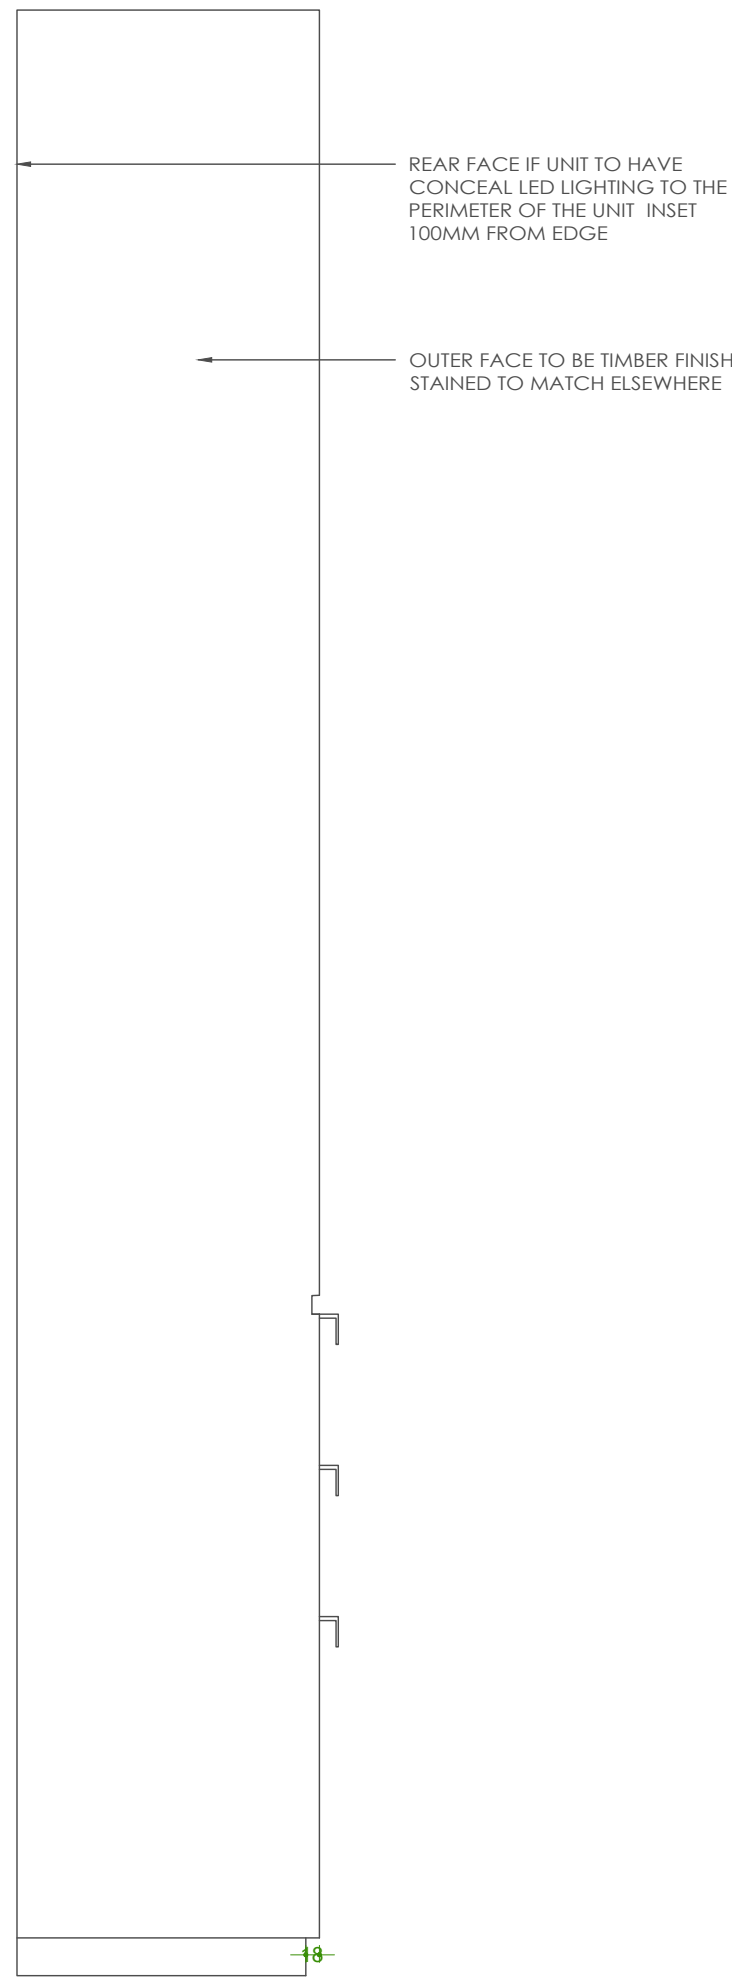

DISPLAY UNIT - ELEVATION D
Scale 1:10

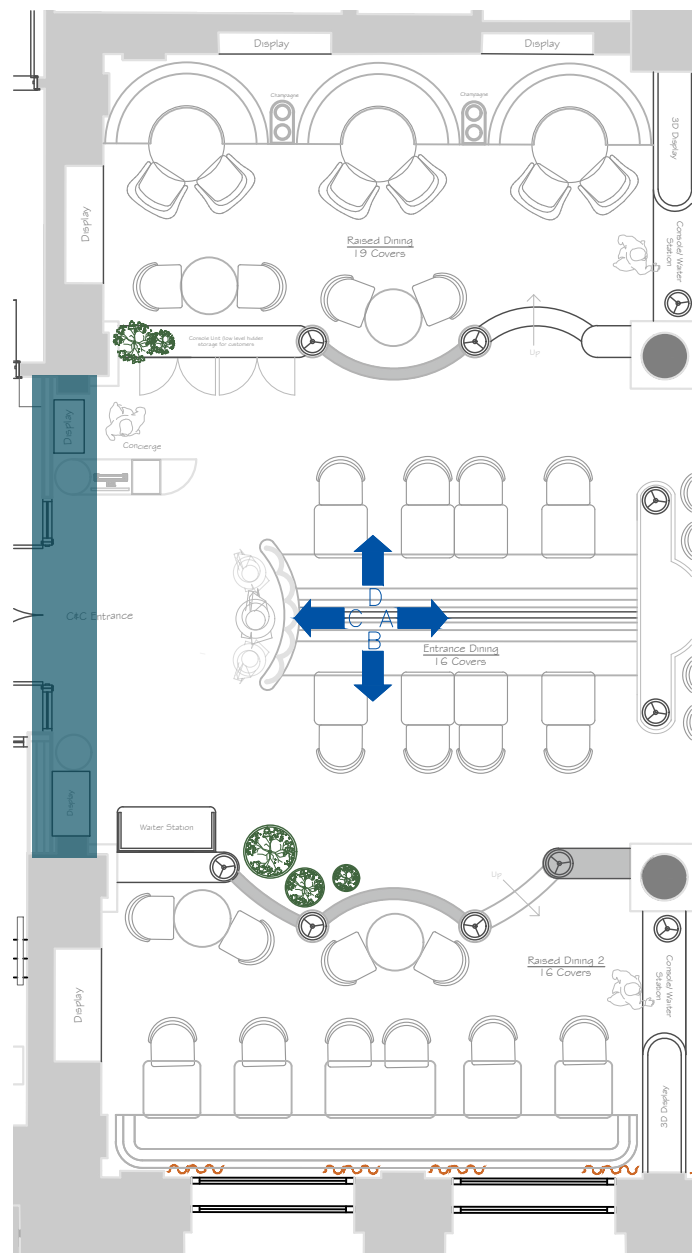

Location Plan - Ground Floor
Scale 1:100

STUDIO

TWO

JOB TITLE

Cut & Craft
Manchester

DRAWING TITLE

Proposed Restaurant Entrance and Freestanding Display Units

SCALE

VARIES @ A1

DATE

May 2024

DRAWING No

AC 23- P35

DO NOT SCALE. ALL DIMENSIONS TO BE CHECKED ON SITE BY CONTRACTOR. ALL MEASUREMENTS ARE IN MM UNLESS OTHERWISE SPECIFIED. WRITTEN DIMENSIONS TO BE USED IN PREFERENCE TO SCALED DIMENSIONS & ALL DISCREPANCIES TO BE REPORTED TO STUDIO TWO. THE DESIGN SHOWN ON THIS DRAWING IS THE PROPERTY OF STUDIO TWO AND IS NOT TO BE USED OR ITS CONTENTS COPIED, COMMUNICATED OR DISCLOSED, IN WHOLE OR IN PART.