



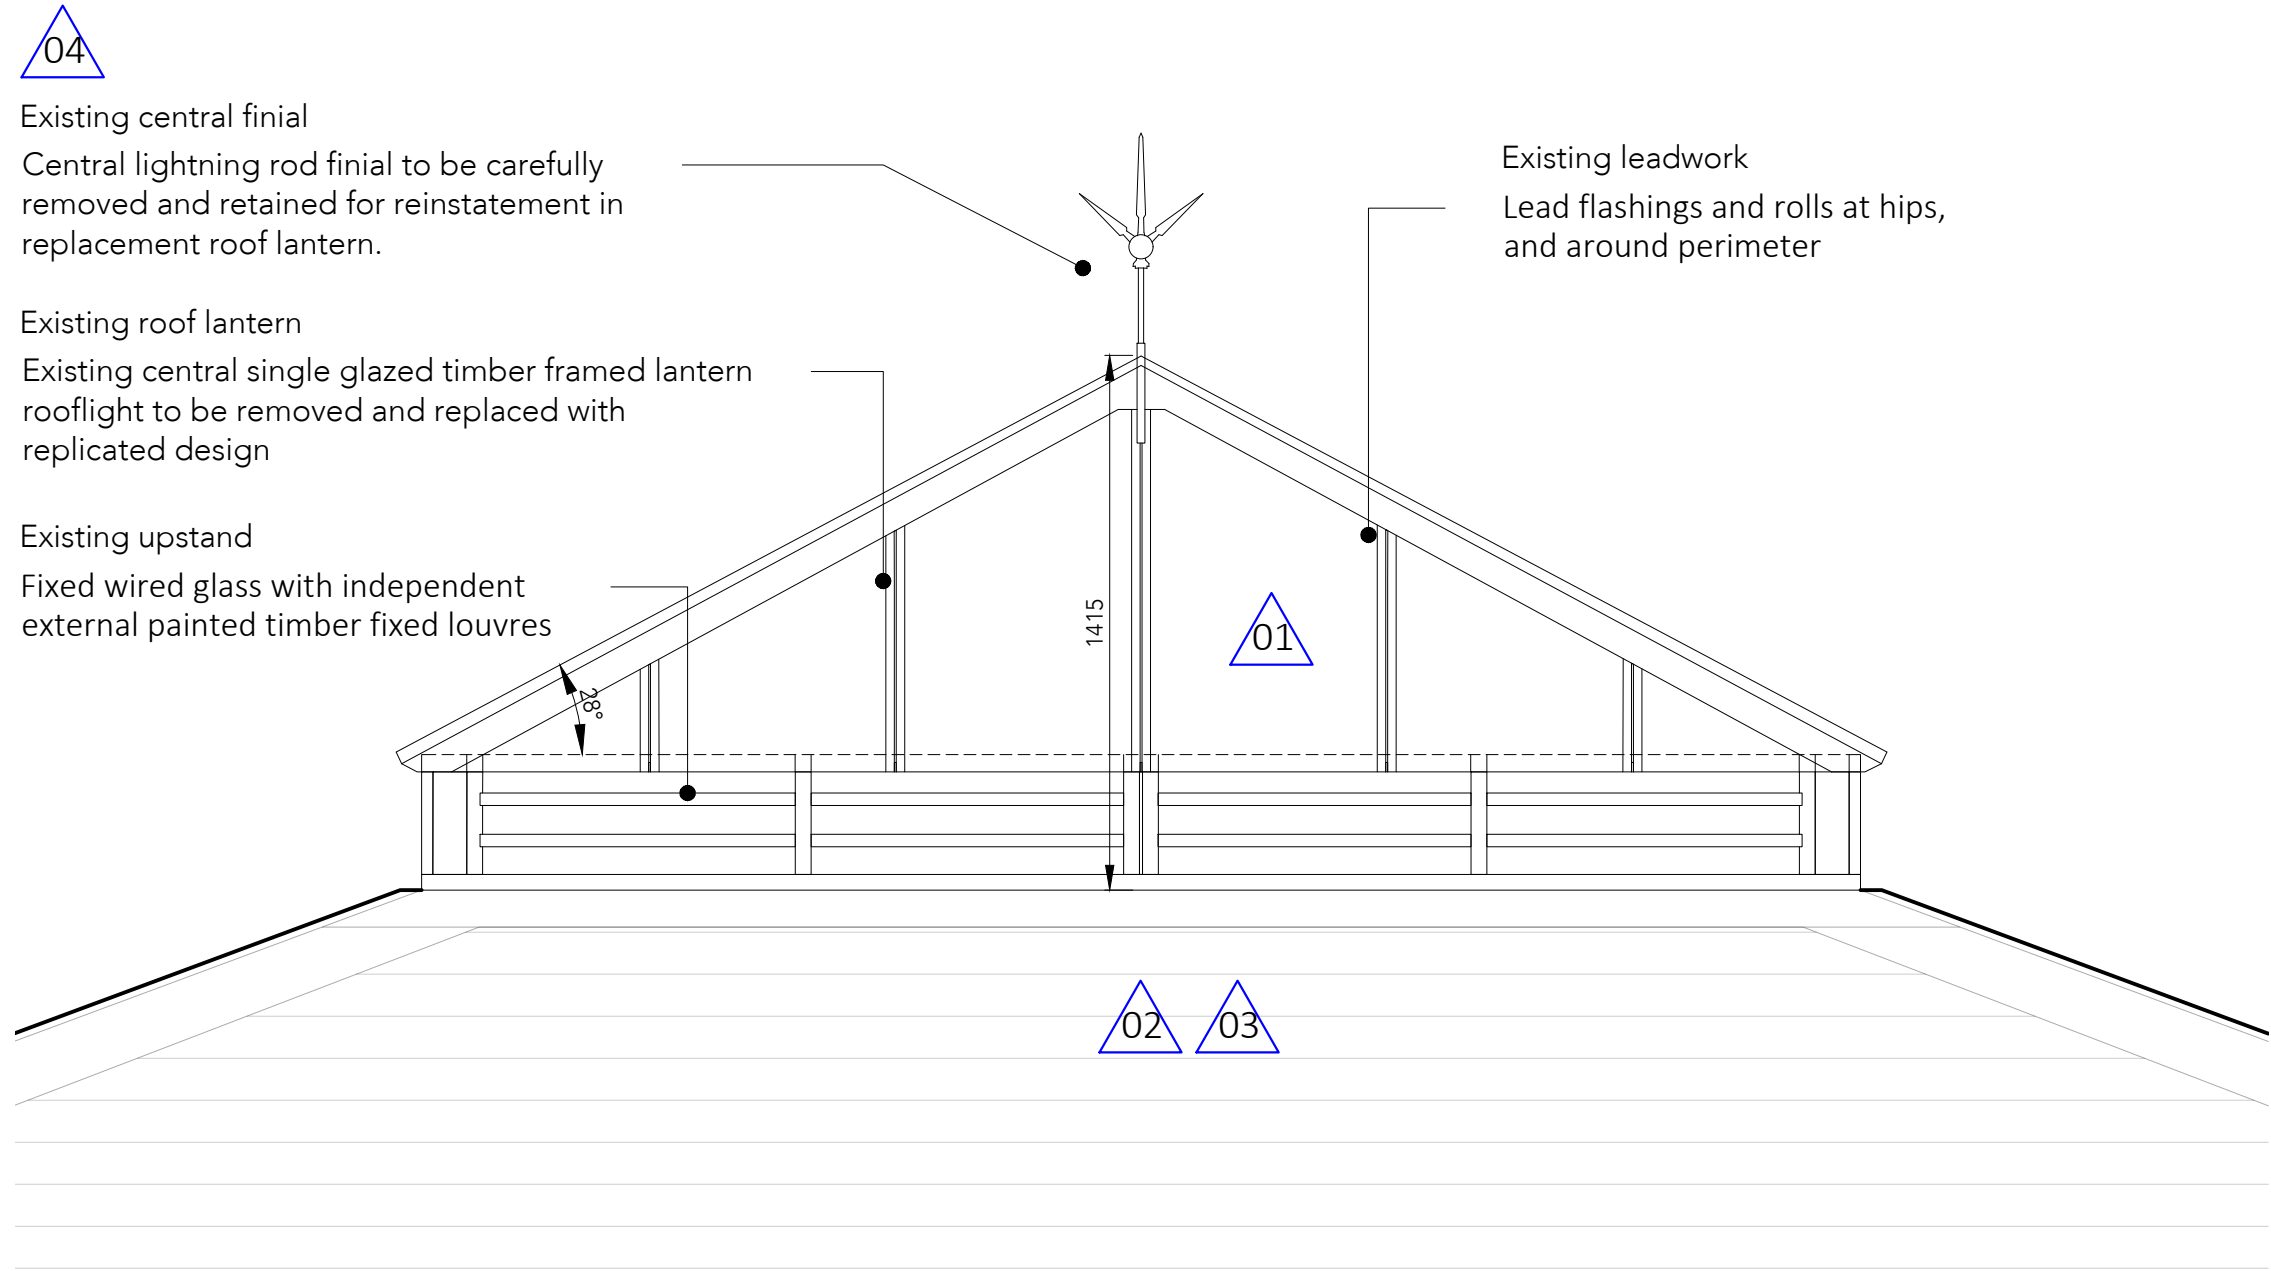


EXISTING ROOF LANTERN ELEVATION
1:20

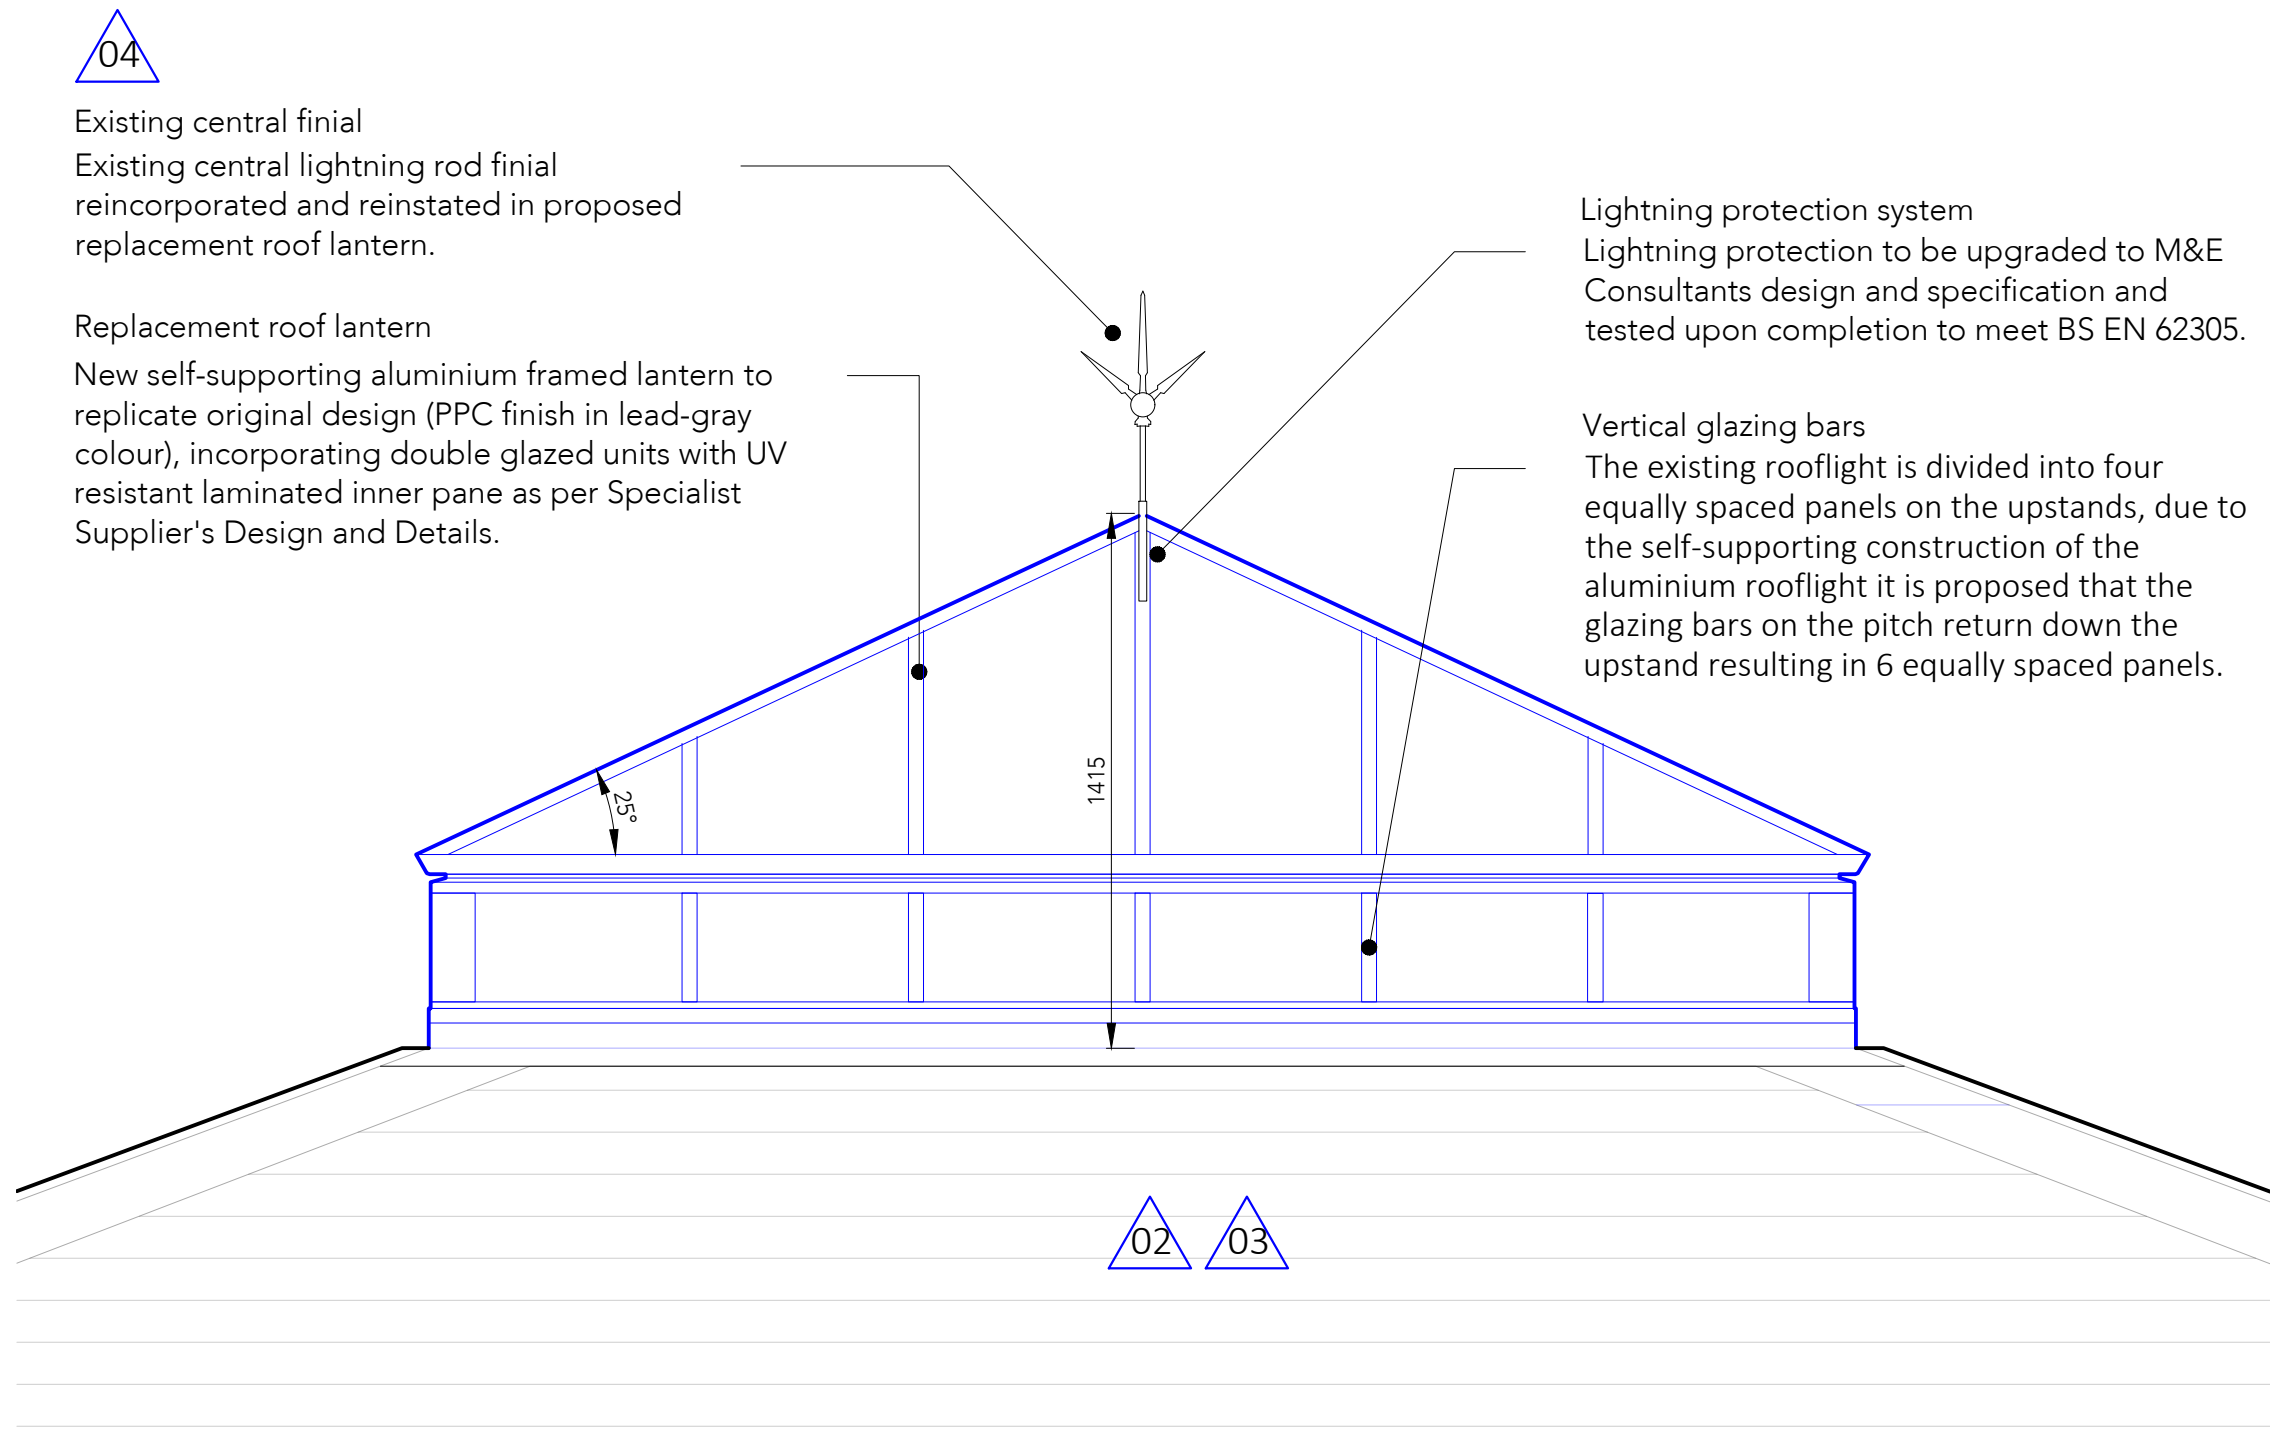


PROPOSED ROOF LANTERN ELEVATION
1:20




EXISTING ROOF LANTERN PHOTOGRAPH

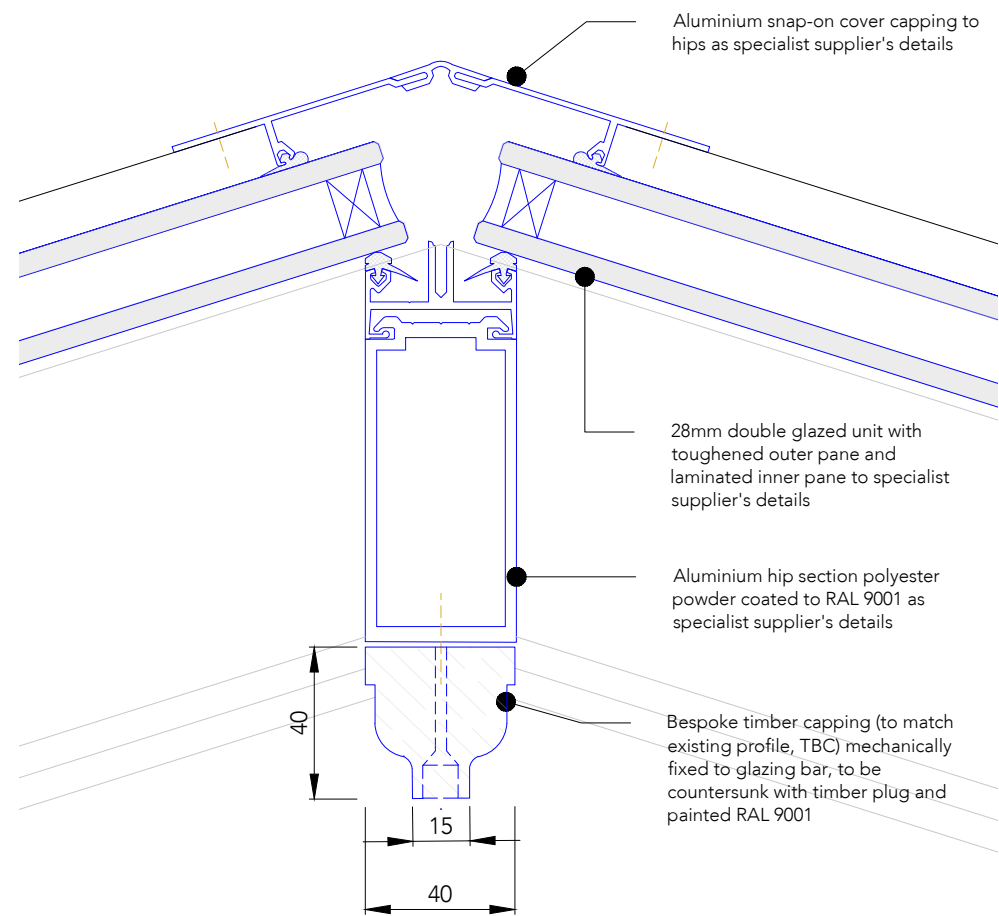

PROPOSED HIP SECTION DETAIL
1:2

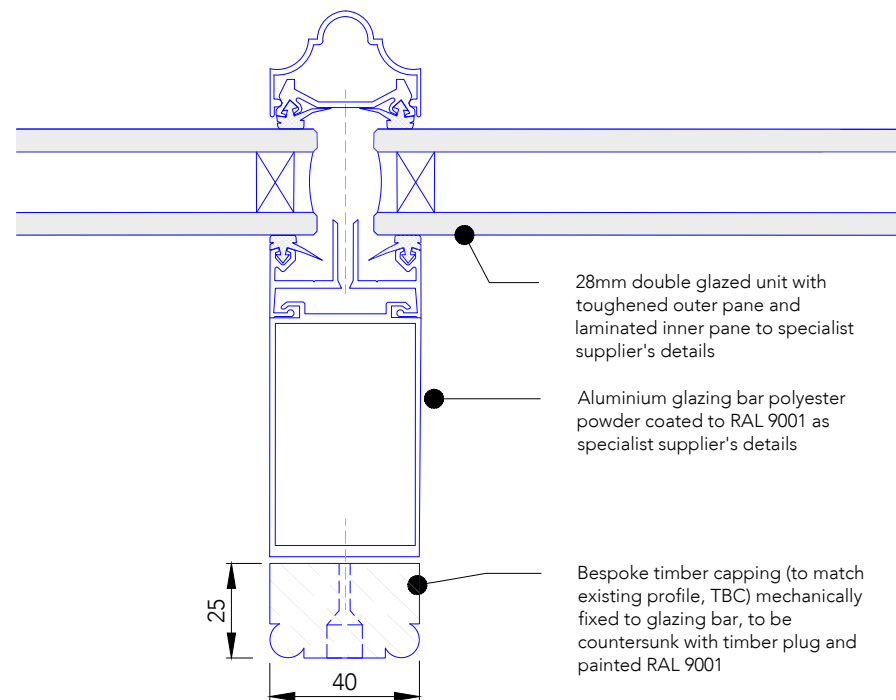


PROPOSED GLAZING BAR SECTION DETAIL
1:5

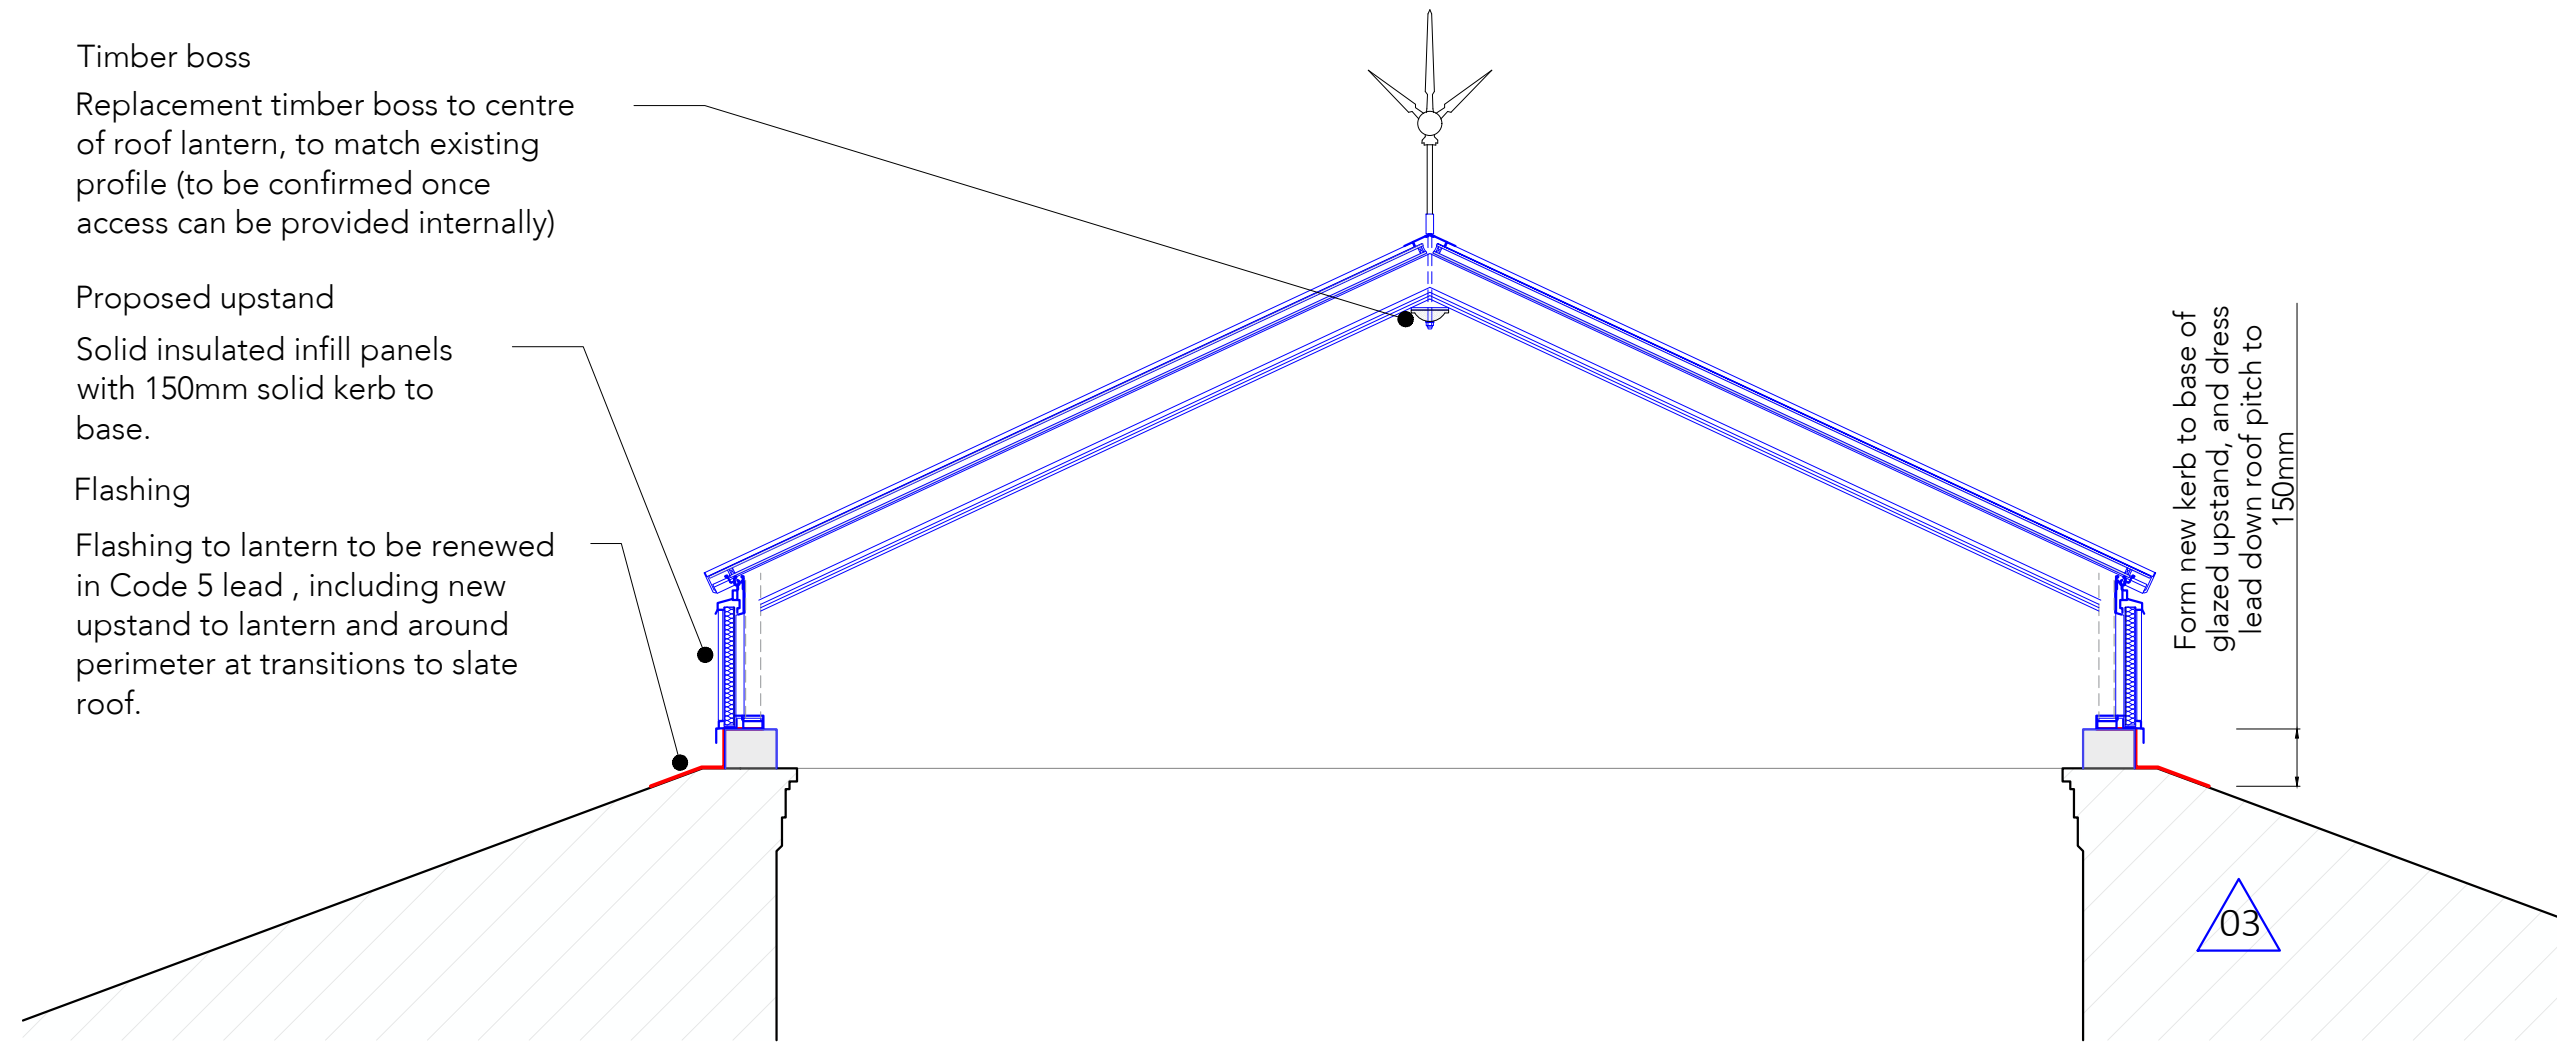

PROPOSED ROOF LANTERN SECTION
1:20

KEY PLAN

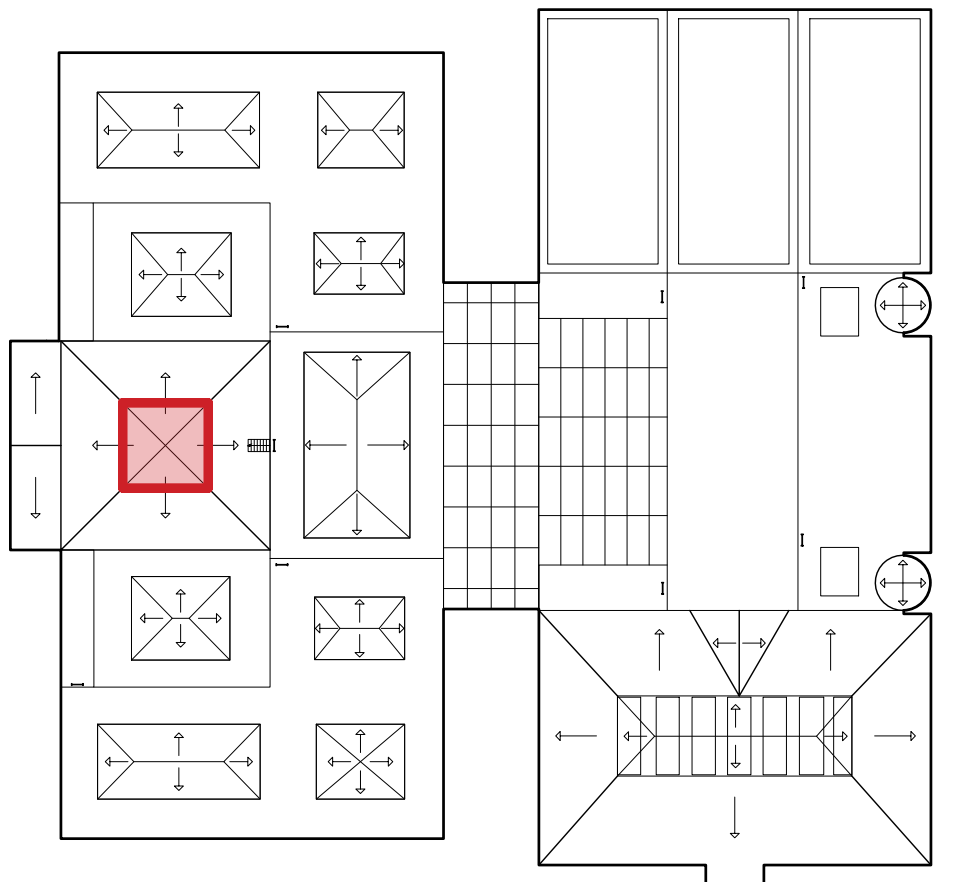

KEY

- Existing elements
- Proposed elements and alterations
- No measured survey information

General Notes

- For references and descriptions to work items, refer to separate Architectural Specification 9518NBS and Architectural Restoration Specification document 9518RS. Any works item is presented in numbered form.
- All dimensions must be checked on site before proceeding. Dimensions of new work are to be adjusted to suit the existing where necessary. Do not assume that the existing structure or details are plumb, square or level.
- Any discrepancies to be brought to the Architects attention as soon as possible.

Design Notes

- 01 Please refer to Robertson drawing 630042-RCG-XX-XX-SU-W-00001 for measured survey of rooflight
- 02 Please refer to Hutton & Rostron report 212-98 for condition survey of existing lantern
- 03 Refer to Structural Engineer's load assessment for replacement rooflight
- 04 Lightning protection to be assessed and upgraded if required as per M&E consultants specification.
- 05 This drawing represents DESIGN INTENT ONLY. Refer to specialist supplier's information for design and details of new roof lantern.

P03	18/01/24	Stage 3 for acceptance Dimensions amended to accord with survey of roof lantern, proposal design and notes amended
P02	08/06/23	Additional notes added
P01	31/05/23	Stage 3 issue

Rev Date/Intls Details

© The moral rights of the author are hereby asserted.
This drawing and design is the sole property of Buttress Ltd and must not be reproduced without permission.
Buttress Ltd is Registered in England and Wales: 3638123.



Buttress

41 Bengal St
Manchester
M4 6AF

T 0161 236 3303
E contact@buttress.net
W www.buttress.net

Project Title	Manchester Art Gallery
Client	Manchester City Council
Location	Mosley Street, Manchester

Drawing Title	Roof Lantern Replacement Proposed Roof Lantern Details
---------------	---

Date	31/05/23	Scale	1:50
Checked	EK	Orig Paper Size	A1

Status Stage 3

Project: Origin: Zone: Level: Type: Disc: Code: Number: Rev:

MAG - BUT - 17 - RL - DR - A - 27 - 0001 P03