



Notes :
1. This drawing should not be scaled, figured dimensions only to be taken
2. should any discrepancies be found with this drawing, please inform this office.
3. Copyright of this drawing is owned by JM Architects.
Structural information indicative only. To be confirmed by Structural Engineer.

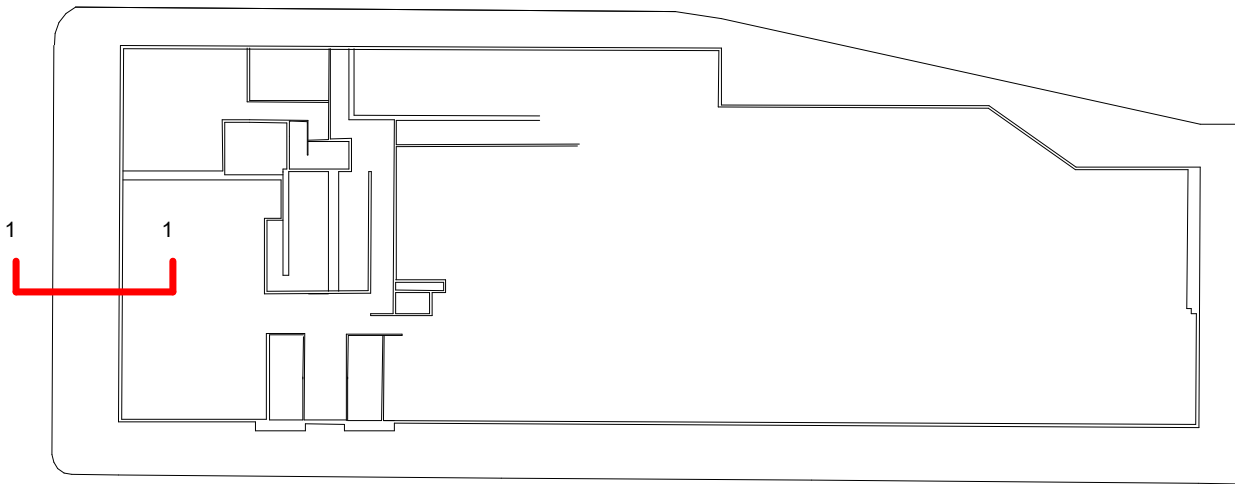

00-Key_Plan_Legend Lvl 00
1 : 500

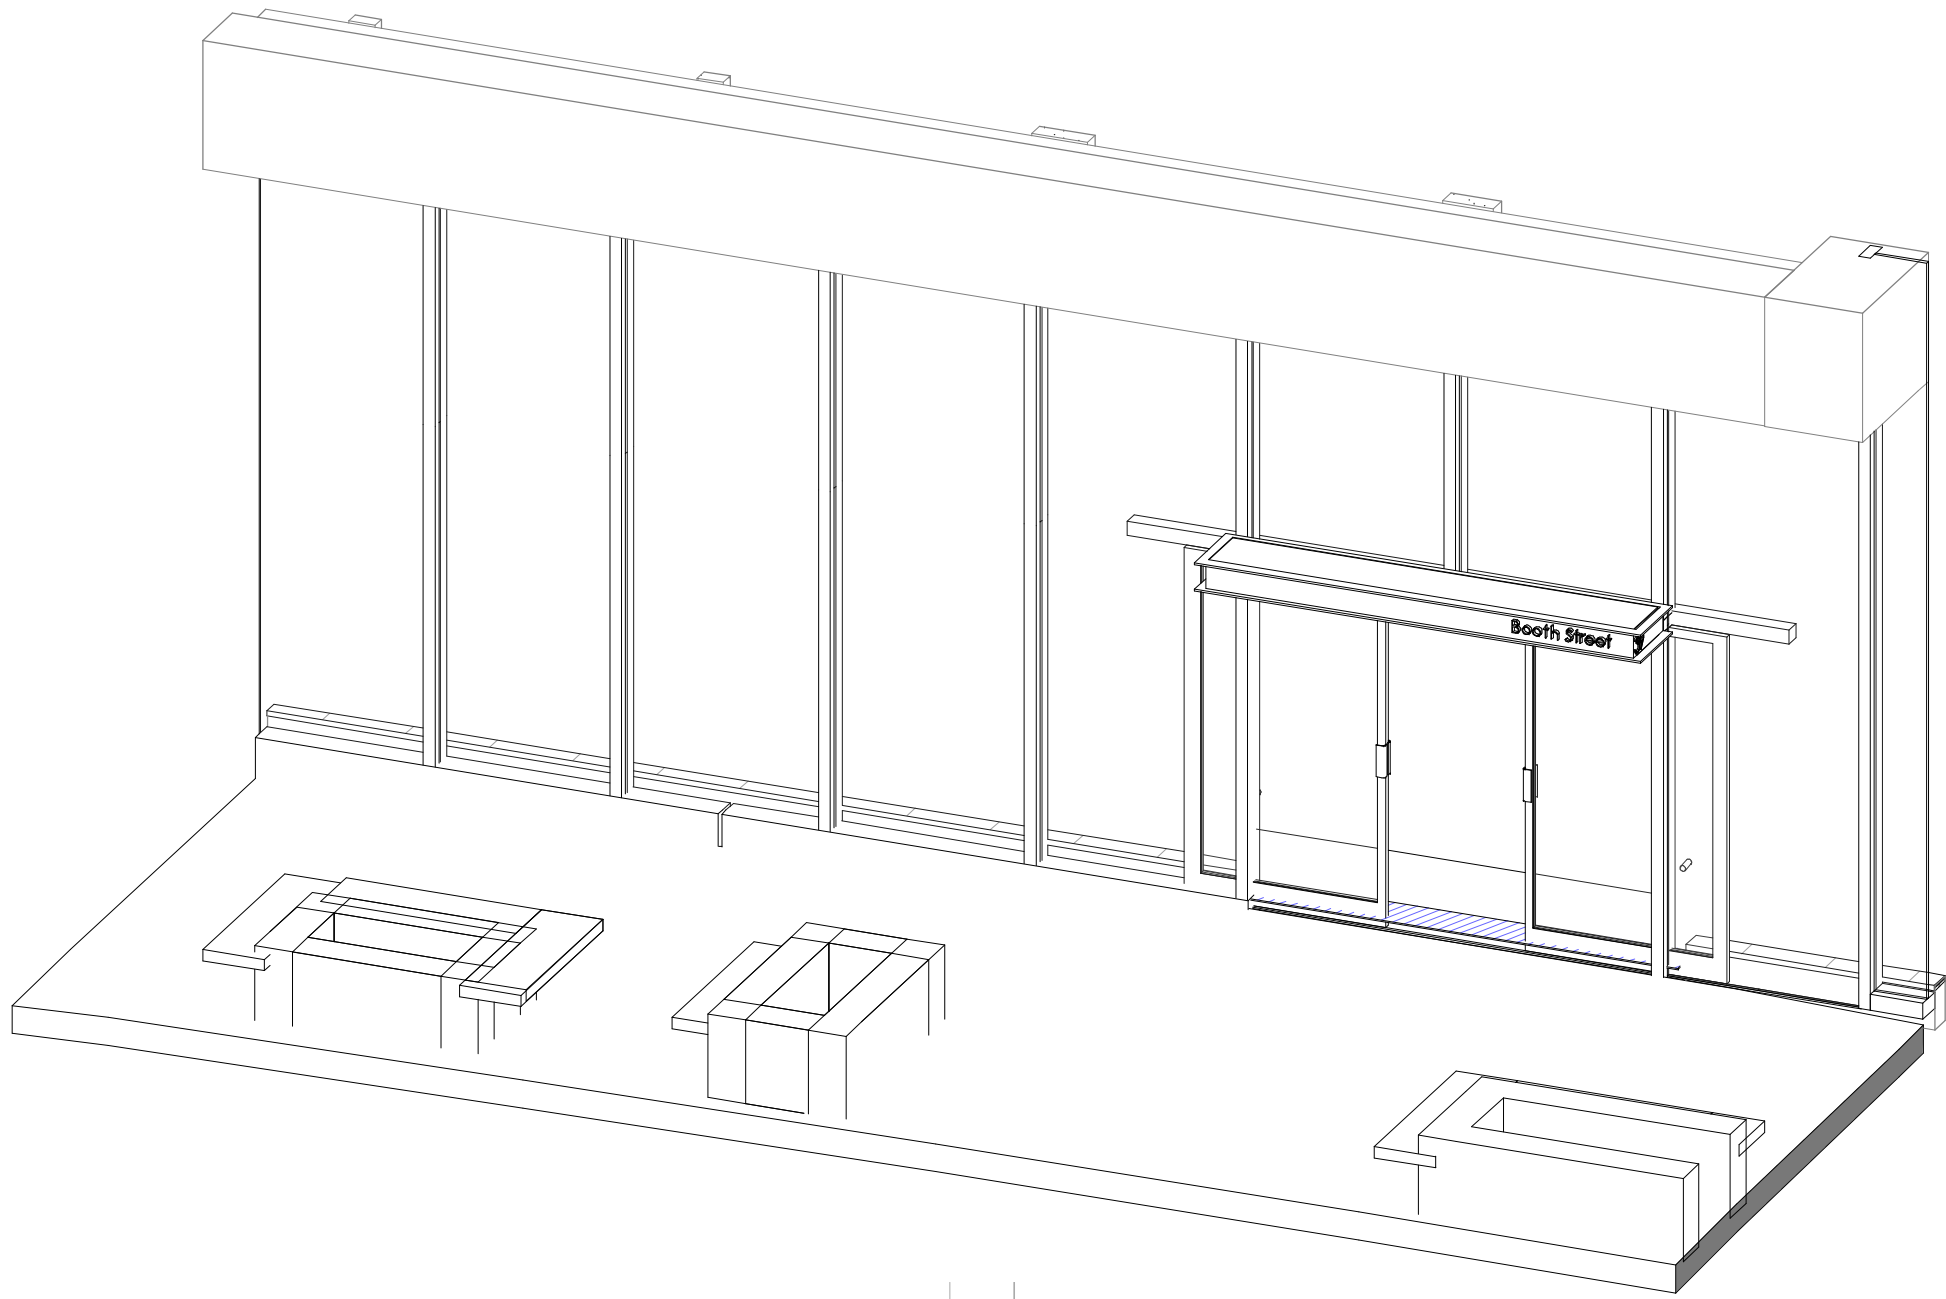

Cantilever fixings to be confirmed by SE, canopy manufacturer and curtain walling supplier.

New steel canopy structure to SE design

540
200

Cooledge Exterior lighting rig

Rodeca translucent cladding soffit - 50% light diffusion

Canopy edge profiled flashing

Curtain Wall and entrance door

Black aluminium materials to match existing Brise soleil

Indicative back lit Building signage / name

Booth Street

Rodeca translucent cladding soffit - 50% light diffusion

Design Intent Only Details to be confirmed with manufacturer, structural engineer and curtain walling/ door supplier.

00-FFL
46554

Proposed Reception FFL
46210

00-FFL
46554

Proposed Reception FFL
46210

P02	Canopy design intent updated inline with planning changes and conditions	10.11.2023	CT	SK
P01	Tender Issue	17.04.2023	IGC	AR
Rev	Description	Date	Dim By	CHK By

Project	58 Mosley Street	64 Queen Street Edinburgh EH2 4NA
Title	Entrance Canopy Section Details	T : 0131 464 6100
Client	M&G Real Estate	edi@jmarchitects.net www.jmarchitects.net
Purpose :	For Tender	Scale : As indicated @ A1
Drawing Number	Project - Originator - Volume - Level - Type - Role - Class&Number	Status - Revision - JMA Project Number

7002-JMA	ZZ-00-DR-A	21	5001	S4	P02	7002
----------	------------	----	------	----	-----	------

1 Canopy Section 01
1 : 10

2 Canopy Section 02
1 : 10