

A1

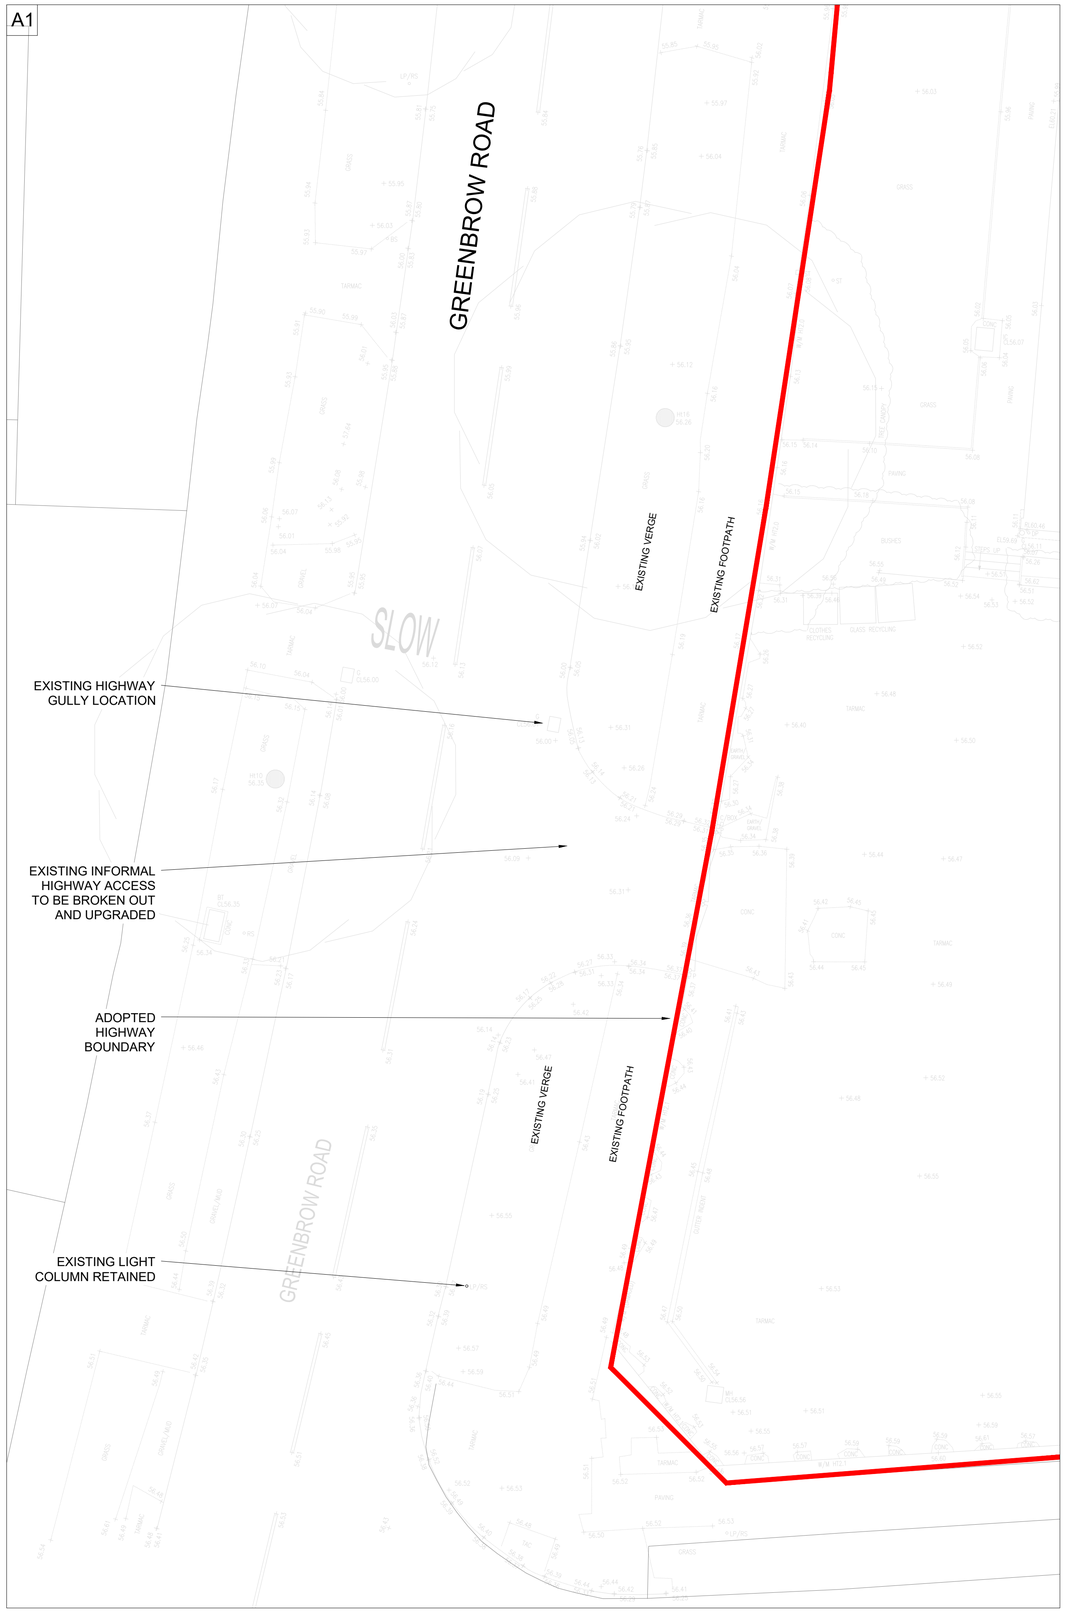

EXISTING JUNCTION GA

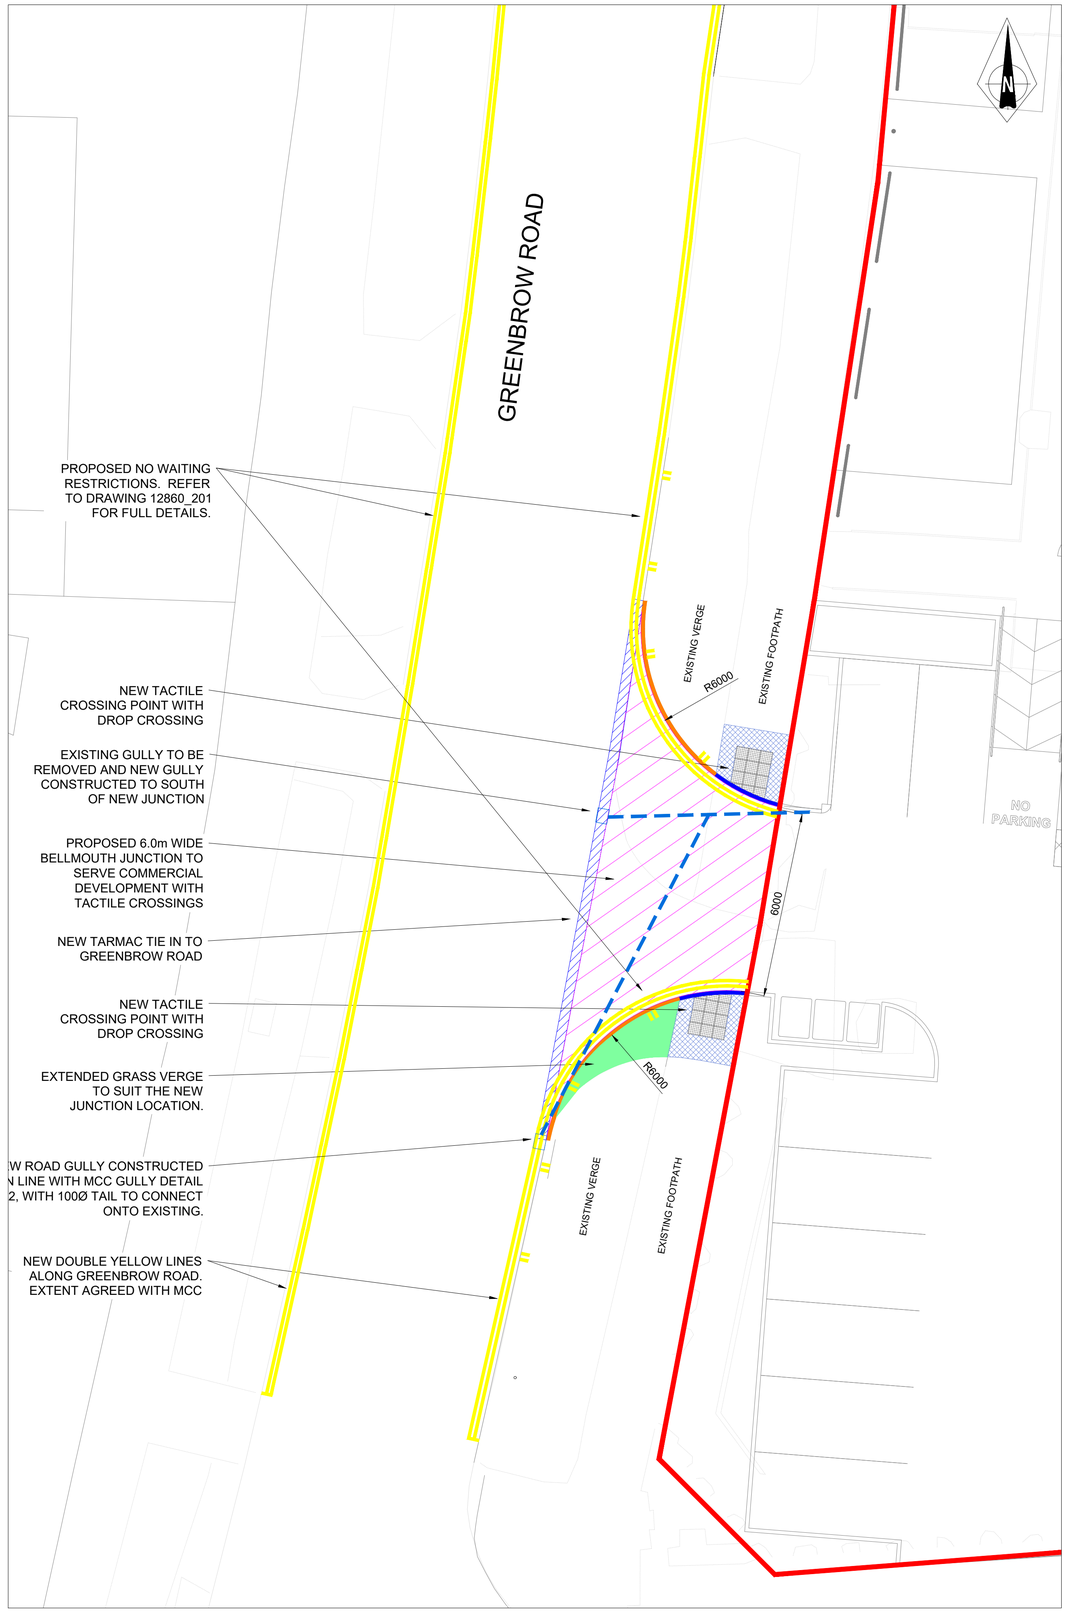

PROPOSED JUNCTION GA

NOTES

This drawing is copyright and owned by Marston and Grundy LLP, and is for use on this site only unless contractually stated otherwise.

DO NOT SCALE this drawing (printed or electronic versions). Contractors must check all dimensions from site.

All other design team elements, where indicated, have been imported from the consultant's drawings and reference should be made to the individual consultant's drawings for exact setting out, size and type of component.

Discrepancies and / or ambiguities within this drawing, between it and information given elsewhere, must be reported immediately to the architect for clarification before proceeding.

All works are to be carried out in accordance with the latest British Standards and Codes of Practice unless specifically directed otherwise in the specification.

Responsibility for the reproduction of this drawing in paper form, or if issued in electronic format, lies with the recipient to check that all information has been replicated in full and is correct when compared to the original paper or electronic Graphical representations of equipment on this drawing have been co-ordinated, but are approximations Please refer to the Specifications and / or Details for actual sizes and / or specific contractor construction information.

This original document is issued for the purpose indicated below and contains information of confidential nature. Further copies and circulation will be strictly in accordance with the confidentiality agreement under the contract. This original must be destroyed or returned to the contractor.

ALL OTHER KERBING TO REMAIN AS EXISTING

EXTENT OF TRO'S AND YELLOW LINING TO BE AGREED WITH MCC

ALL WORKS TO BE CARRIED OUT IN ACCORDANCE WITH MCC STANDARD DETAILS AND SUBJECT TO TECHNICAL APPROVAL PRIOR TO WORKS COMMENCING

ALL WORKS TO BE CARRIED OUT IN ACCORDANCE WITH MCC STANDARD DETAILS

STP C3 - FLEXIBLE CARRIAGEWAY CONSTRUCTION
STP F1 - FLEXIBLE FOOTWAY CONSTRUCTION
STP F10 - UNCONTROLLED PEDESTRIAN CROSSING
STP K1 - NEW KERB WITH 125mm UPSTAND
STP K2 - DROP KERB
STP K5 - FOOTWAY EDGING DETAIL
STP K25 - TRANSITION KERB
STP D12 - GULLY DETAIL

⚠ UNCHARTED SERVICES MAY BE PRESENT.

CROSSING SERVICES FROM STATUTORY RECORDS AND GPR SURVEYS. NO WARRANTY GIVEN TO THE ACCURACY OF THE DATA PROVIDED. FULL TRIAL PITS TO BE UNDERTAKEN TO FULLY DEFINE ALL APPARATUS LAYOUT AND DEPTHS.

Rev	Description	By	Date	Chk'd
P5	UPDATED TO SUIT MCC COMMENTS	PG	20.03.23	DG
P4	UPDATED TO SUIT MCC COMMENTS	PG	04.03.23	DG
P3	UPDATED TO SUIT MCC COMMENTS	PG	09.08.23	DG
P2	UPDATED TO SUIT MCC COMMENTS	PG	26.07.23	DG
P1	PRELIMINARY ISSUE	PG	12.06.23	DG

Marston & Grundy LLP
Consulting Engineers
Priory House, Ellesmere Ave
Marple, Stockport, Cheshire, SK6 7AN
Telephone: 0161 427 7231
Email: mail@marstonandgrundy.com

Client
SEVA PATIDAR LIMITED

Project
PROPOSED CONVEINIENCE STORE
GREENBROW ROAD, NEWALL GREEN

Drawing
S278 HIGHWAY WORKS:
EXISTING & PROPOSED GA

Purpose of Issue	Status
FOR INFORMATION	

Scale @ A1	Date	Drawn	Checked
1:100	12.06.23	PG	DG

Project No.	Drawing No.	Revision
12860	200	P5