





PLANNING DRAWING – PROPOSED SIGNAGE


ITEM 01 (Qty 1) PICTORIAL

Double sided pictorial sign.

Featuring:

- 2 mm Aluminium panel finished RAL 9005.
- 32 mm Bullnose trim finished Gold.
- Applied vinyl display.
- Decorative gibbet based on the existing clock (ITEM 02).
- 2No. LED 5W Spot lights from below.
- Warm white illumination.

Scale 1:20

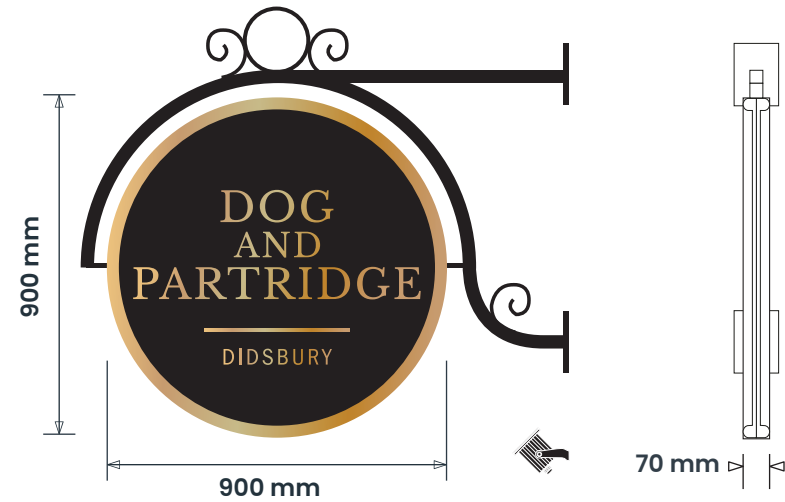

4200 mm Ground Clearance
Max 250 Candelas per square meter (cd/m2)


ITEM 03 (Qty 1) MENU

Illuminated A3 menu case.


Featuring:

- Visual area inlined by 10mm.
- 50 mm frame.
- Internal LED Illumination.

Scale 1:10

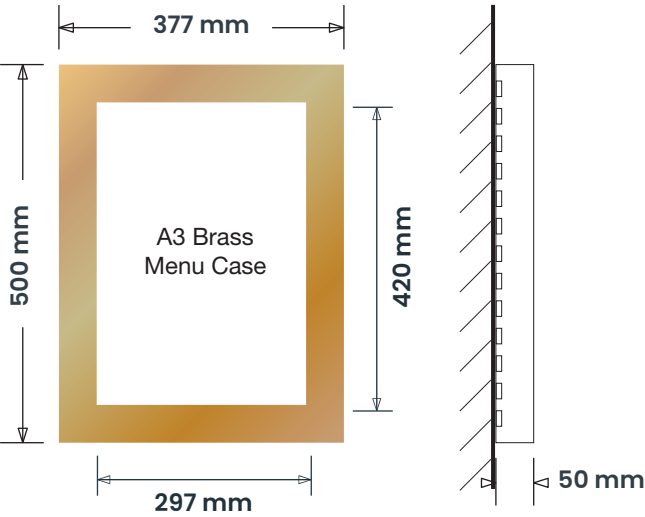

1250 mm Ground Clearance
Max 250 Candelas per square meter (cd/m2)

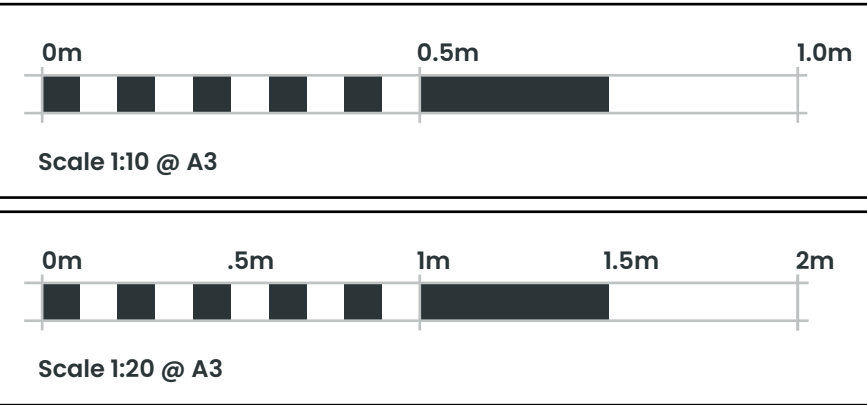

SIGN COLOUR



BRAND TYPEFACES

Primary :
Libre Baskerville
Regular

Secondary :
FranklinGothic URW
Condensed Book

Stix General Bold

Birds Of Paradise
Regular


ITEM 05 (Qty 01) EXISTING MASONRY LETTERS

Retain the existing high level masonry letters.


Featuring:

- Repainted Gold by the Main Contractor.
- 4No. 50W slimline floodlights – Warm white illumination.

Scale 1:10

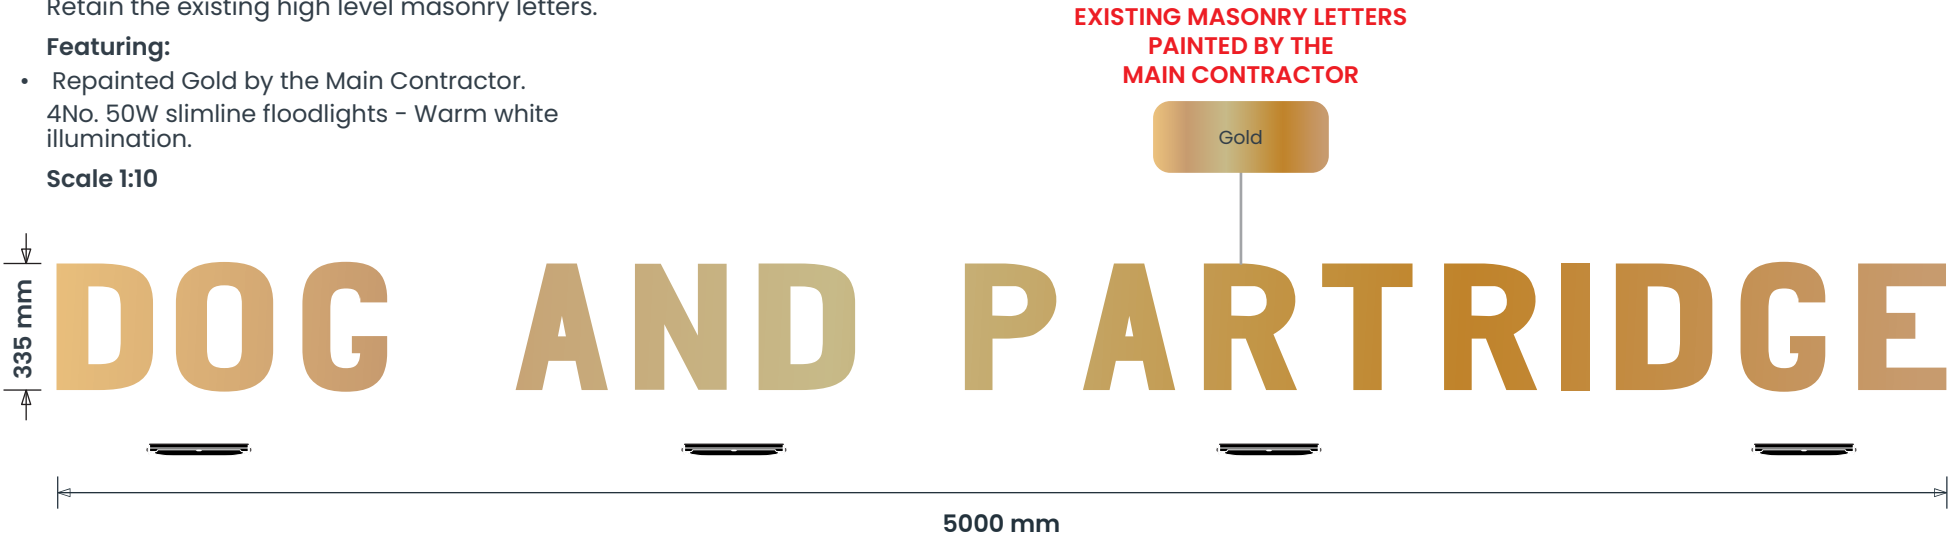

6850 mm Ground Clearance
Max 250 Candelas per square meter (cd/m2)

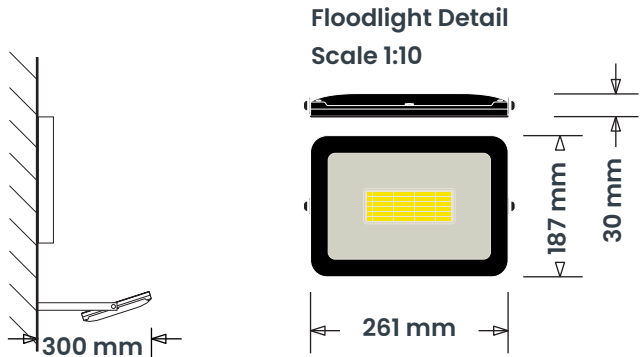

PLANNING DRAWING – PROPOSED SIGNAGE

ITEM 06 (Qty 01) LETTERS

Set of letters to the fascia area.

Featuring:




- 19 mm Foamex letters finished Gold.
- 4No. Brass cowl lights. Warm white illumination.

Scale 1:20



DOG AND PARTRIDGE

280 mm

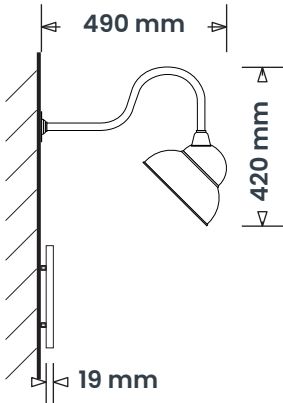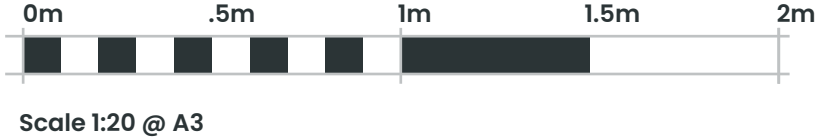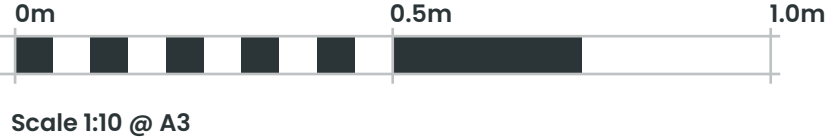

SIGN COLOUR

RAL 9005

Gold

BRAND TYPEFACES

Primary :
Libre Baskerville
Regular

Secondary :
FranklinGothic URW
Condensed Book

Stix General Bold

Birds Of Paradise
Regular

3075 mm Ground Clearance

Max 250 Candelas per square meter (cd/m2)

4650 mm

Front view (Corner)

Building corner

Side

Building corner

DOG
AND
PARTRIDGE

DIDSBURY

Proudly Serving
GREAT
FOOD
CRAFT
&
CASK ALES

2400 mm

1600 mm

3750 mm Ground Clearance

Max 250 Candelas per square meter (cd/m2)

DOG
AND
PARTRIDGE

DIDSBURY

Proudly Serving
GREAT
FOOD
CRAFT
&
CASK ALES

ITEM 07 (Qty 01) NAMEBOARD / AMENITY



Curved high level sign.

Featuring:

- 2 mm Aluminium panel finished RAL 9005.
- Applied vinyl display.
- Mild steel brackets.
- 50W LED Slimline floodlight. Warm white illumination.

Scale 1:20

Floodlight Detail
Scale 1:10

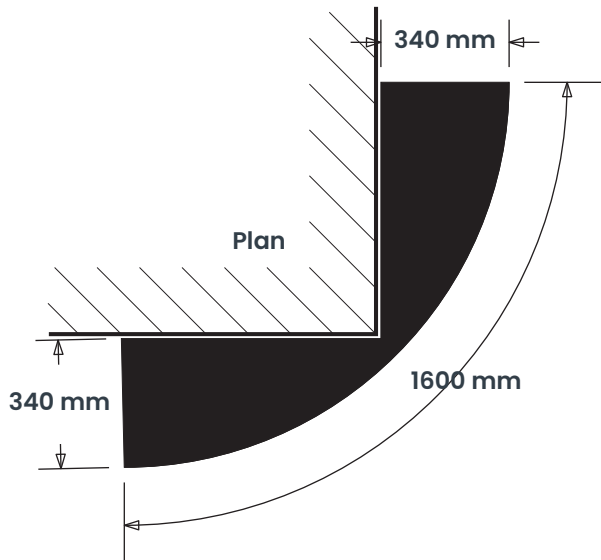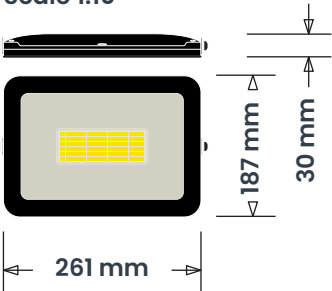

PLANNING DRAWING – PROPOSED SIGNAGE

ITEM 10 (Qty 01) AMENITY

Single sided amenity sign.

Featuring:

- 2 mm Aluminium panel finished RAL 9005.
- 32 mm Bullnose trim finished RAL 9005.
- Applied vinyl display.
- 25 x 25 mm Aluminium angle finished RAL 9005.

Scale 1:20



790 mm Ground Clearance
Max 250 Candelas per square meter (cd/m2)

ITEM 10 (Qty 01) AMENITY

Existing awnings to be recovered by main contractor

Scale 1:20



2100 mm Ground Clearance

SIGN COLOUR



BRAND TYPEFACES

Primary :
Libre Baskerville
Regular

Secondary :
FranklinGothic URW
Condensed Book

Stix General Bold

Birds Of Paradise
Regular



