


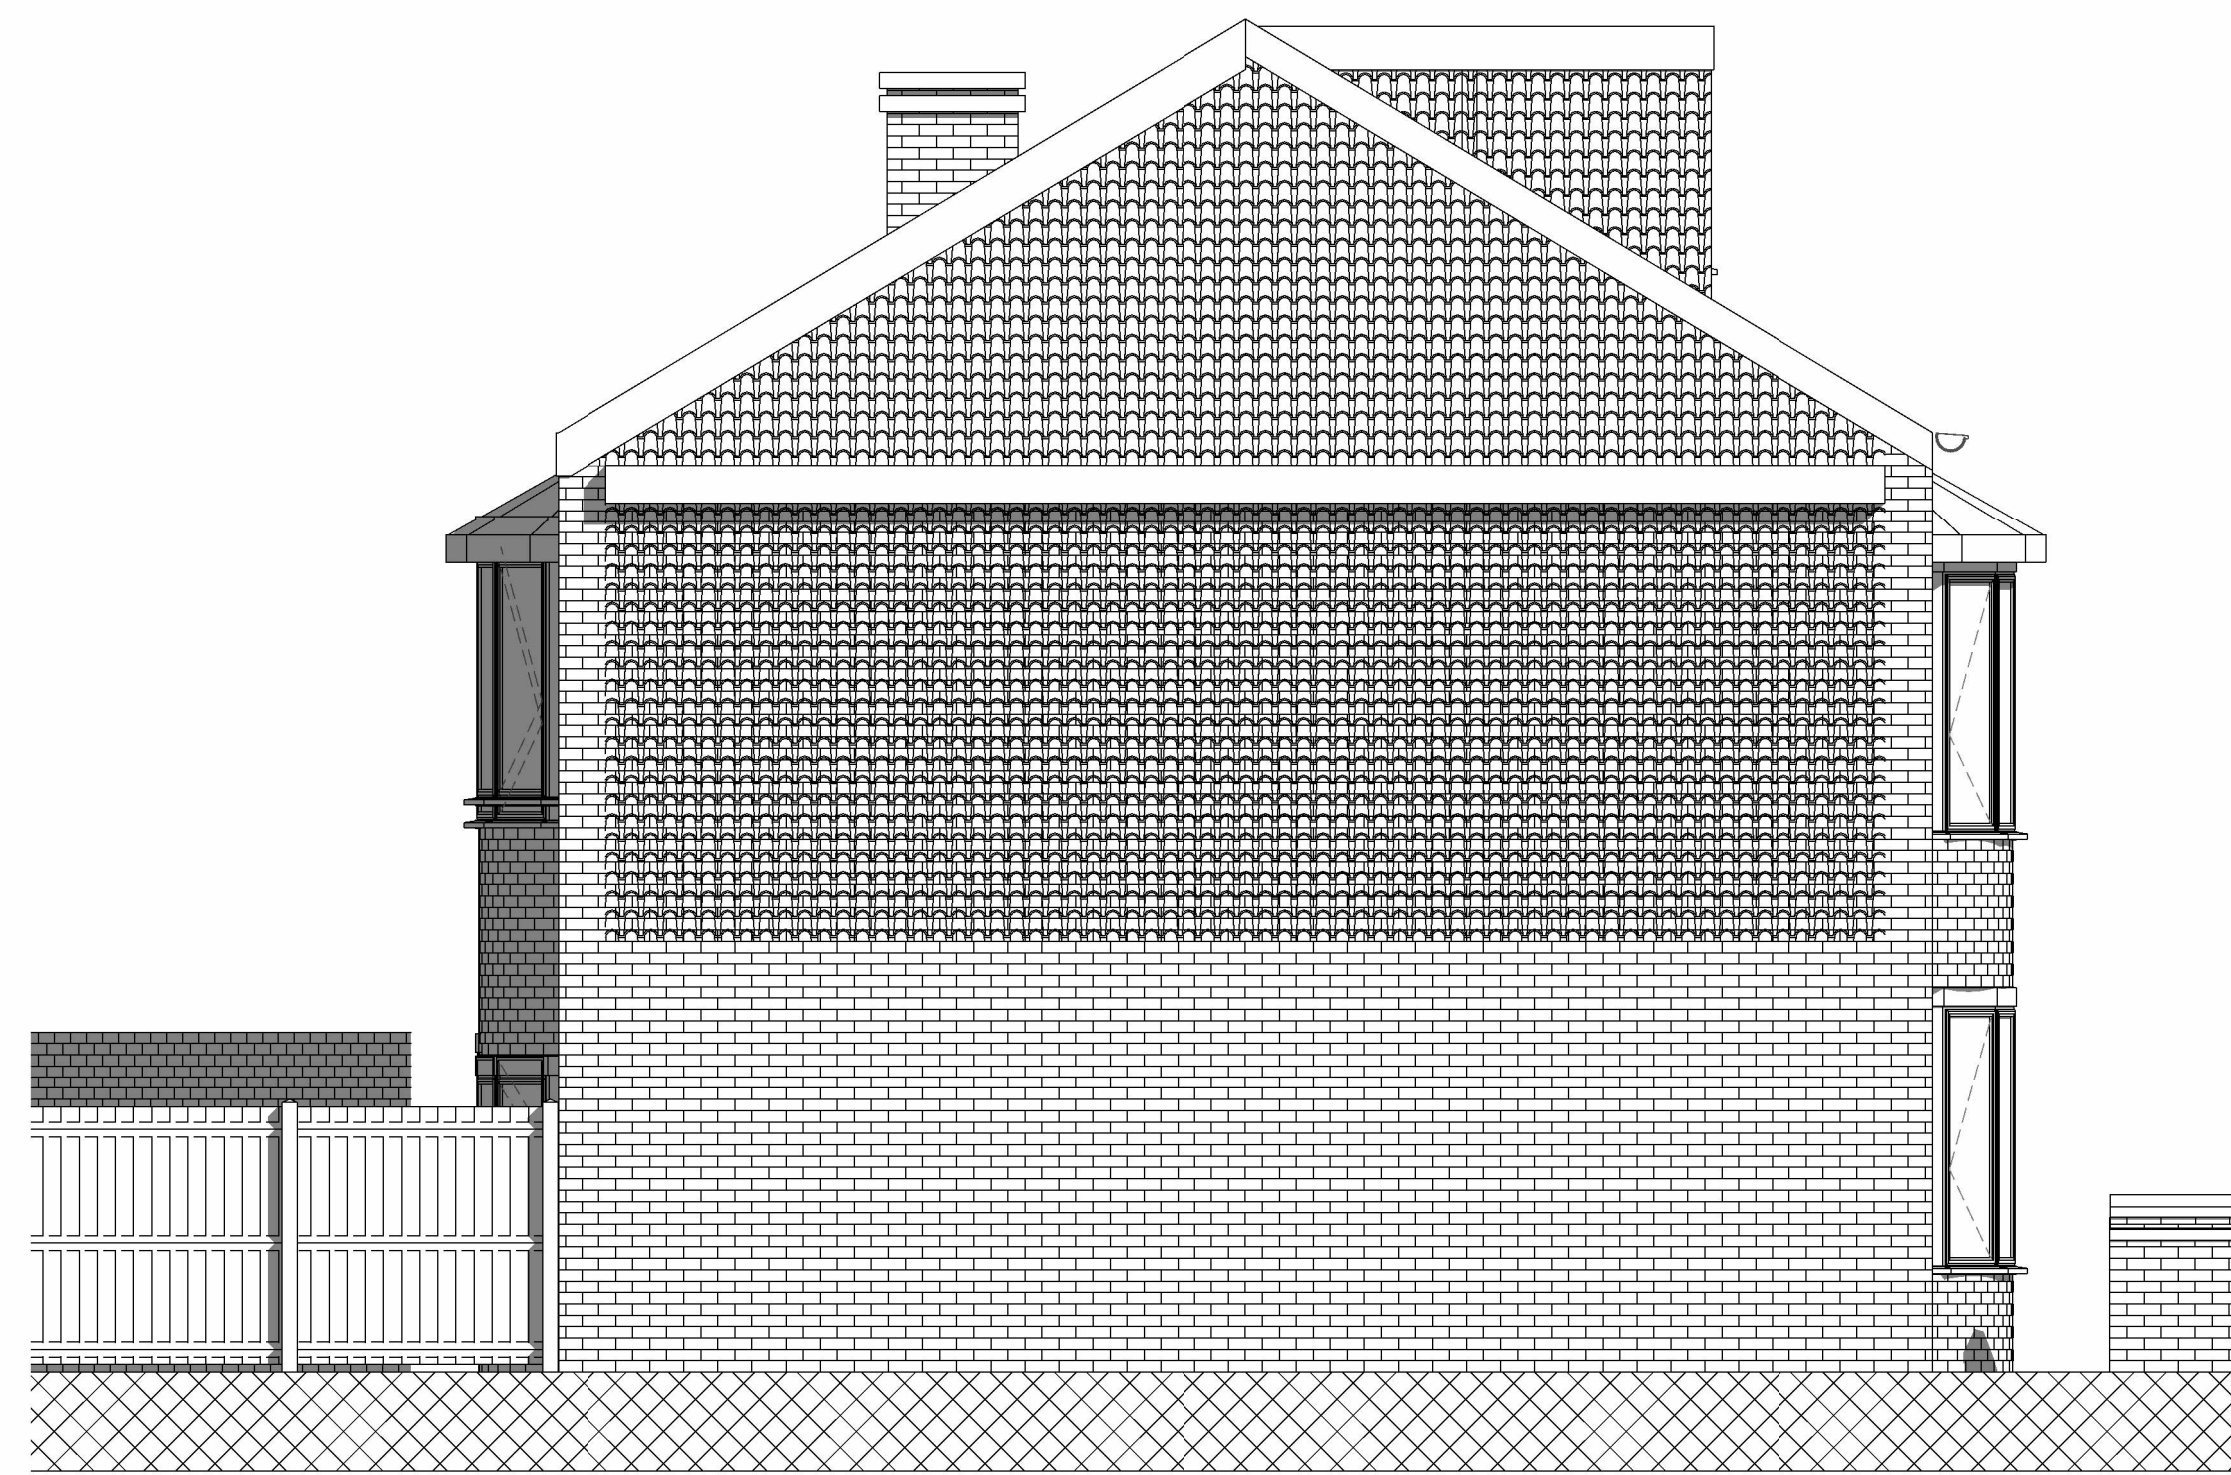


Proposed Side Elevation 1



Proposed Side Elevation 2




Proposed Front Elevation

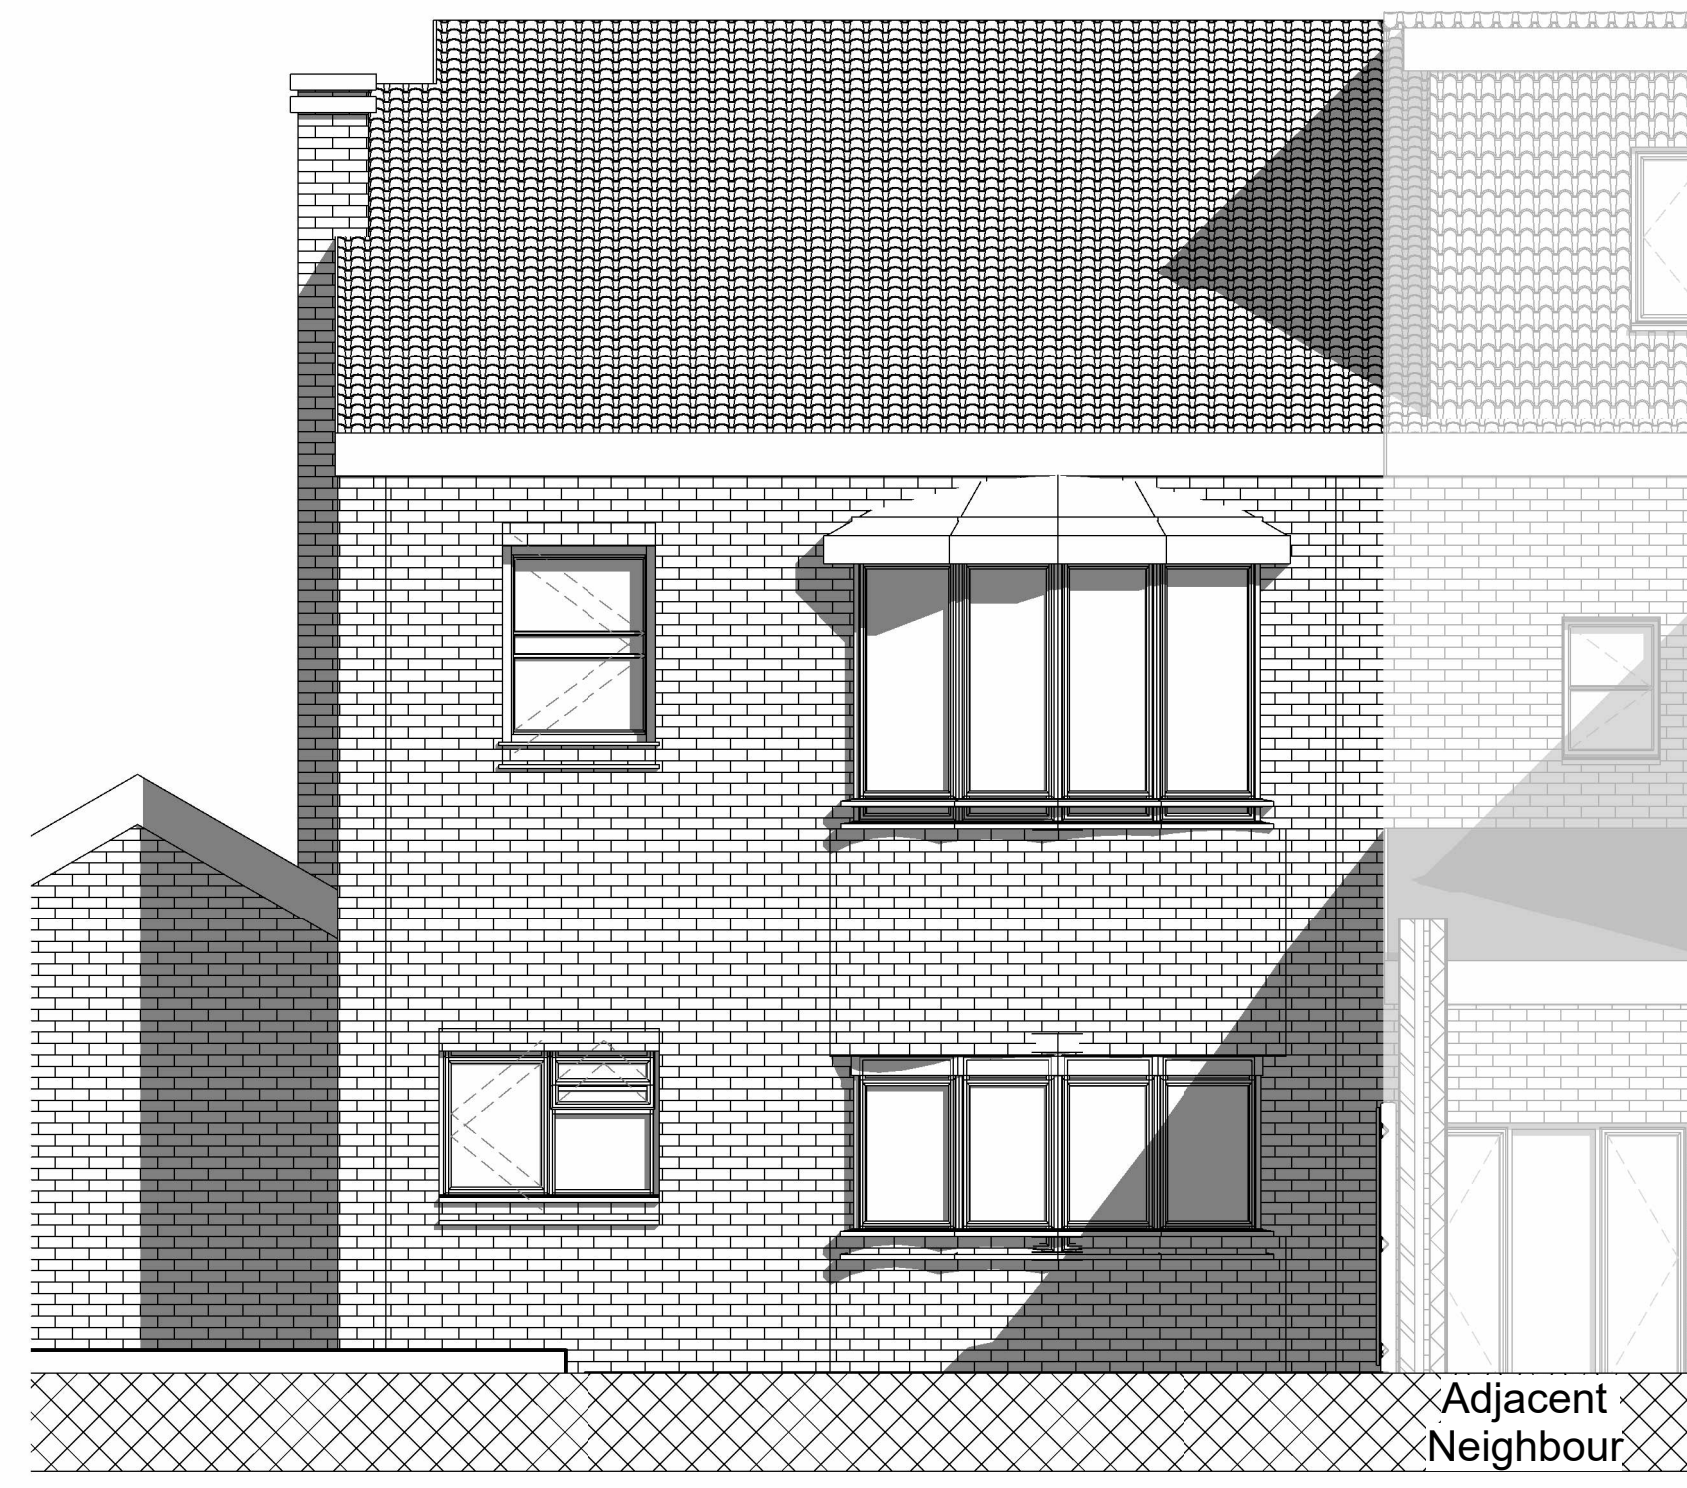


Proposed Rear Elevation

Scale bar 1:50

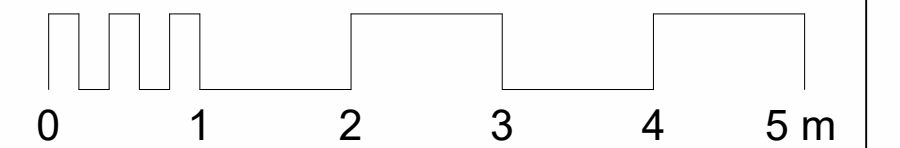

Scale bar 1:100

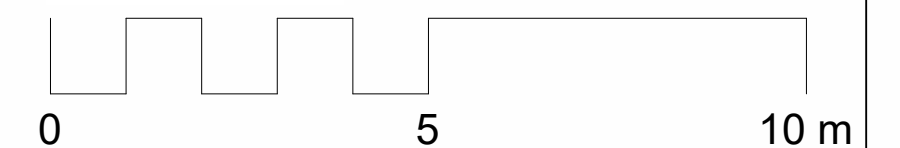

PLANNING

[illegible]

Client
Abdullah Hayat

Project
16 Kingsway M19 2DD

Drawing

Proposed Elevations & Section

Scale	Date		
1 : 50@A1	April '24	AM	US



Home Extension Advisory Service
Suite 318, Broadstone Mill, Broadstone Road, Stockport SK5 7DL
Email: info@heas.co.uk
Tel: 0161 443 4117

0069 | 03 42 | Rev. No.