


SITE

EXISTING CONTEXT ELEVATION: MIDWAY STREET
1:500 @ A3

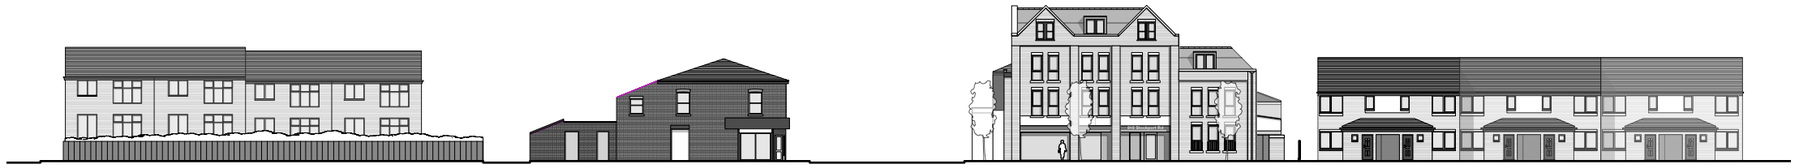

PROPOSAL

PROPOSED CONTEXT ELEVATION: MIDWAY STREET
1:500 @ A3

CONTEXT ELEVATIONS: MIDWAY STREET

1:500 @ A3

PLANNING

0 5 10 20 30 METRES

© Copyright Ollier Smurthwaite Architects

REVISION	DATE	DESCRIPTION

CLIENT:

PROJECT:

ADDRESS: 816 STOCKPORT ROAD, MANCHESTER, M12 4QN

DRAWING TITLE: CONTEXT ELEVATIONS: MIDWAY STREET

SCALE: 1:500 @ A3 | DATE: MAY 2024

DRAWING NO: A831_P_121

OLLIER SMURTHWAITE ARCHITECTS
40 King Street, Manchester, M2 6BA
T 0161 883 0838
F 0161 883 0839
E mail@olliersmurthwaite.com