


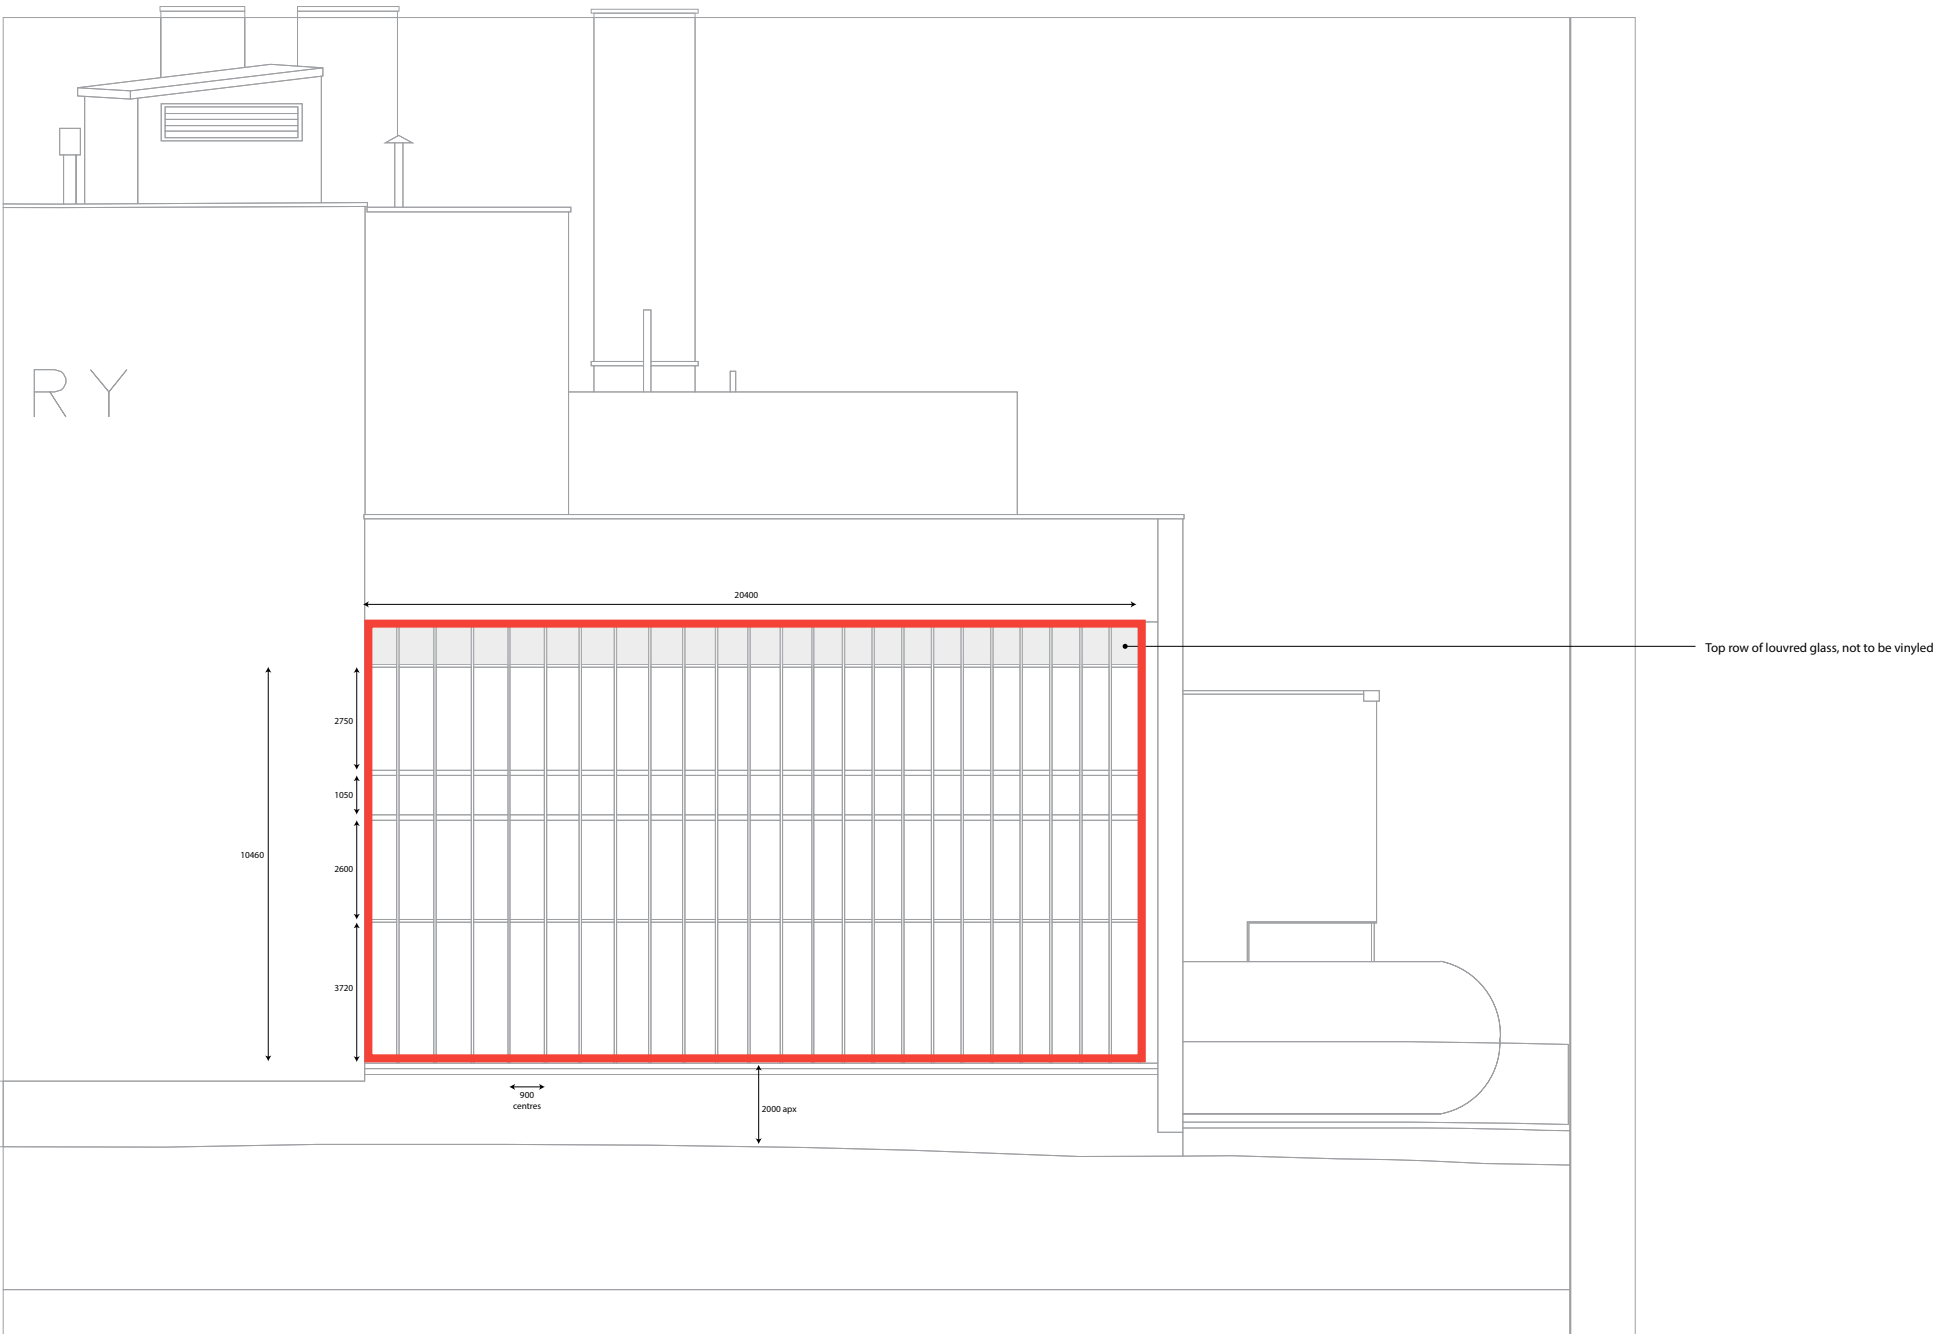

All sizes approx - taken from original elevation plans
To be checked on site prior to production



REV	DATE	AMENDMENT	BY
CLIENT			



PROJECT
Manchester Brewhouse
Glazing

DRAWING TITLE
Elevations for Planning



signage consultants
70 Montgomery Street, Edinburgh EH7 5JA
Tel: 0131 556 9633
mail: info@mcrobb.co.uk

SCALE	SHEET SIZE	A2
1:200		
DATE	DRAWN	CHECKED
19/06/2024	NFM	
DRAWING NO.	REV	
MSC - XX-DR-A-9510	C01	