


- NOTES:**
1. Do not scale from this drawing.
 2. Always work to noted dimensions.
 3. All dimensions are in millimetres unless otherwise stated.
 4. All setting out, levels and dimensions must be agreed on site.
 5. The dimensions of all materials must be checked on site before being laid out.
 6. This drawing must be read with the relevant specification clauses and detail drawings.
 7. Order of construction and setting out to be agreed on site.

LOCATION PLAN

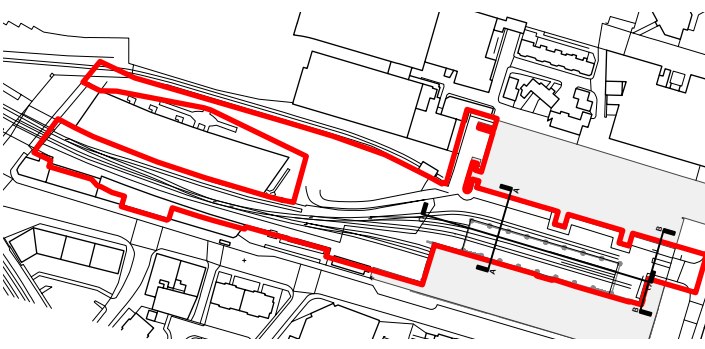


Scale 1:3500

Note:

colours shown are indicative only.


New Warehouse

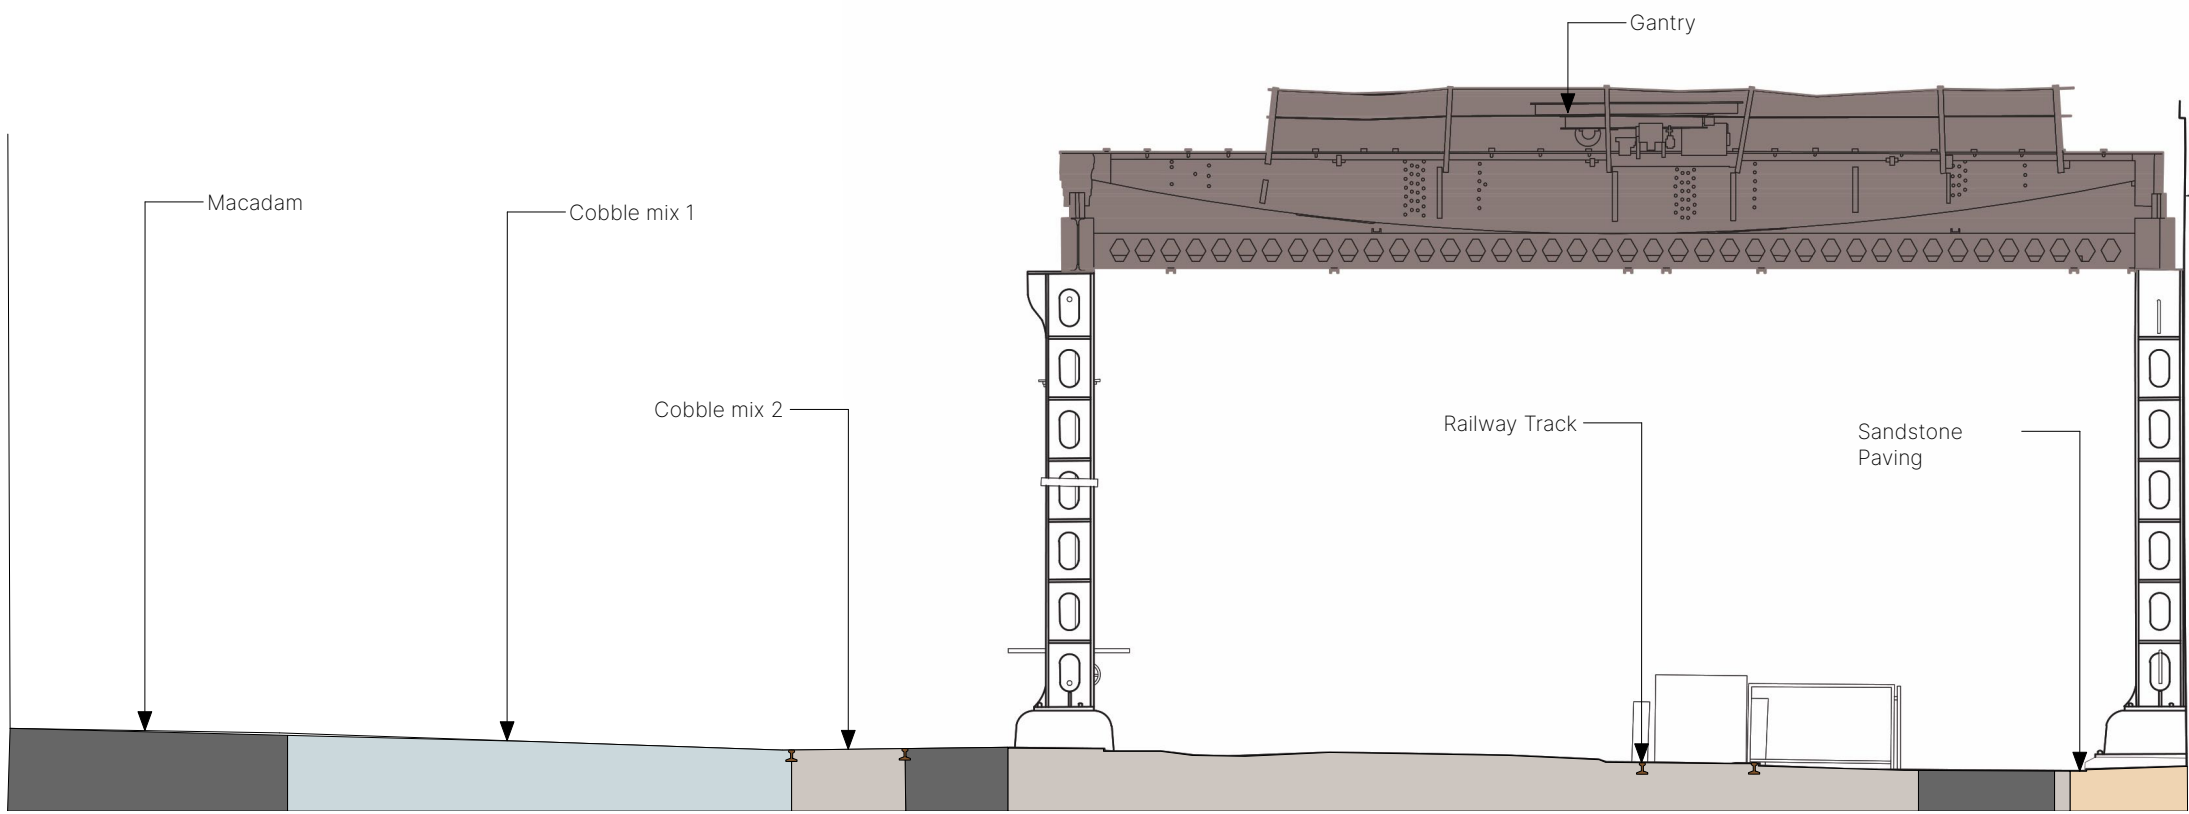

Power Hall

1 Existing Section A-A
Scale: 1:100


New Warehouse

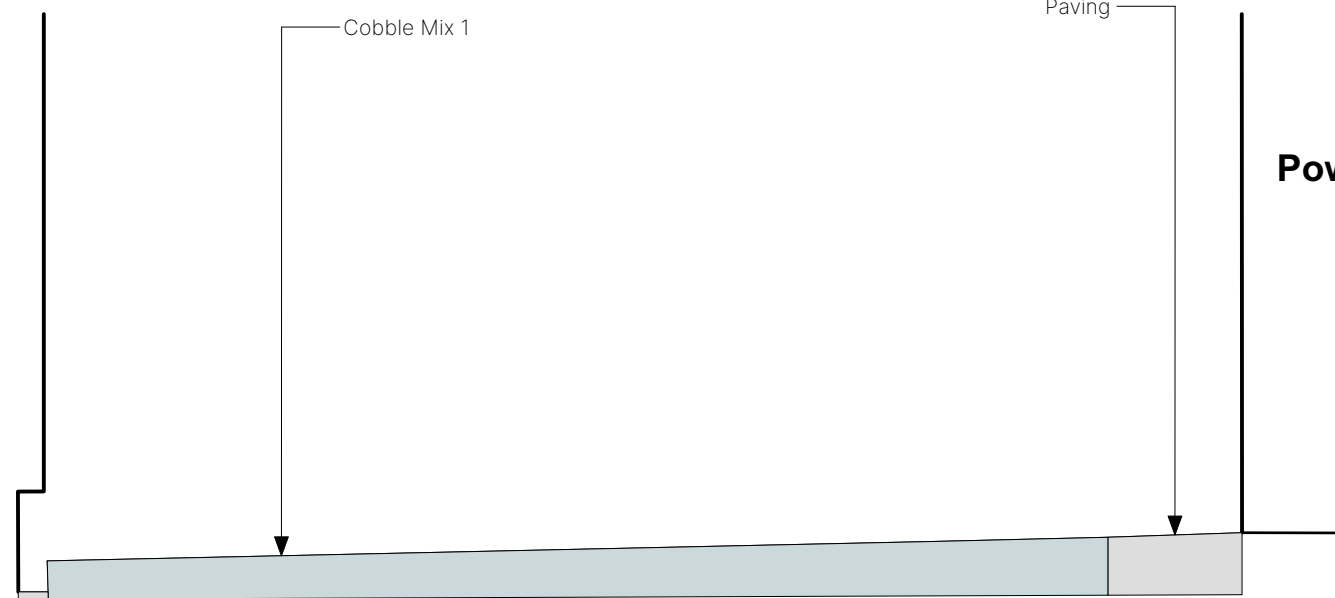

Power Hall

2 Existing Section B-B
Scale: 1:100


New Warehouse

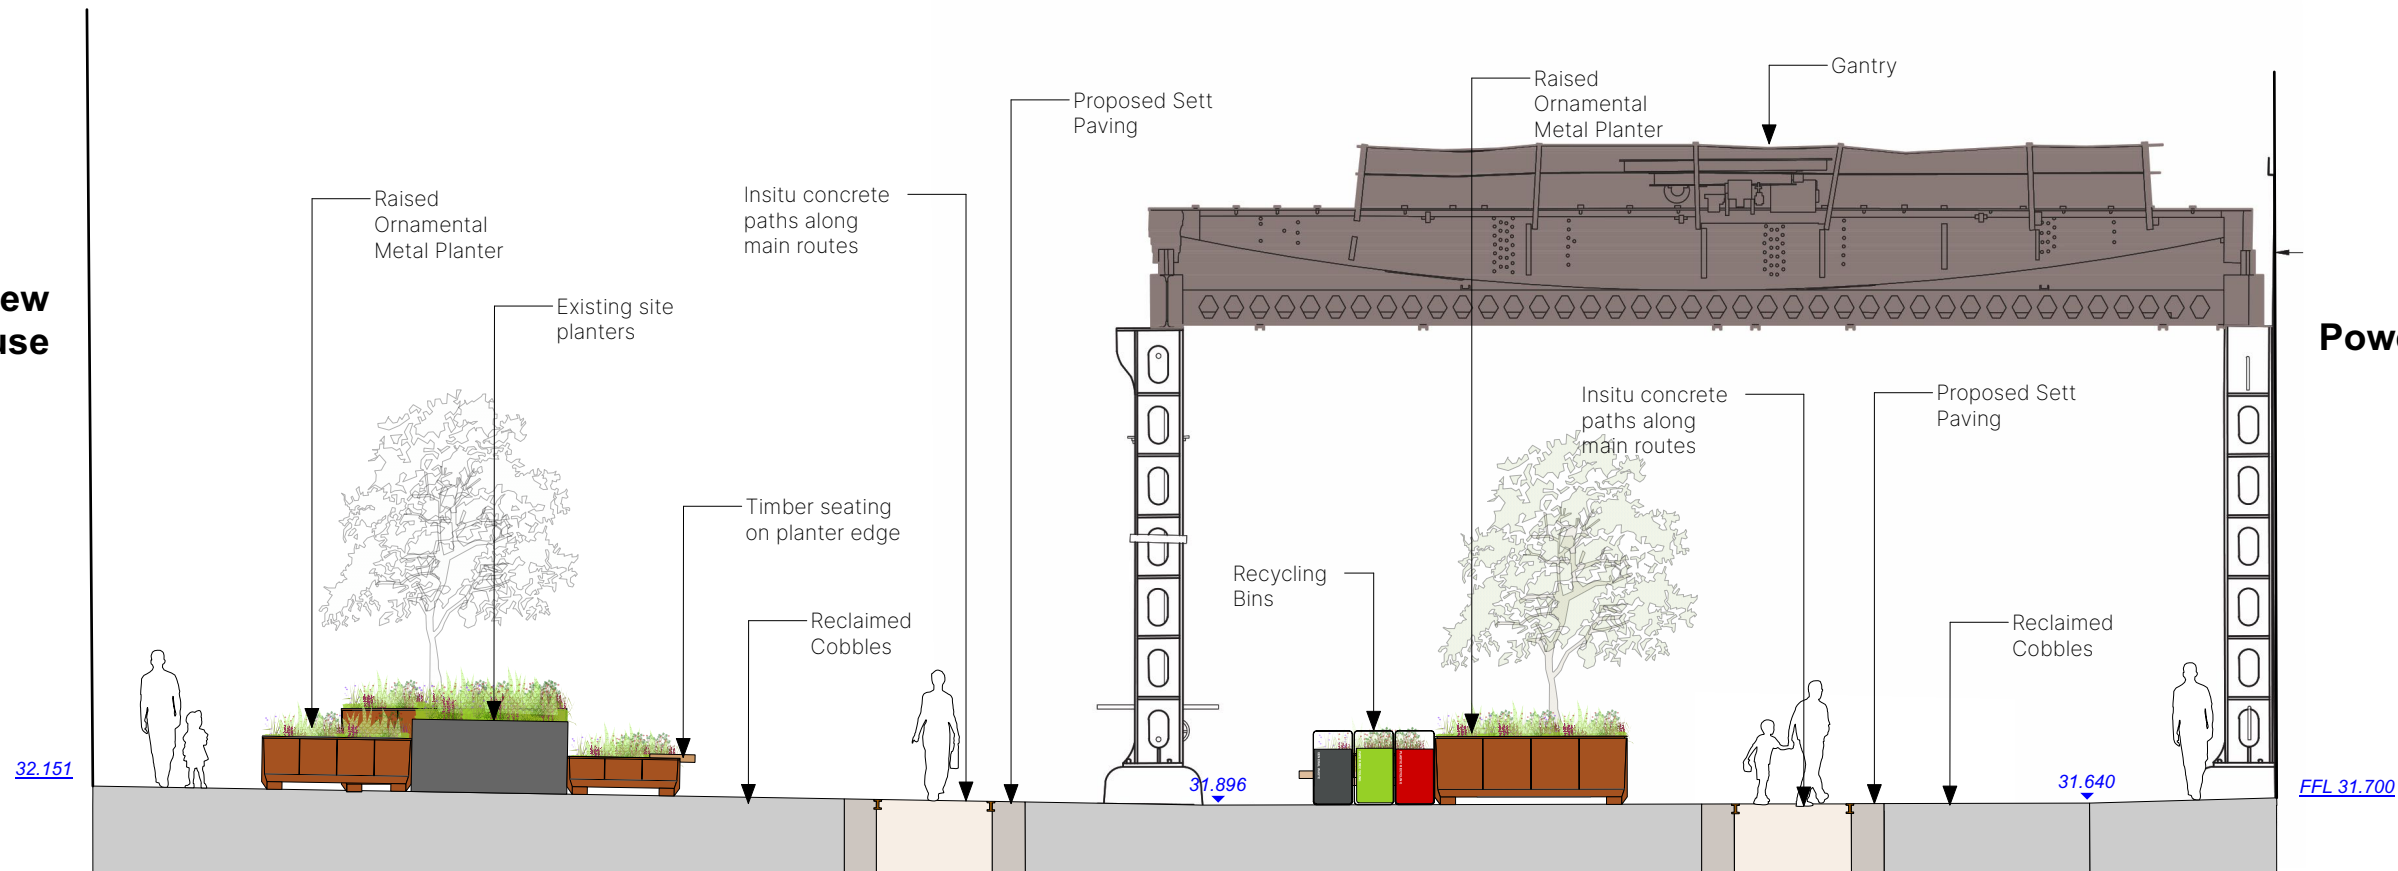

Power Hall


3 Proposed Section A-A
Scale: 1:100

New Warehouse

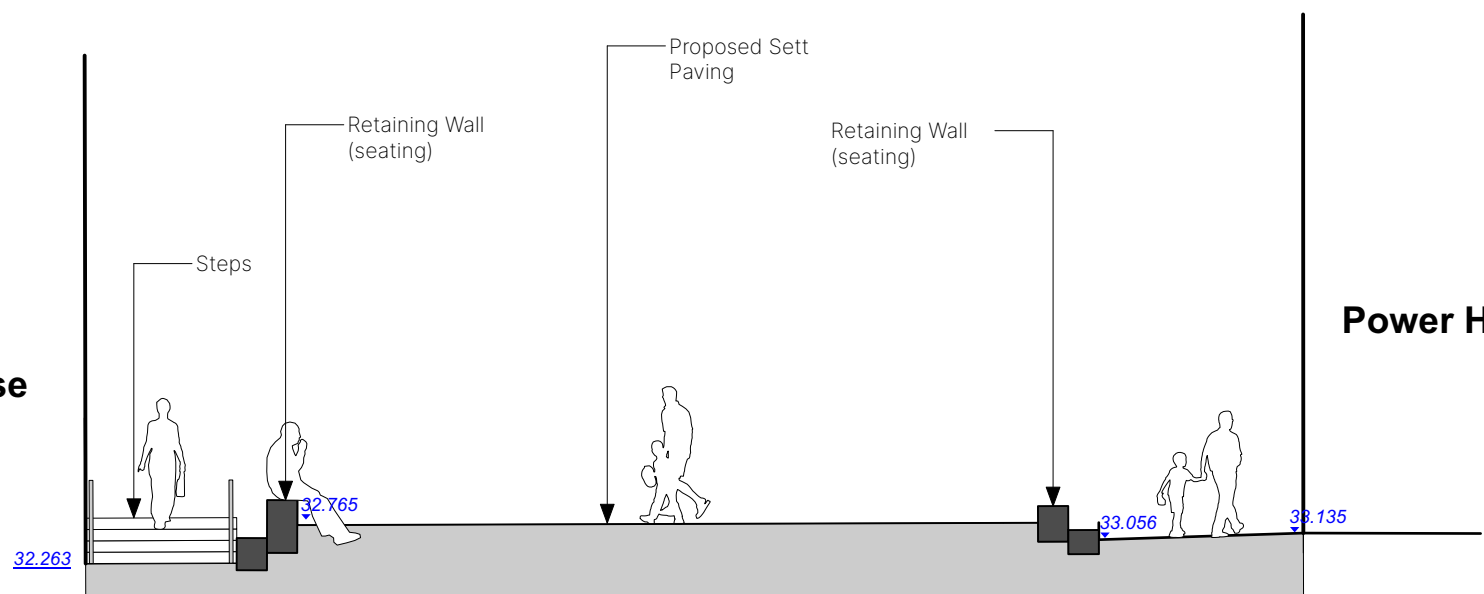


Power Hall

4 Proposed Section B-B
Scale: 1:100

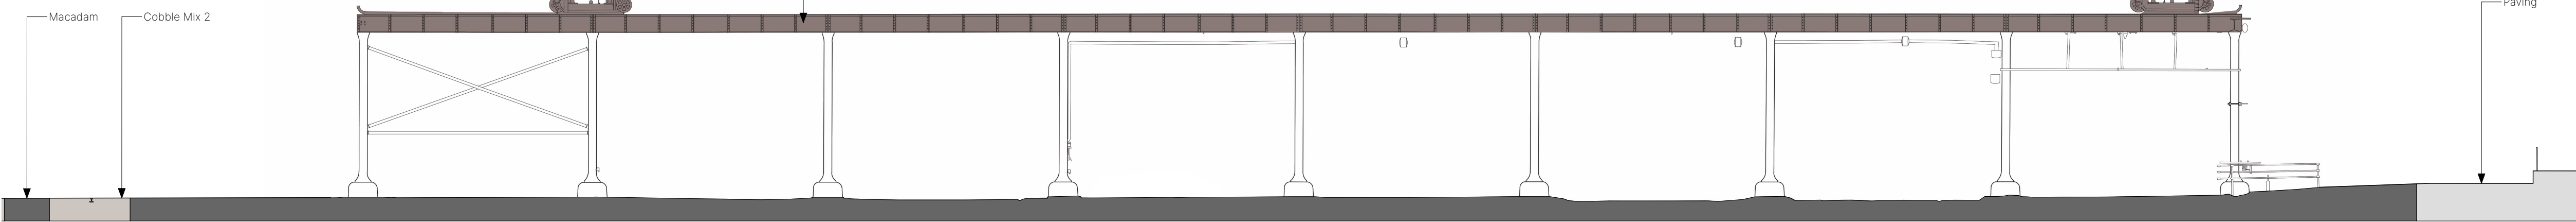

Power Hall

5 Existing Section C-C
Scale: 1:150

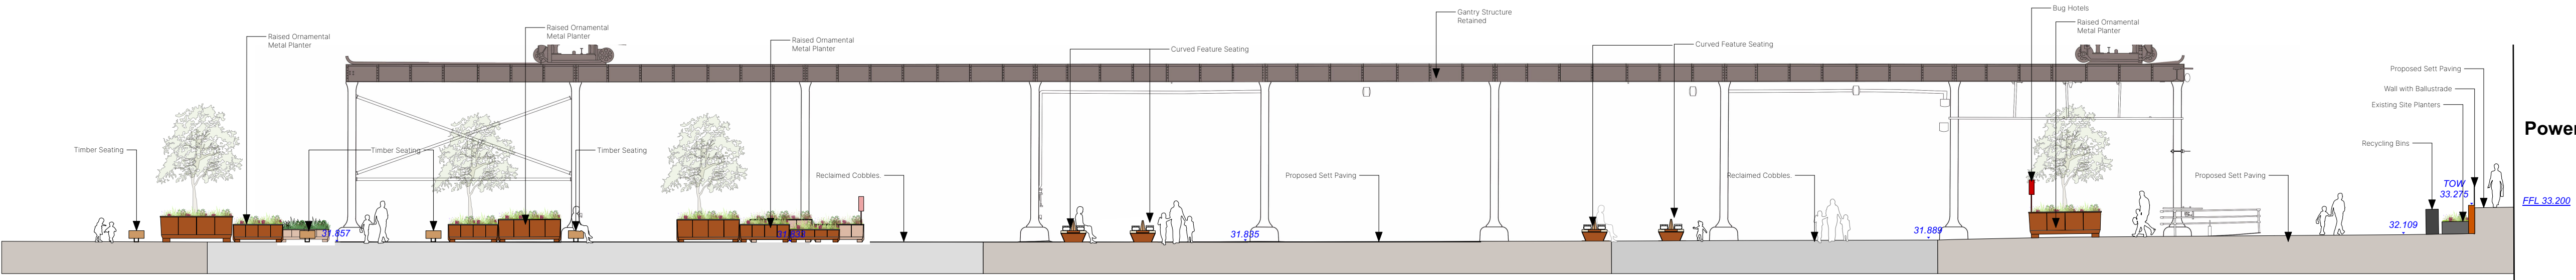

Power Hall

6 Proposed Section C-C
Scale: 1:150



P03	10/04/24	Planning	AM	AM
P02	08/03/24	Planning Issue	AM	AM
P01	19/01/24	Draft Planning Issue	CS	AM

Revision	Date	Description	Drawn	Apprvd.
----------	------	-------------	-------	---------



Planit I.E. Limited

Manchester | London | Liverpool | Leeds | Standish
E: info@planit-ie.com W: planit-ie.com



MANCHESTER

2 Back Grafton St.,
Altrincham,
WA14 1DY
T: 0161 928 9281

Client Science Museum Group

Project Science Industry Museum

Drq Title Upper Yard
Existing and Proposed Sections/Elevation

Created on 17/10/23
Created by LK
Approved by AM

Scale 1:100, 1:150
Size A1
Workstage PLANNING
Status

Drq No.
2913-PLA-XX-XX-DR-L-3004

Suitability
S4
Revision
P03