




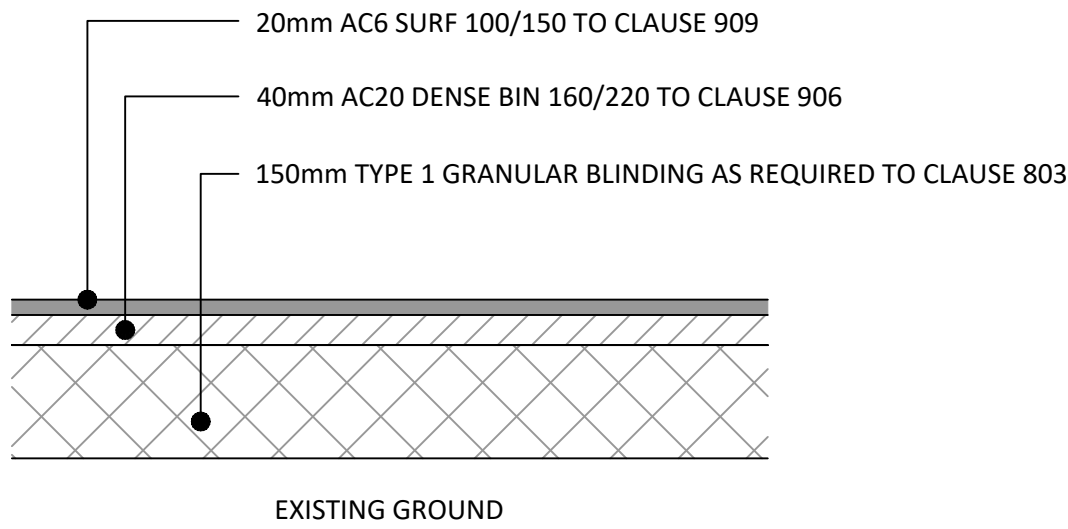


DETAIL A
FULL FOOTWAY CONSTRUCTION

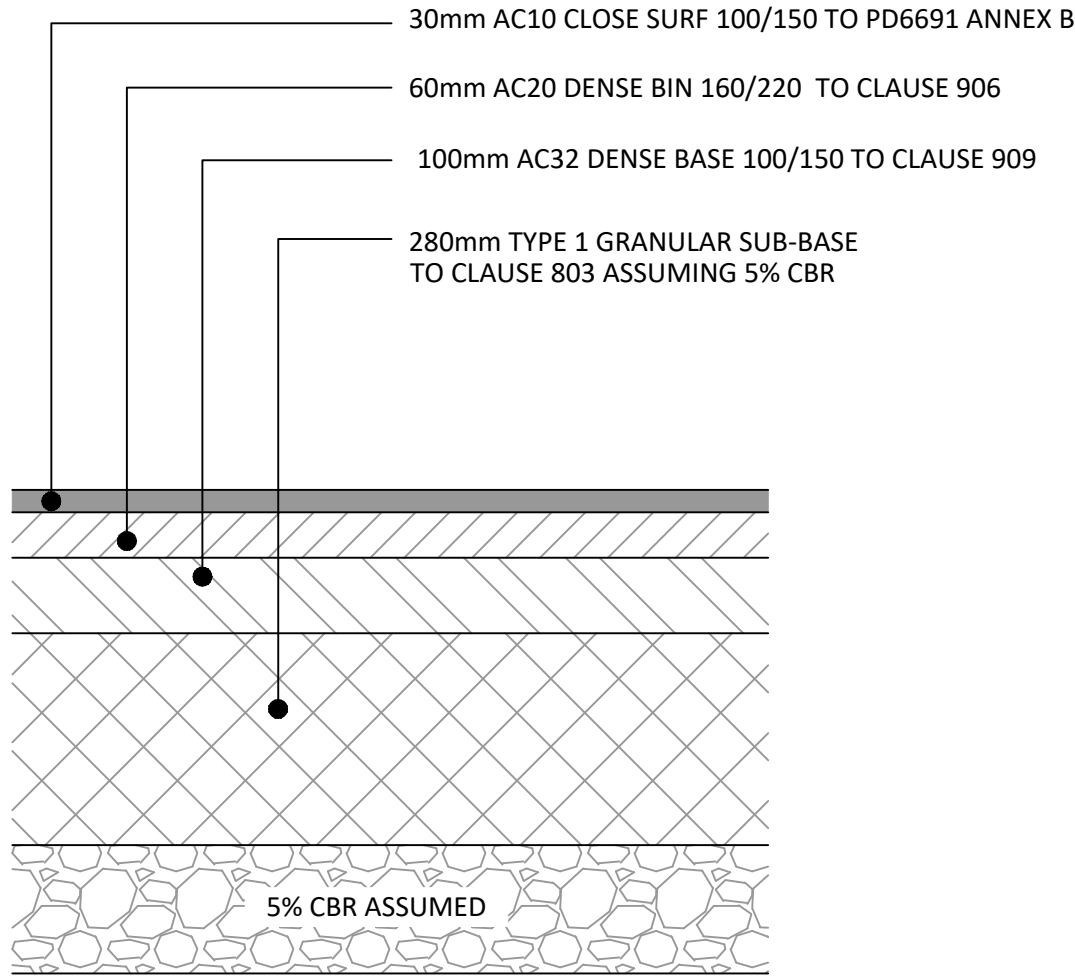


DETAIL E
FULL CARRIAGEWAY CONSTRUCTION

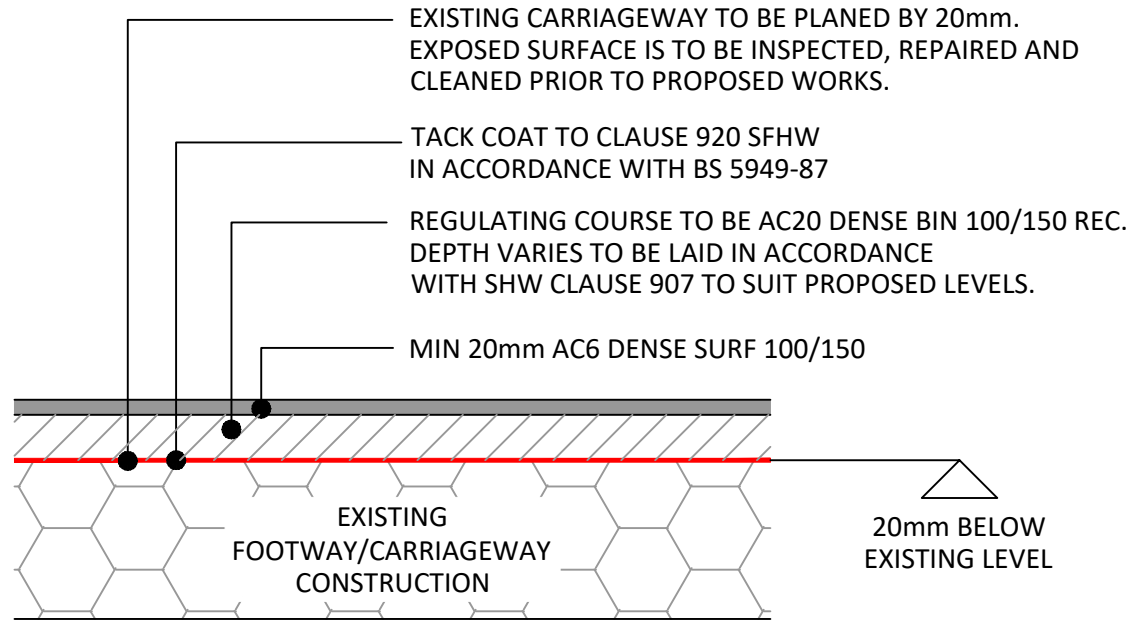


DETAIL C
FOOTWAY REINSTATEMENT

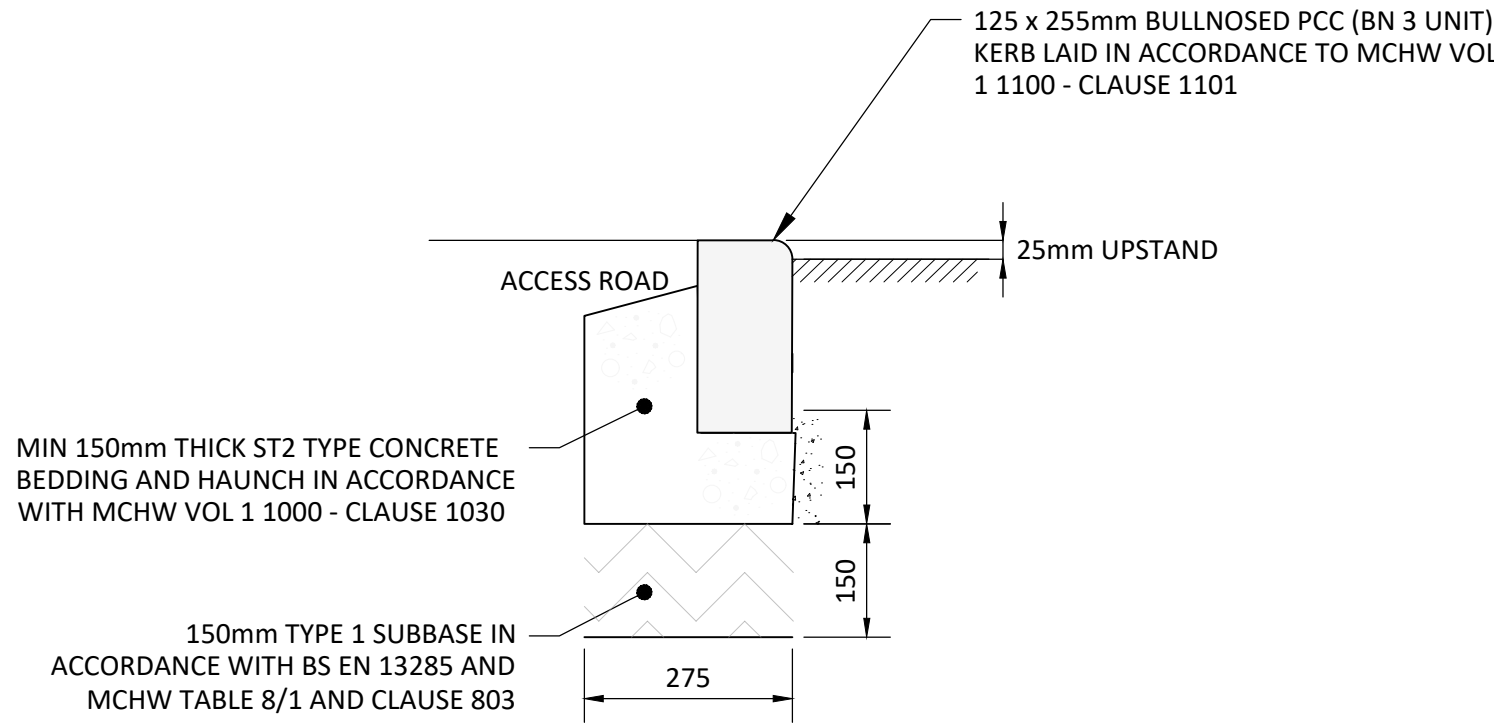


BULLNOSED KERB

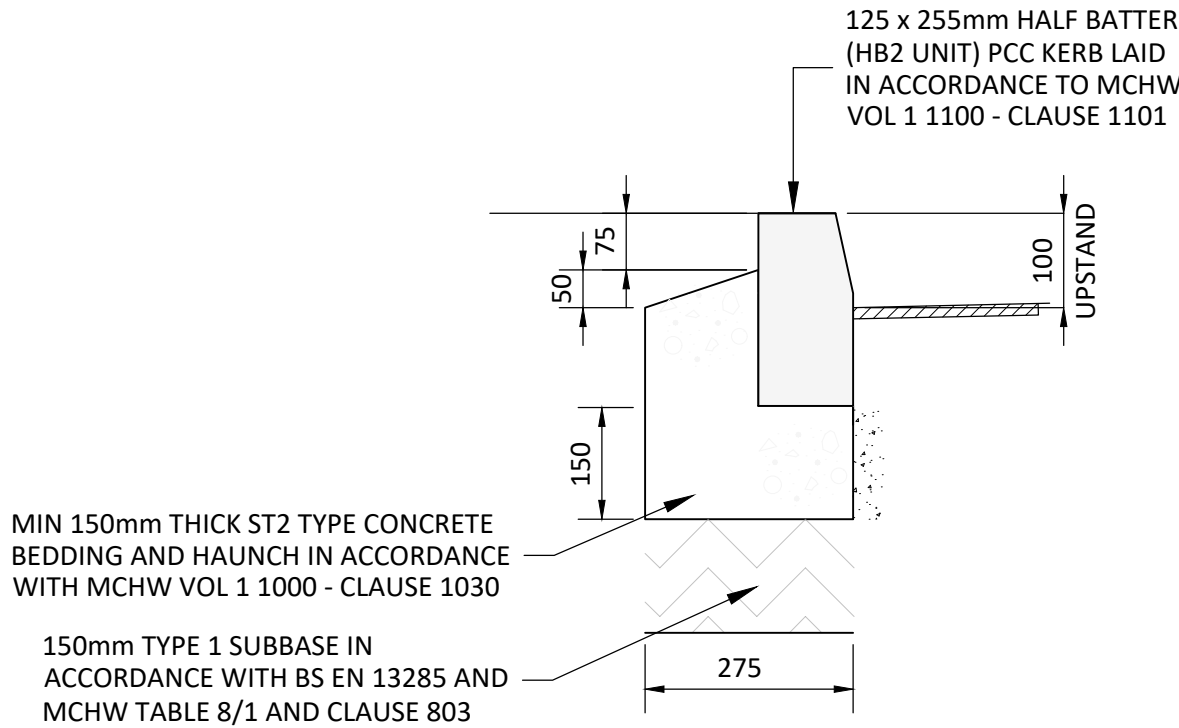

HB2 KERB

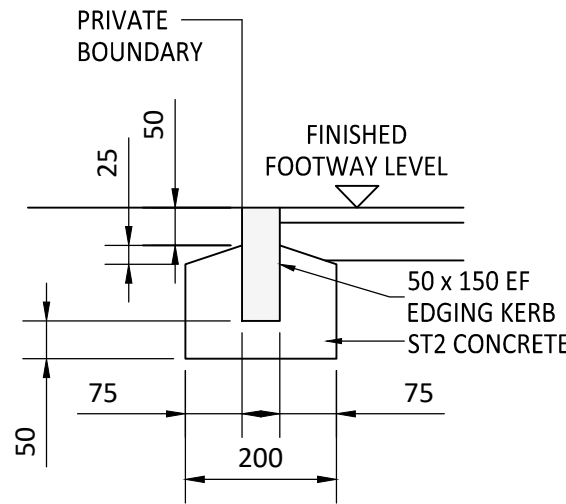

EF - EDGING KERB

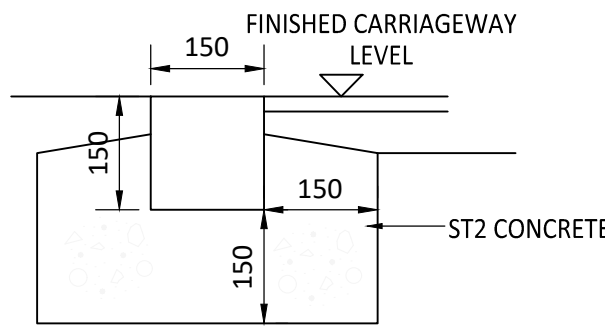

CHANNEL EDGE

THIS DRAWING SHOULD BE READ IN CONJUNCTION WITH S278 PLANS:

2075-CIV-S278-XX-D-H-40001 - Scope of S278 Works
2075-CIV-S278-XX-D-H-40002 - Site Clearance Plan
2075-CIV-S278-XX-D-H-40003 - Kerbing and Paving GA
2075-CIV-S278-XX-D-H-40004 - Proposed Levels Plan
2075-CIV-S278-XX-D-H-41002- Typical Cross Sections

STANDARD NOTES

1. THIS DRAWING IS TO BE READ IN CONJUNCTION WITH ALL RELEVANT ARCHITECT'S AND ENGINEER'S DRAWINGS AND THE SPECIFICATIONS.
2. THIS DRAWING SHOULD NOT BE SCALED.
3. ALL DIMENSIONS ARE TO BE VERIFIED BY THE CONTRACTOR ON SITE.
4. ALL DISCREPANCIES SHOULD BE REPORTED TO C.A./E.A. PRIOR TO THE COMMENCEMENT OF WORKS.

© CIVIC ENGINEERS LIMITED

ALL WORKS ARE TO BE CONSTRUCTED IN ACCORDANCE WITH THE SPECIFICATION FOR HIGHWAY WORKS AS EXTENDED OR AMENDED BY MANCHESTER CITY COUNCIL.

19.04.24	P01	FOR INFORMATION	CER	JF
DATE	REV	DESCRIPTION	DRAWN	CHKD



MANCHESTER Carver's Warehouse, 77 Dale Street, Manchester, M1 2HG. Tel: 0161 228 6757
LONDON Reeds Wharf, 33 Mill Street, London SE1 2AX. Tel: 020 7253 2977
LEEDS Tower Works, Unit G2-01, Globe Road, Leeds, LS11 5JG. Tel: 0113 2025 130
GLASGOW Gresham Chambers, 45 West Nile St, Glasgow, G2 2PT. Tel: 0141 370 1829

www.civicengineers.com

PROJECT
ARDWICK GREEN
S278 HIGHWAY WORKS

TITLE
TYPICAL PAVEMENT DETAILS

DRAWING STATUS				STATUS CODE	
FOR INFORMATION				-	
CE PROJECT No.	SCALE @ A1	DATE CREATED	DRAWN	CHECKED	
2075	1:10	16.04.24	CER	JF	
DRAWING No.				REV	
2075-CIV-S278-XX-D-H-41001				P01	