


215 North Road M11 4WQ

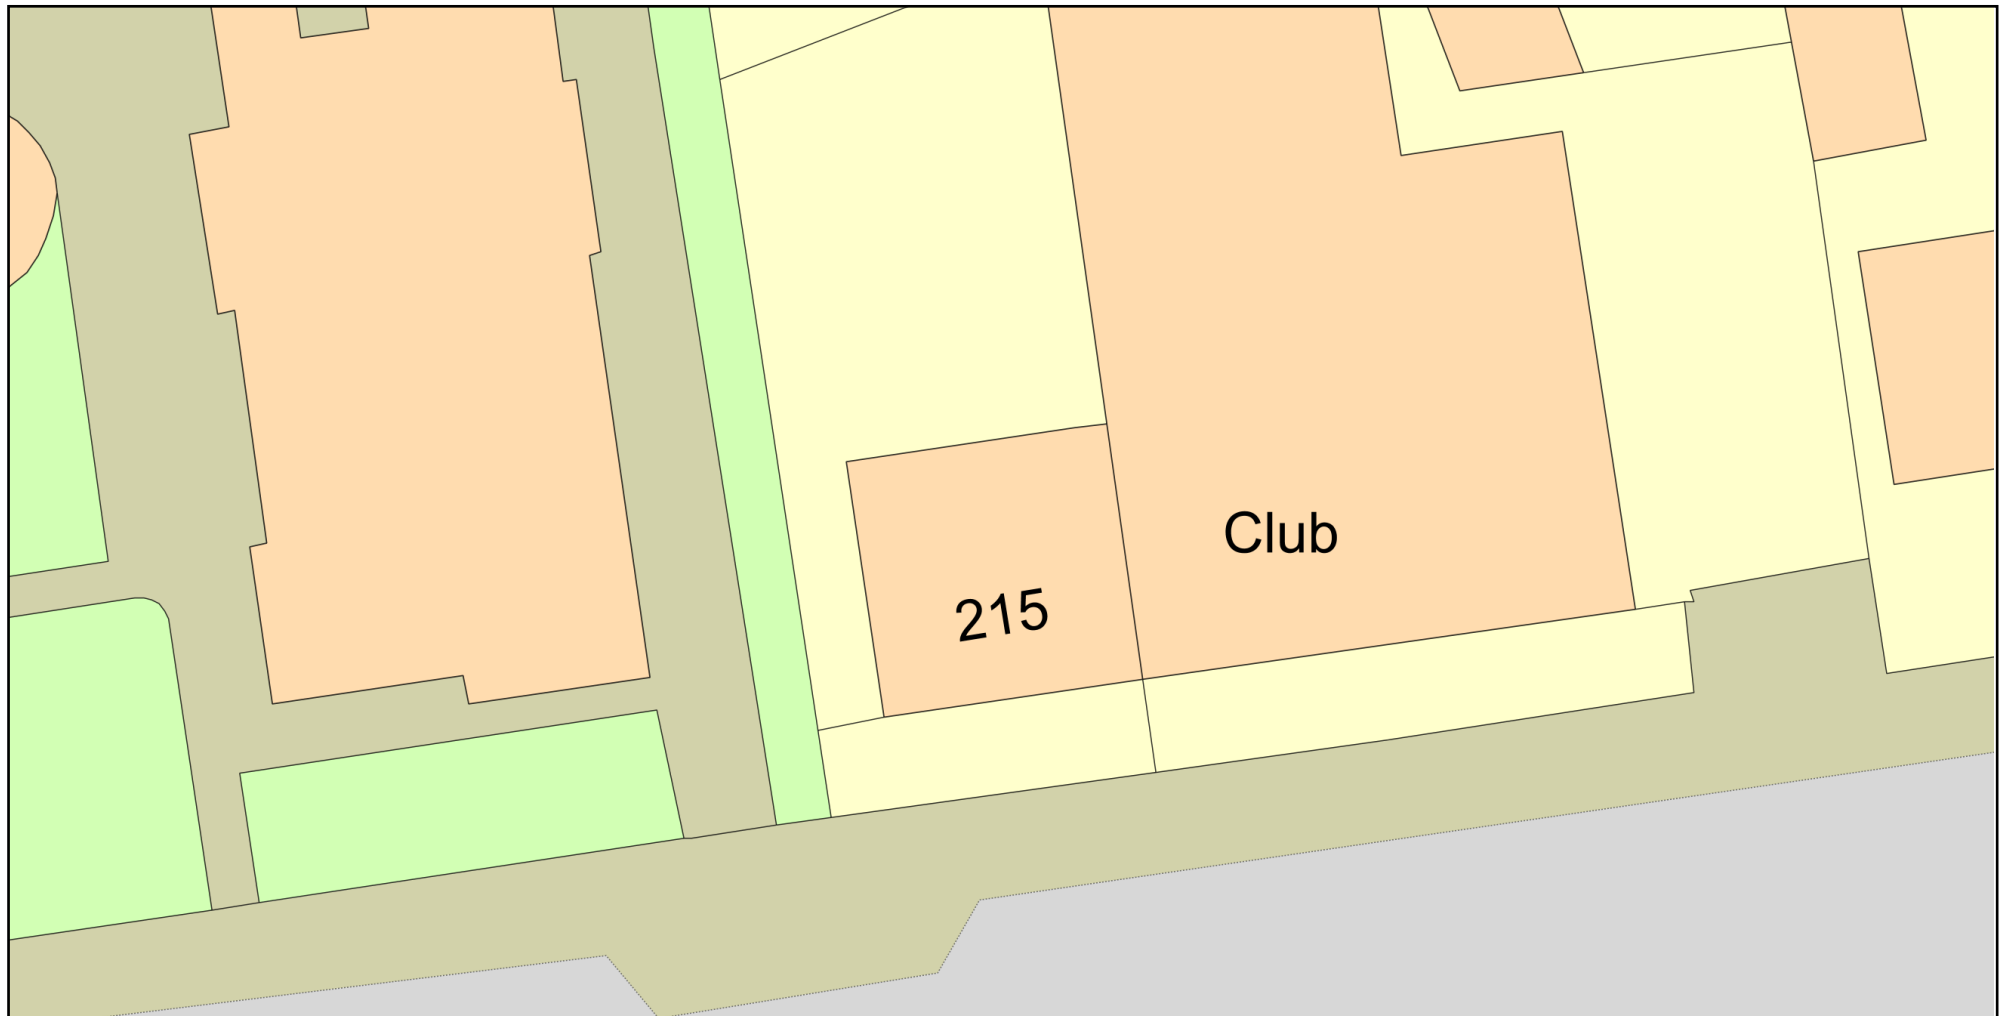

0 10
Metres



Plan Produced for: Marie Pennington

Date Produced: 24 Jun 2024

Plan Reference Number: TQRQM24176153915218

Scale: 1:200 @ A4

© Crown copyright and database rights 2023 OS 100042766