
This drawing is for design intent **only**

Do Not Scale

If in doubt, ask. All discrepencies to be reported to the architect before manufacture, fabrication
Drawings are to be read in conjunction with all relevant specifications and consultant information

This drawing is not to be re produced without express permission of the architect and only used for the purposes shown within the titleblock status bar. This drawing and all associated designs indicated remain the copyright of the architect.

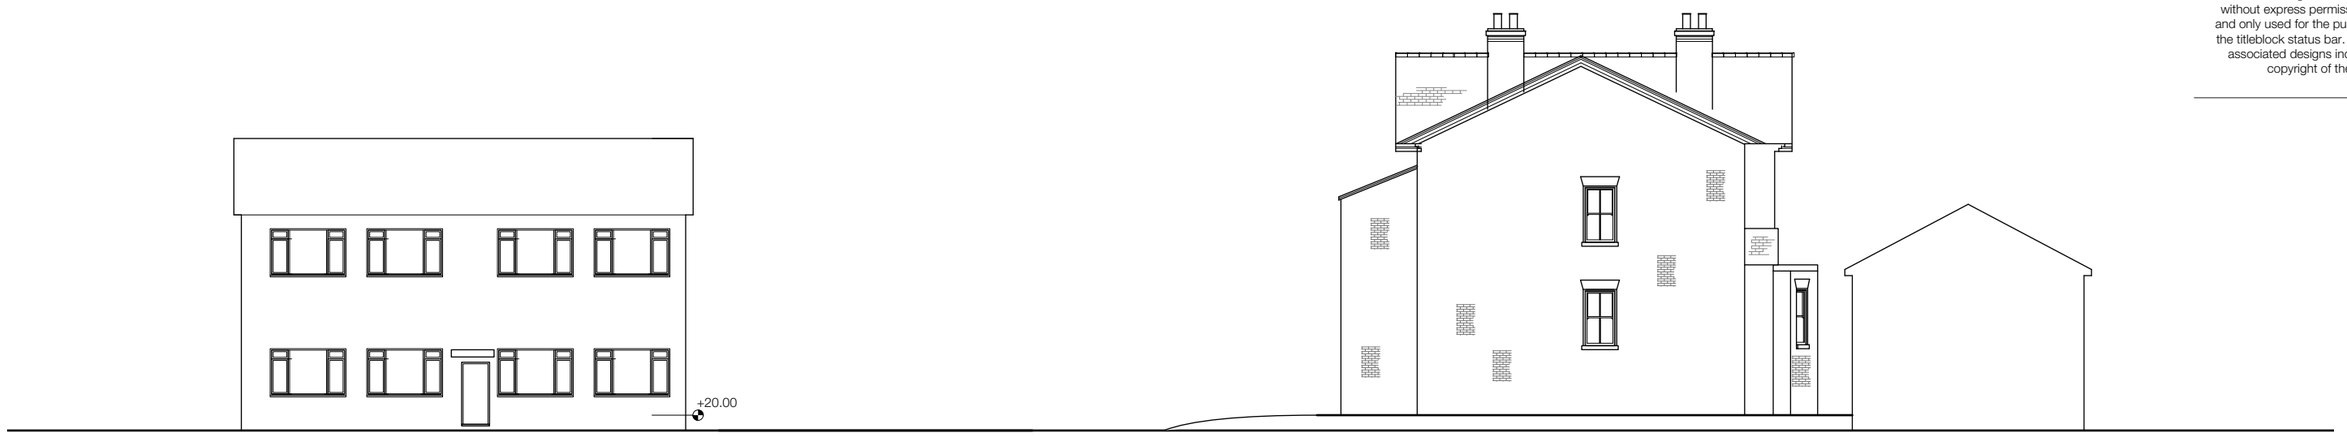

1 Existing Context Elevation AA
Scale: 1:200



2 Existing Context Elevation BB
Scale: 1:200

Keenamon Ltd

1729- Edge Lane

Existing Street Elevations-1

dwg	1729-003	rev	-
scale	1:200 @ A3		
issued	04.07.17		
date	05.07.17	drawn MM	checked MM

mcnulty architects

mcnulty architects ltd
Designworks
The Colony Wilmslow
Altrincham Road
SK9 4LY

RIBA Chartered Practice

info@mcnultyarchitects.com

01625 468 991