




ELEVATION EE

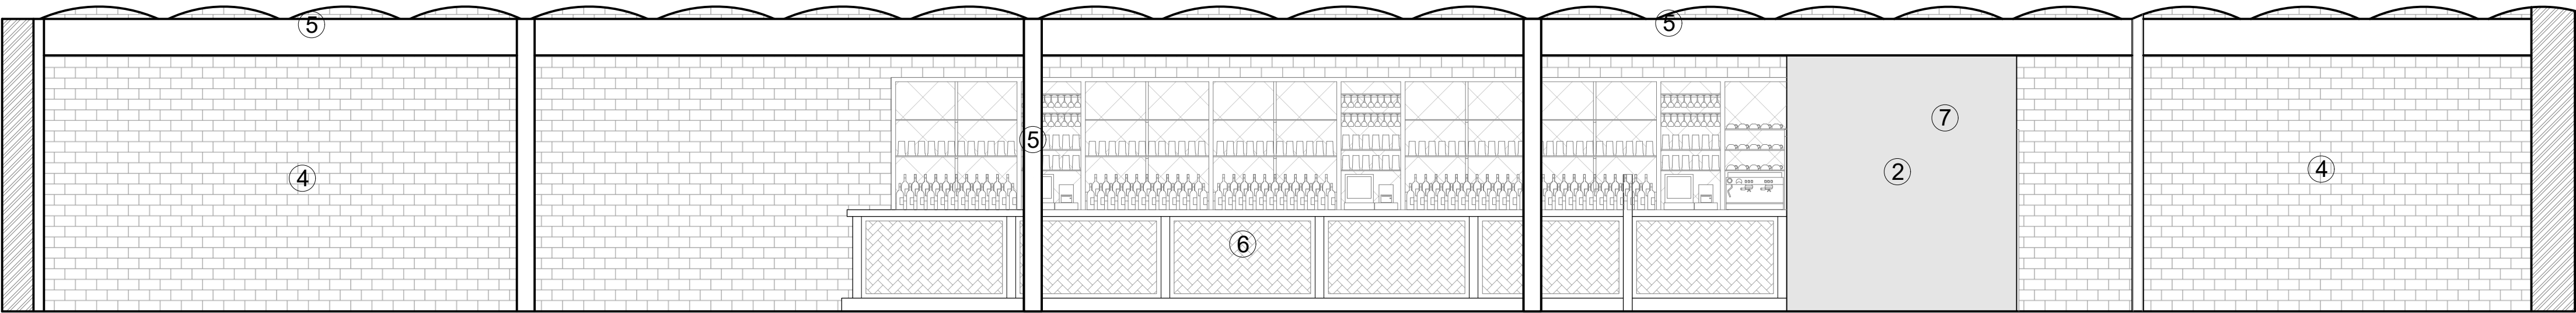


ELEVATION FF

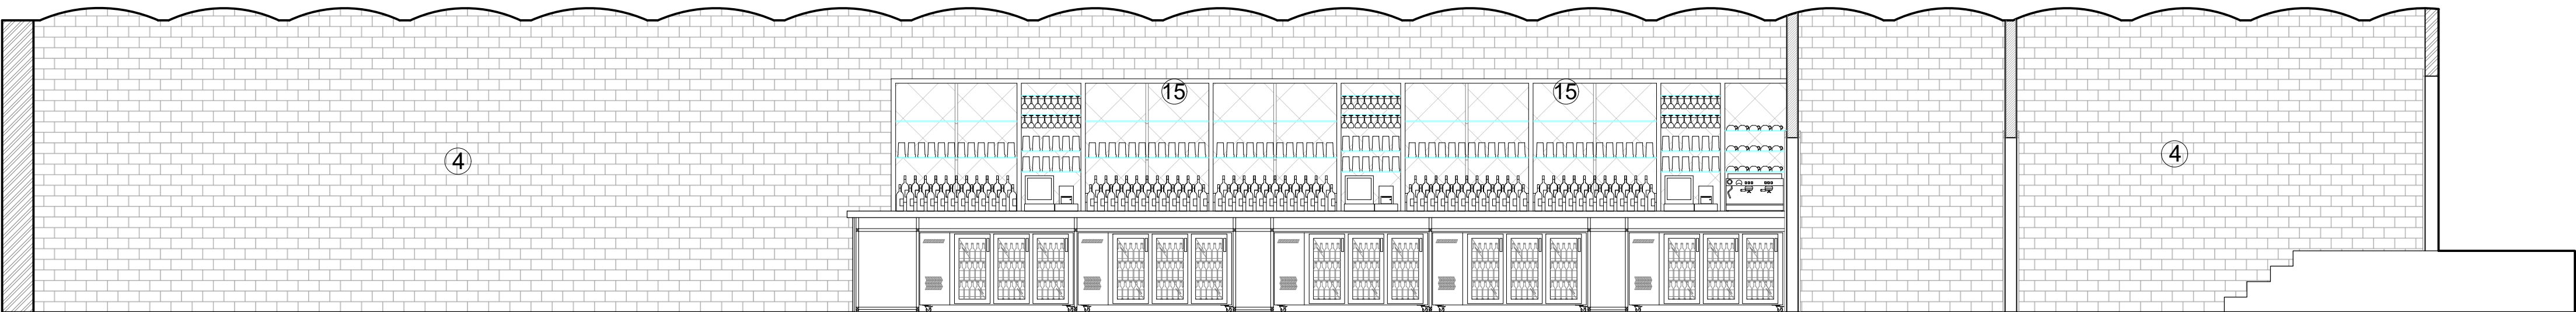

ELEVATION GG

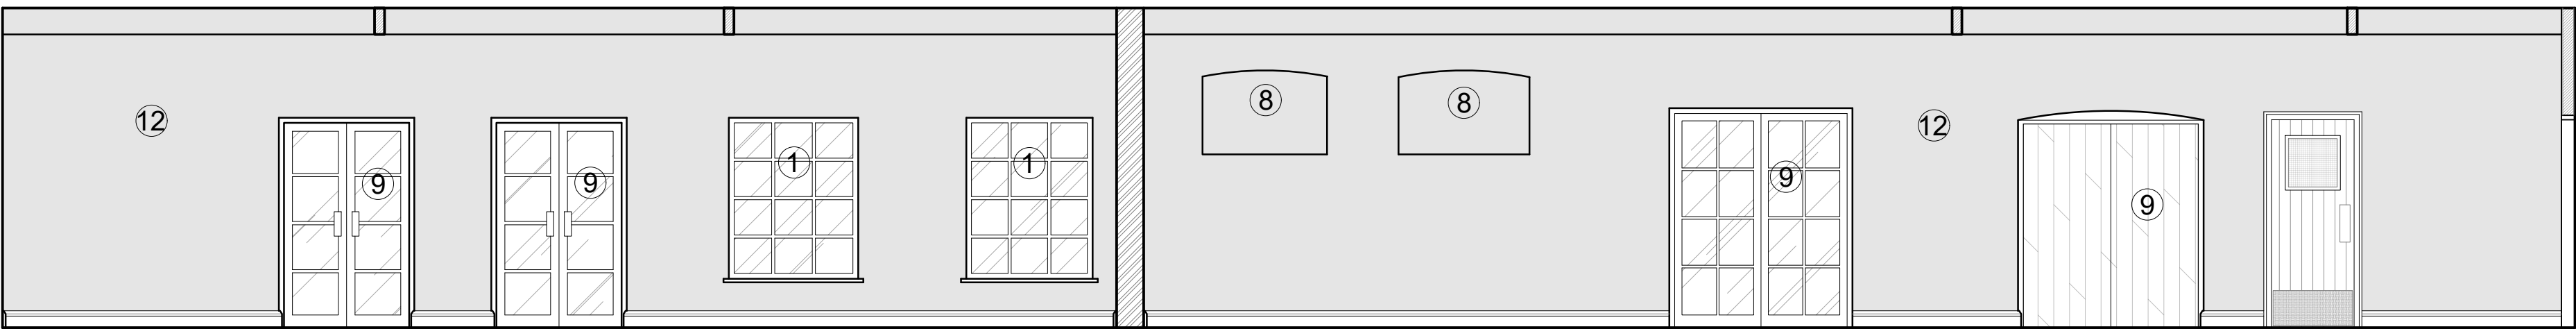

ELEVATION HH

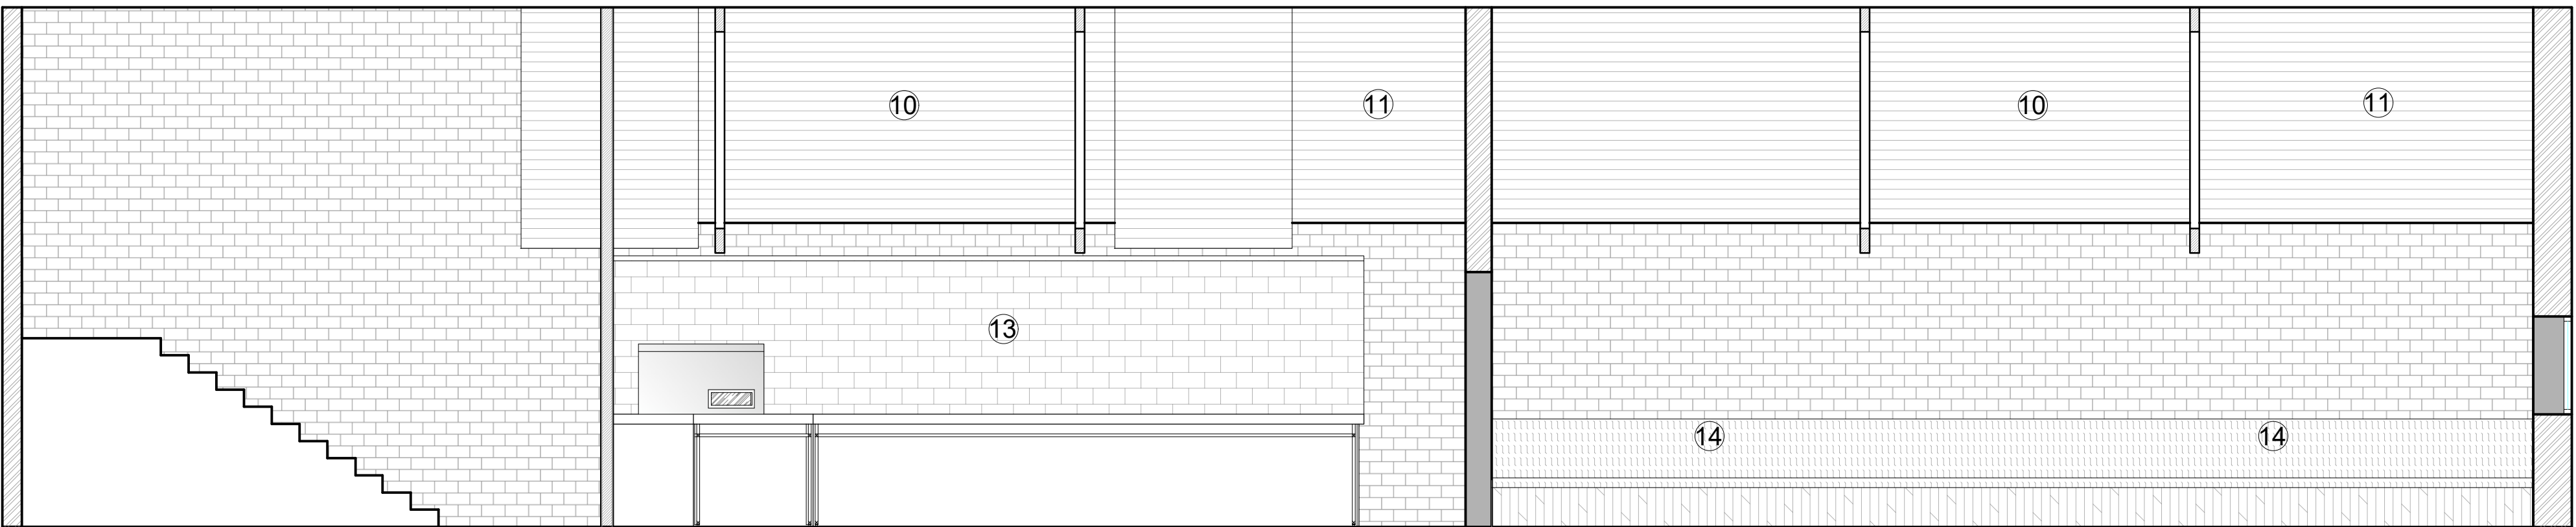


ELEVATION II

All dimensions are to be checked on site, any discrepancies are to be reported to the Architect before work commences. Do not scale from this drawing.


This drawing is to be read in conjunction with all relevant consultants and specialists drawings/ documents, any discrepancies are to be reported to the architect before the affected work commences.

This drawing is copyright.

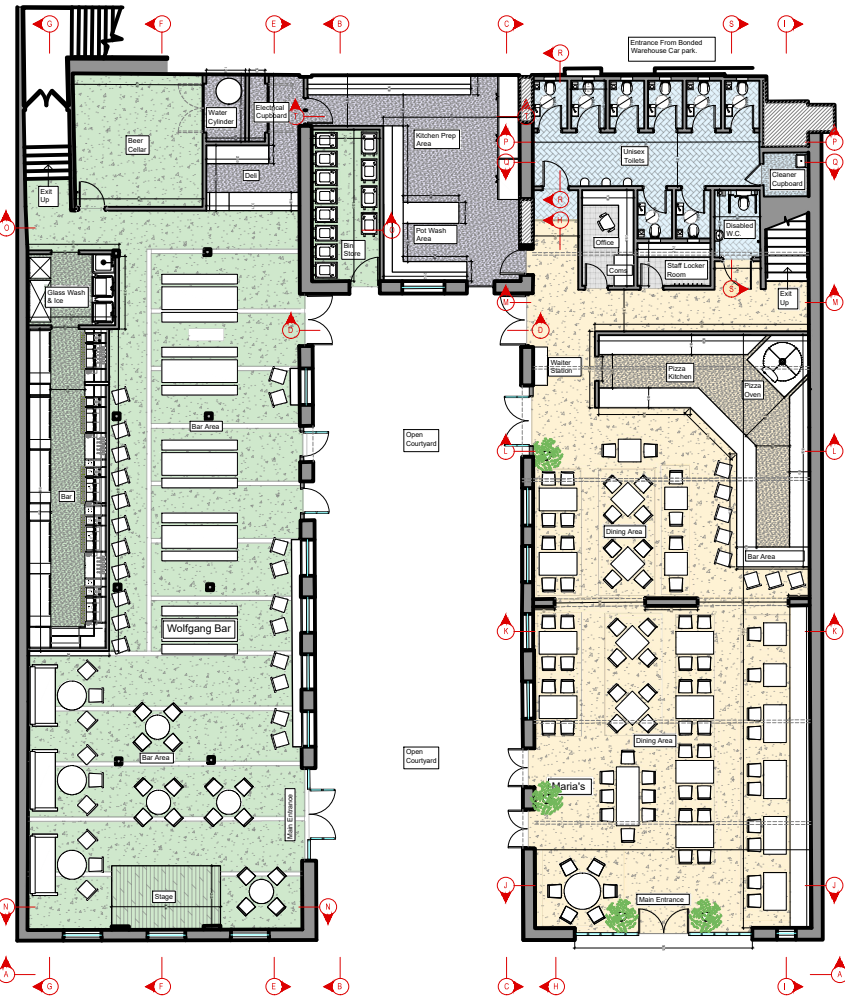

- Windows to be measured on site and manufactured by contractor. To be fixed, timber, double glazed windows.
- Walls to be smooth plaster finish and painted to designers specification.
- Deli walls to be tiled.
- clean down existing brickwork to art directors requirements.
- Clean down existing steels to art directors requirements.
- Bar front to be timber framed with herringbone brick insert panels. Bar top to have concrete style tiles.
- Glass wash to be formed and finished with a smooth plaster finish.
- Original windows to be kept bricked up.
- Doors to be measured on site and manufactured by contractor. To be timber double glazed doors.
- Pitched ceiling to be painted. Colour TBC.
- Ceiling to be extended along truss line to hide existing skylight.
- Walls to be rough plaster finish to designers specification.
- Walls to pizza kitchen to be tiled. Tile TBC.
- Upholstered bench seating to be made onsite and upholstered by others.
- Back bar to be made form mild steel box section with glass shelves. Antique mirror behind supplied by In The Home.

REV B	Updated key plan.	08/05/2024
REV A	Changed windows (1) in elevation EE to fixed full height and removed window tables. Keeping small windows in elevation HH as is (8).	11/01/2024

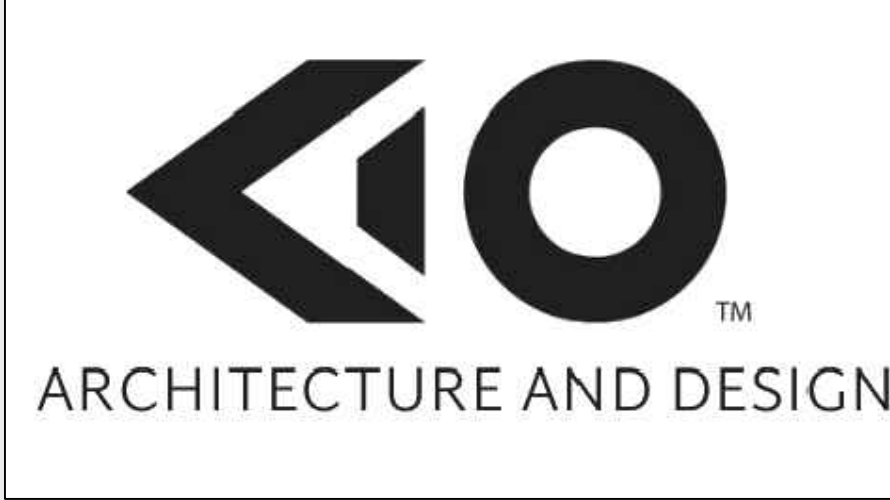

Project	Wolfgang & Maria's	
Client	Allied London	
Drawing	Elevations EE FF GG HH II	
Scale	1:50@A1 1:100@A3	Date 22/06/2023
Number	005	Revision Rev B