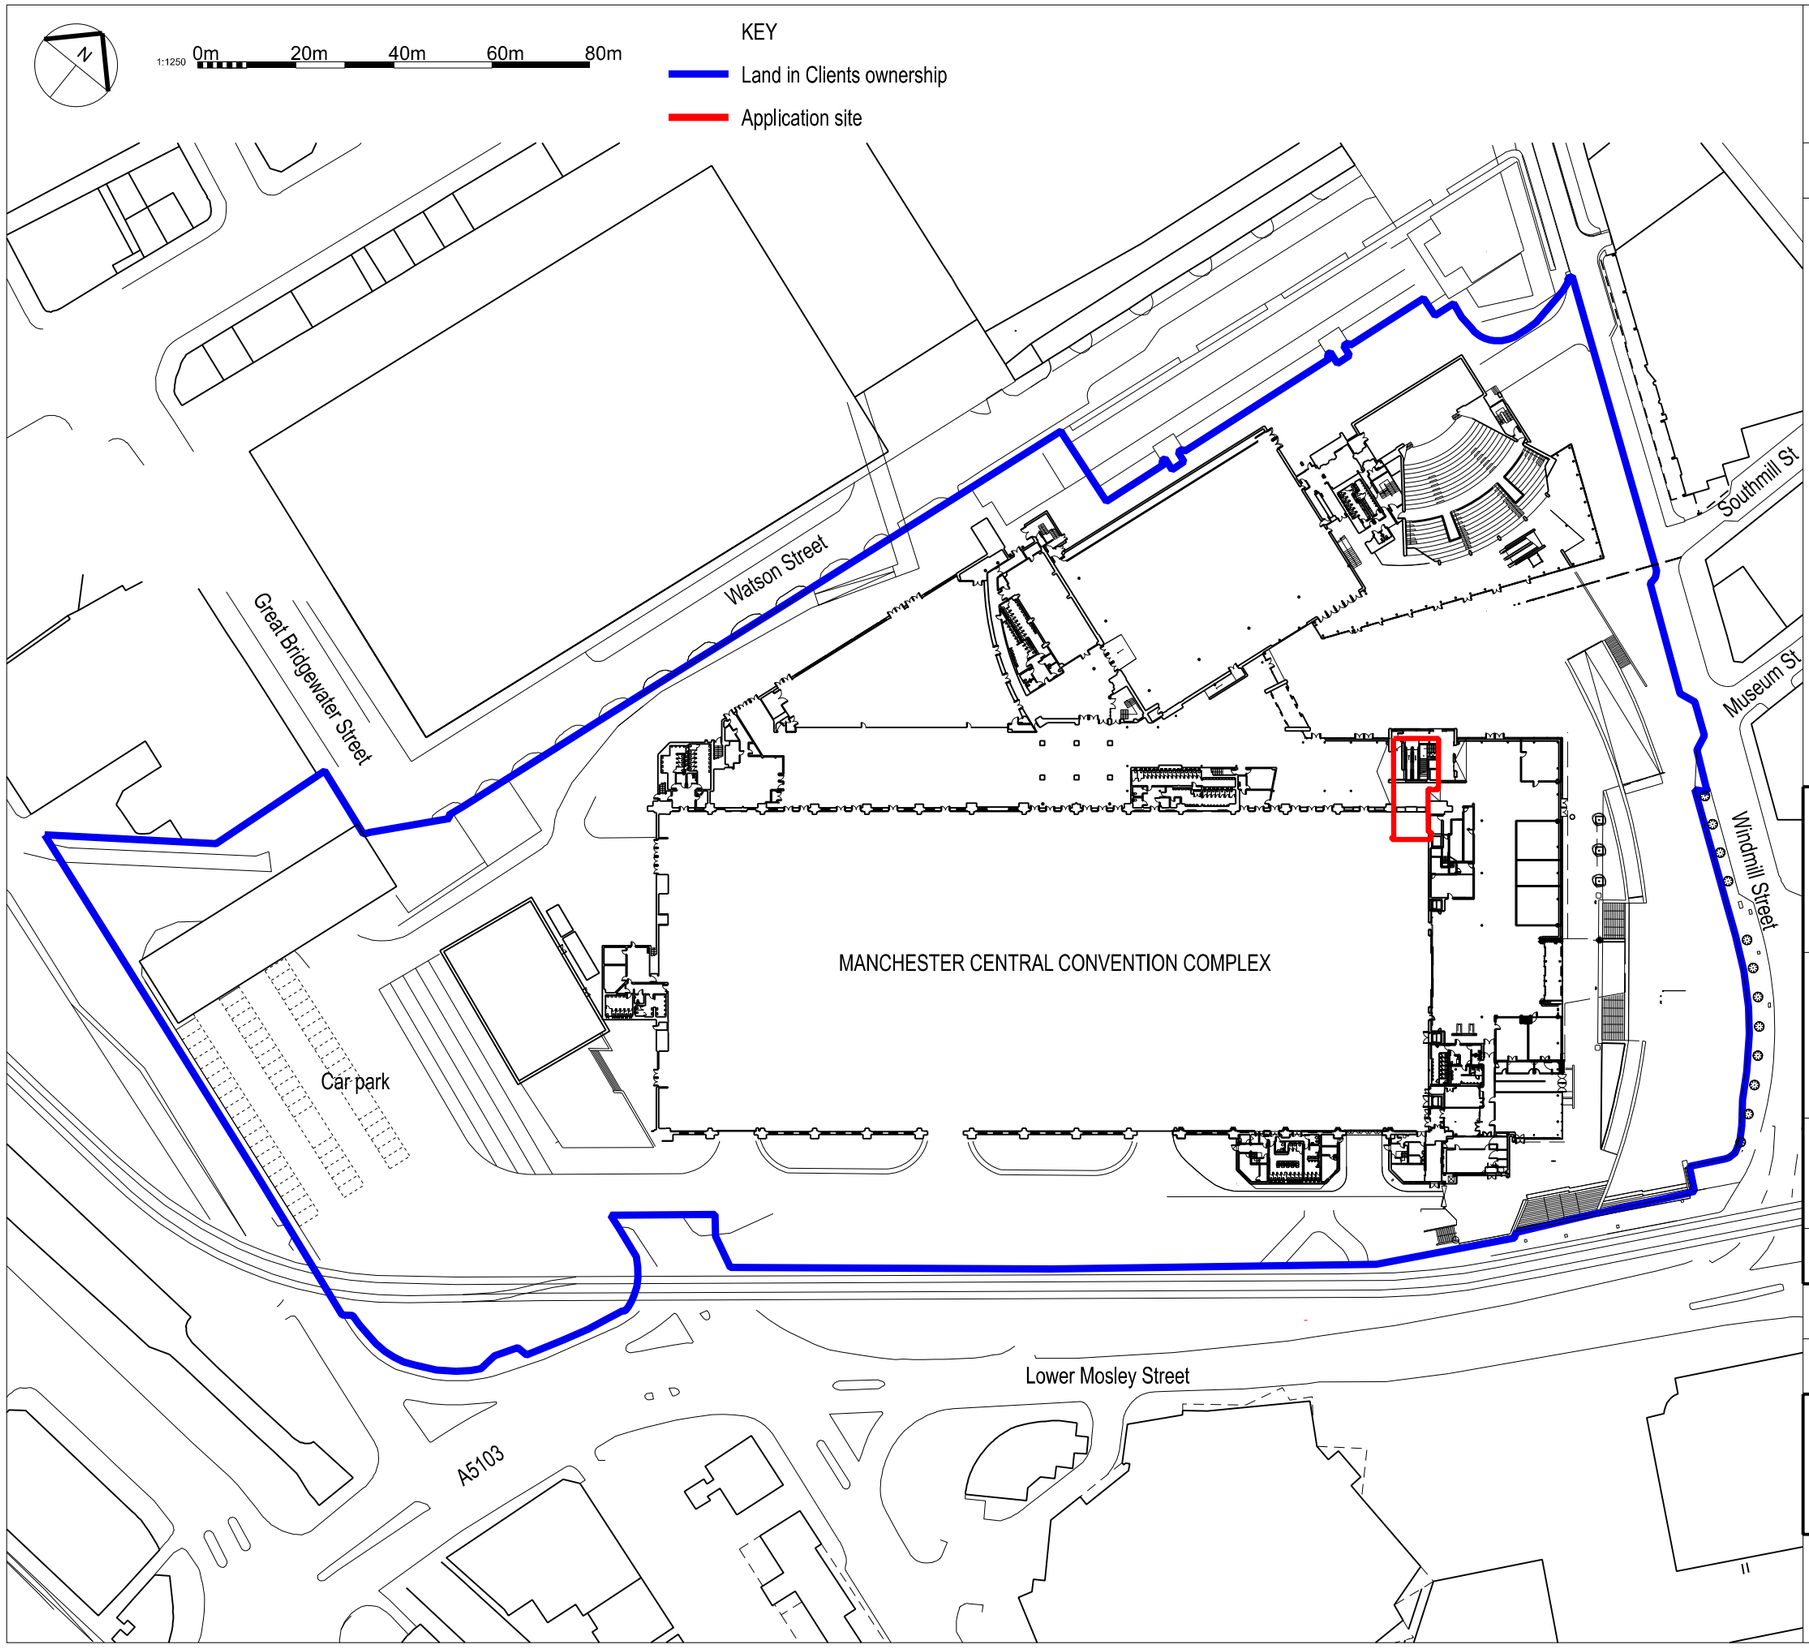



© Taylor Design 2015

Do not scale this drawing
All given dimensions are in millimetres
Architect to be notified of discrepancies in figured dimensions
Contractors must check all dimensions from site

This drawing is copyright and is for use on this site only

Amendments

| No | | Prep | Date |
|---|---|---|---|
| P1 | PLANNING ISSUE | LB | 15/04/24 |

Project

# Manchester Central Undercroft Lift Planning

Title

## Location Plan

Job No. 6335

Drawing No. 001

Amendment: P1

Scale @A3. 1:1250

Status

**PLANNING**

Auth LB

Date February 2024

TAYLORDESIGN architects ltd
30 Manchester Road, Wilmslow, Cheshire SK9 1BG
t 01625 528181
e office@taylor-design.co.uk
w www.taylor-design.co.uk