


PLOT DATE

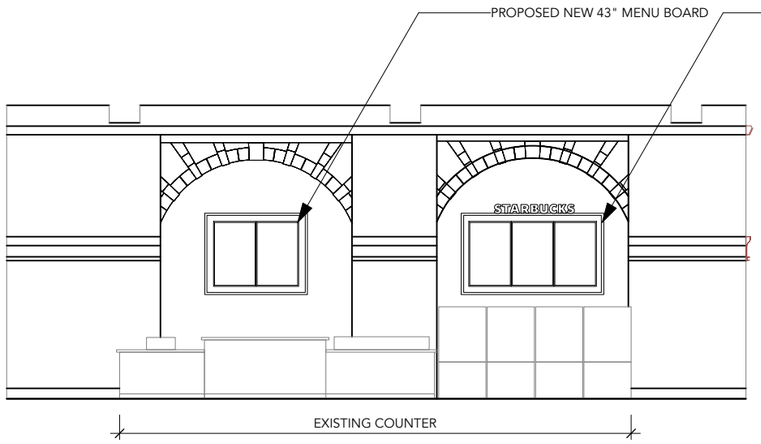


1 PROPOSED SECTION A-A
1:100

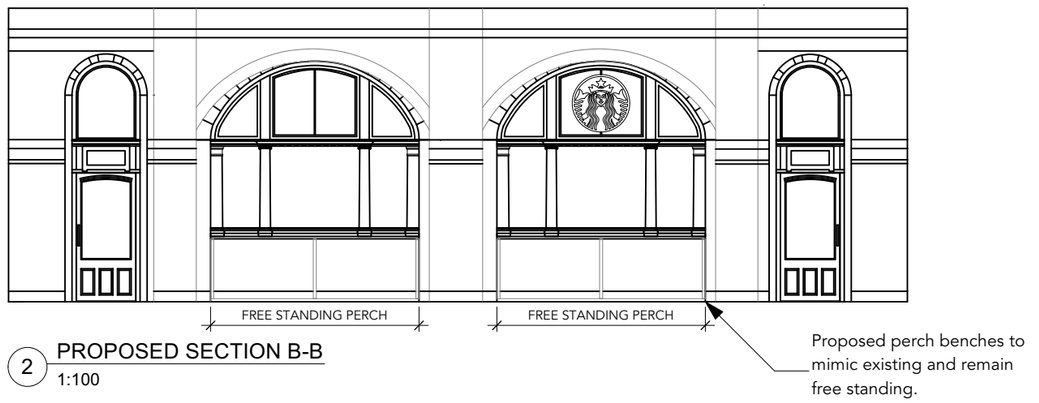


2 PROPOSED SECTION B-B
1:100

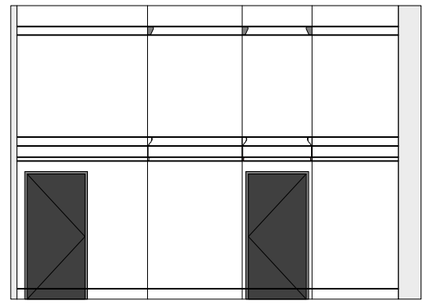


3 PROPOSED SECTION C-C
1:100

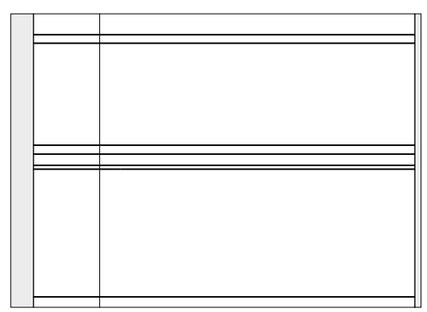

4 PROPOSED SECTION A-A
1:100

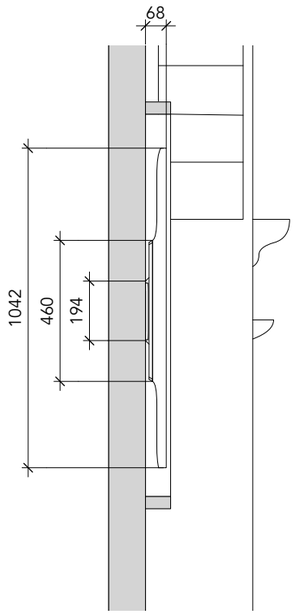

5 MENU BOARD FIXING DETAIL
1:20

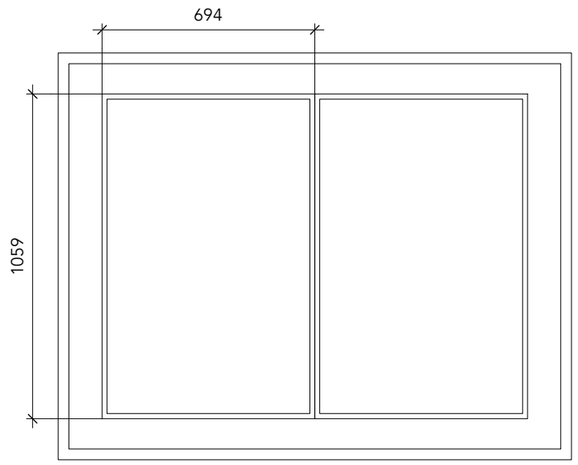

6 PROPOSED MENU BOARDS
1:20

0 1 2 3 M

1:100

DESIGN DEVELOPMENT ONLY - NOT INTENDED FOR CONSTRUCTION

© 2015 STARBUCKS COFFEE COMPANY

STARBUCKS COFFEE COMPANY
2401 UTAH AVENUE SOUTH
SEATTLE, WASHINGTON 98134
(206) 318-1575

DRAWINGS AND SPECIFICATIONS ARE CONFIDENTIAL AND SHALL REMAIN THE SOLE PROPERTY OF STARBUCKS CORPORATION, WHICH IS THE OWNER OF THE COPYRIGHT IN THIS WORK. THEY SHALL NOT BE REPRODUCED (IN WHOLE OR IN PART), SHARED WITH THIRD PARTIES OR USED IN ANY MANNER ON OTHER PROJECTS OR EXTENSIONS TO THIS PROJECT WITHOUT THE PRIOR WRITTEN CONSENT OF STARBUCKS CORPORATION. THESE DRAWINGS AND SPECIFICATIONS ARE INTENDED TO EXPRESS DESIGN INTENT FOR A PROTOTYPICAL STARBUCKS STORE (WHICH IS SUBJECT TO CHANGE AT ANYTIME) AND DO NOT REFLECT ACTUAL SITE CONDITIONS. NEITHER PARTY SHALL HAVE ANY OBLIGATION NOR LIABILITY TO THE OTHER (EXCEPT STATED ABOVE) UNTIL A WRITTEN AGREEMENT IS FULLY EXECUTED BY BOTH PARTIES.

STARBUCKS TEMPLATE VERSION EMEA 2019_01

ARCHITECT OF RECORD

THIS DRAWING IS A DESIGN DEVELOPMENT DOCUMENT. SITE SPECIFIC MODIFICATIONS MADE UNDER THE RESPONSIBLE CHARGE OF THE ARCHITECT AND/OR ENGINEER-OF-RECORD WILL BE REQUIRED PRIOR TO USING THIS DOCUMENT FOR BIDDING, PERMITTING, OR CONSTRUCTION.

PROJECT NAME:
ADD STORE NAME

PROJECT ADDRESS:
ENGLAND
MANCHESTER
MANCHESTER VICTORIA STATION, VICTORIA APPROACH, M3 1WY

STORE #	000000
PROJECT #	63563-004
PLAYBOOK FORMAT	CAFE
INITIAL ISSUE DATE	01/02/2024
DESIGN MANAGER	TARALYN WESTMORE
PROJECT DESIGNER	ADRIANA GIALDINI
CHECKED BY	NAME

REVISION SCHEDULE

REV	DATE	BY	DESCRIPTION

SHEET TITLE:
Internal Sections and Details

SCALE: AS SHOWN (@A3)

SD6

FILENAME MANCHESTER VICTORIA STATION FINAL.vwx